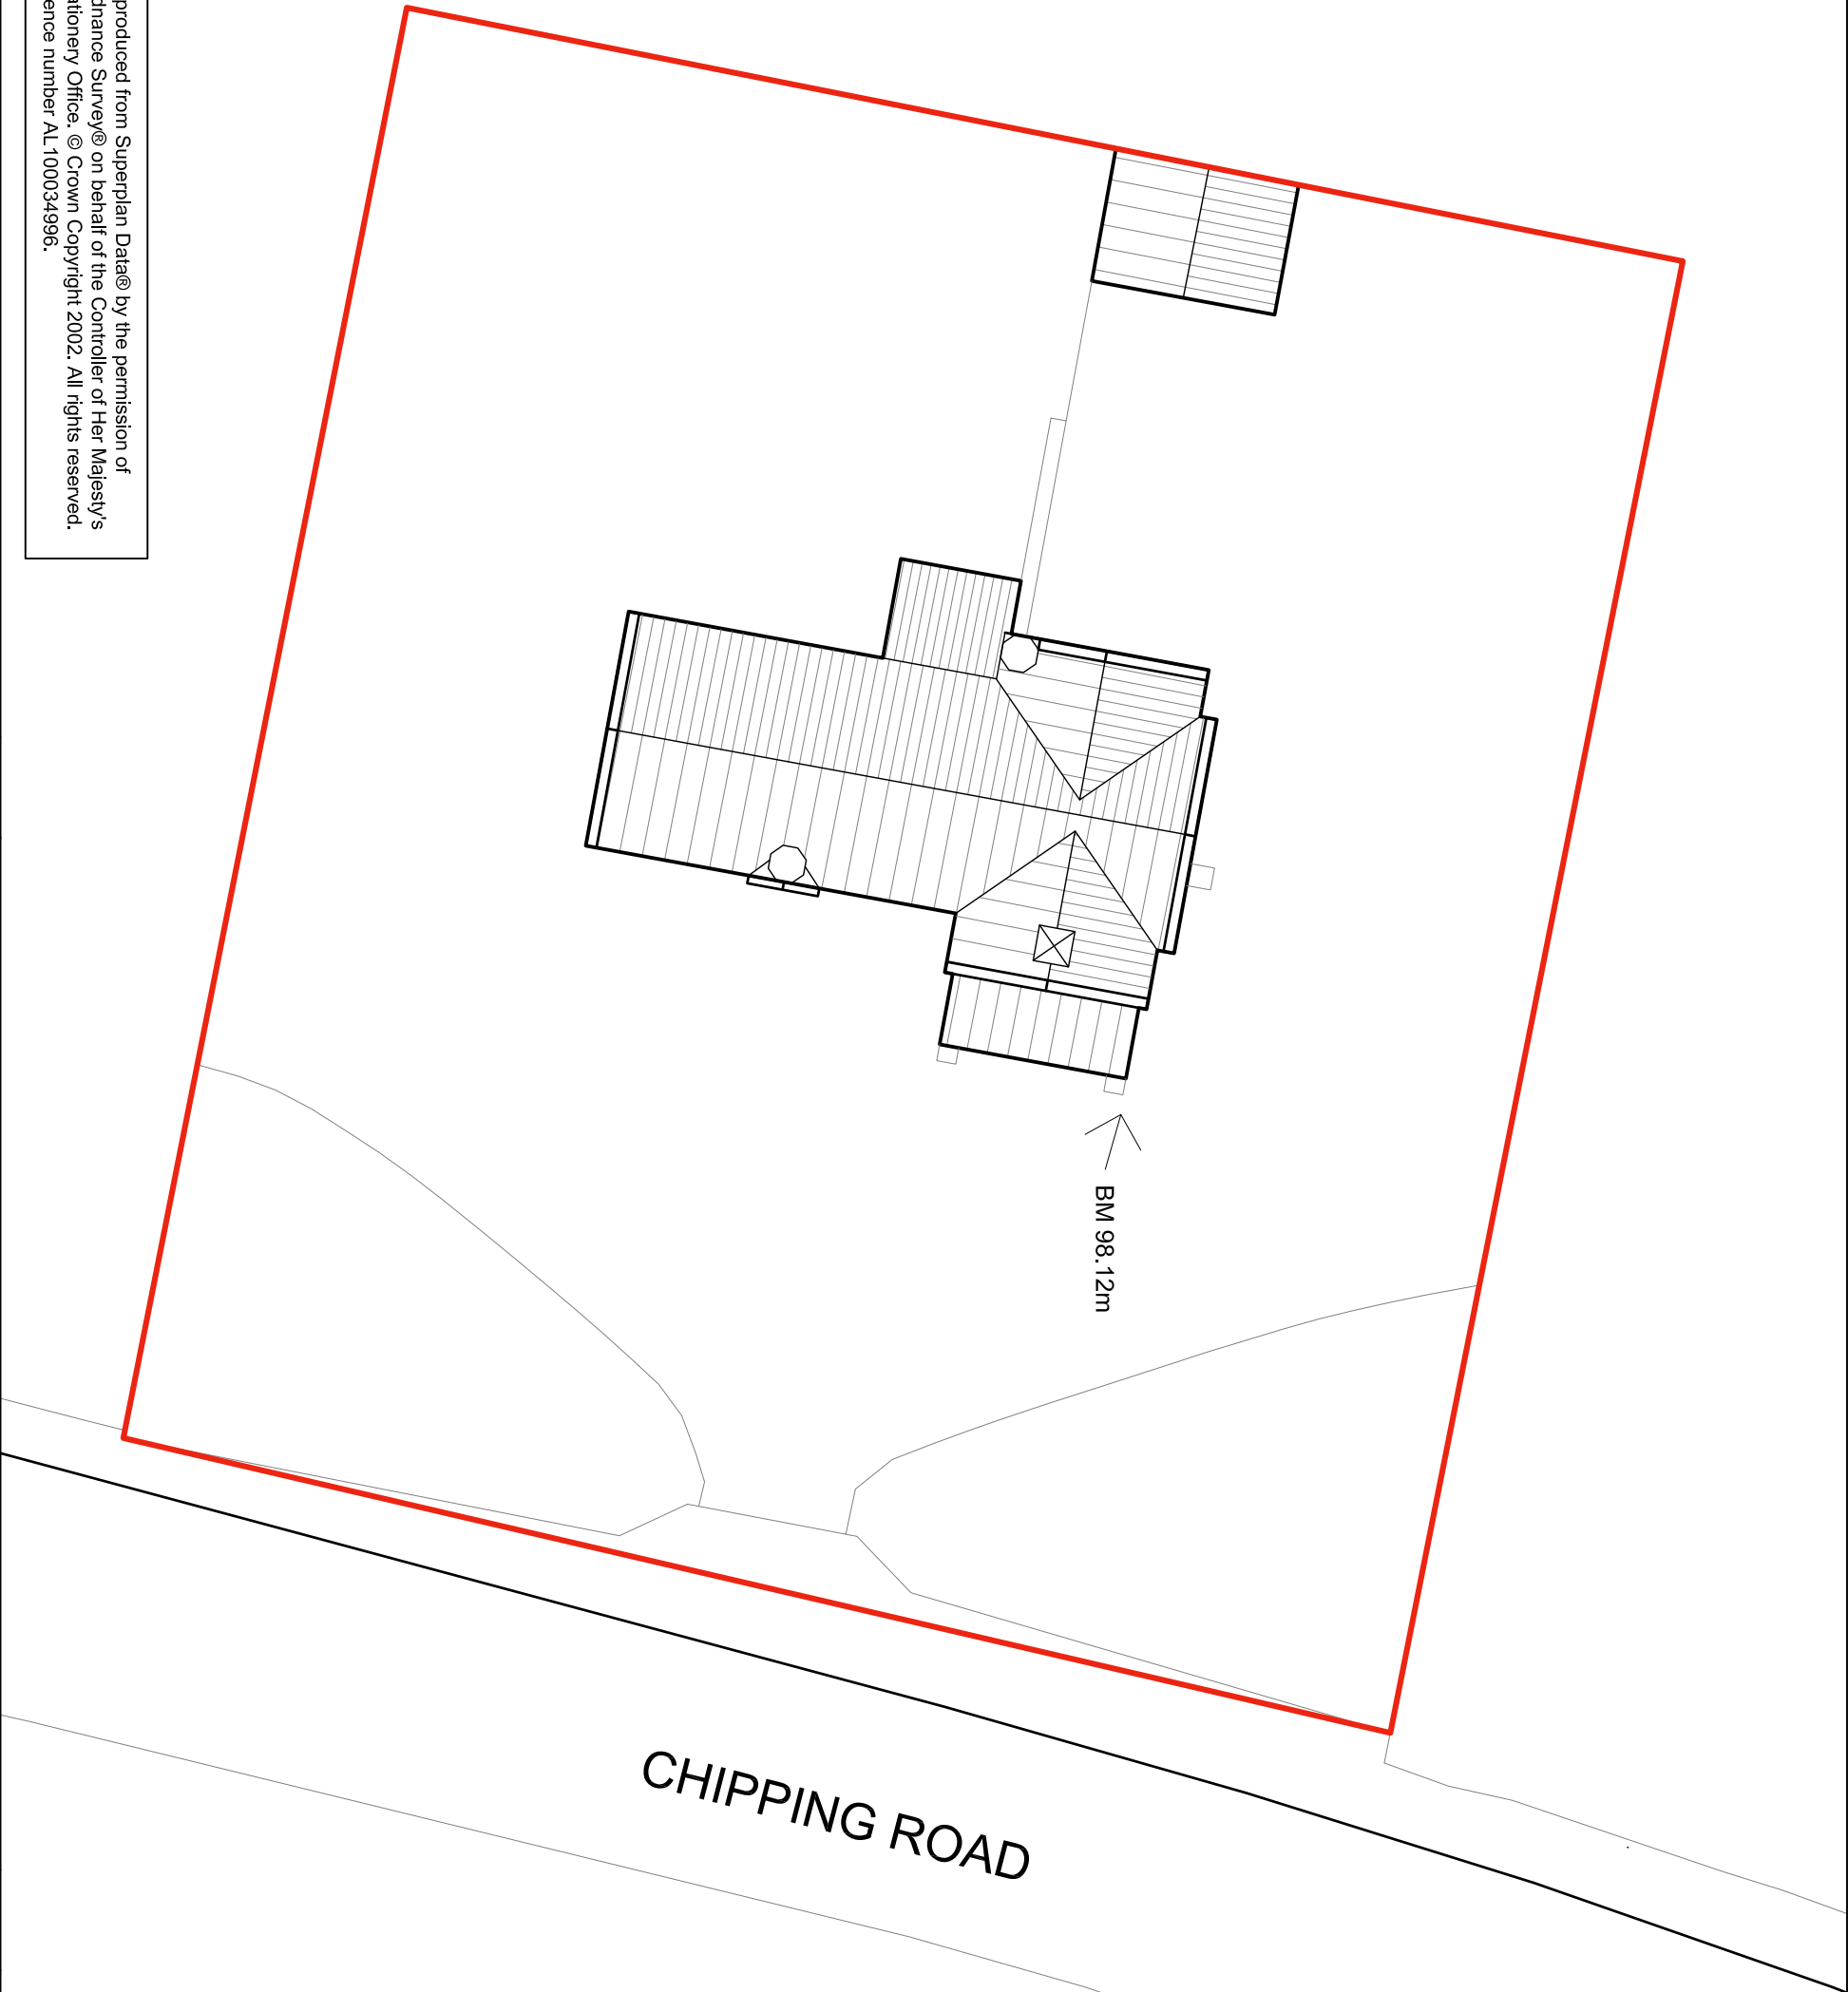
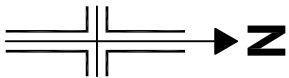


1:200 Scale

Reproduced from Superplan Data® by the permission of
Ordnance Survey® on behalf of the Controller of Her Majesty's
Stationary Office. © Crown Copyright 2002. All rights reserved.
Licence number AL100034996.

		PSA Design Ltd The Old Bank House, 6 Berry Lane Longridge, Preston, PR3 3JA Tel. 01772 786066 www.psadesign.co.uk mail@psadesign.co.uk		Client		Thornley Community Space		Drawn	DME	Date	Scale	Sheet Size	Drwg No.	Rev.
		Job		Old Thornley School		Check				Sept '26	1:200	A3	A5022-PL02	
		Title		Existing Site Layout and Roof Plan		Appr.								