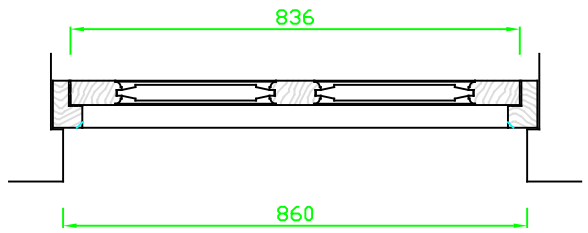

DOOR AND FRAME PLAN
SCALE 1–10

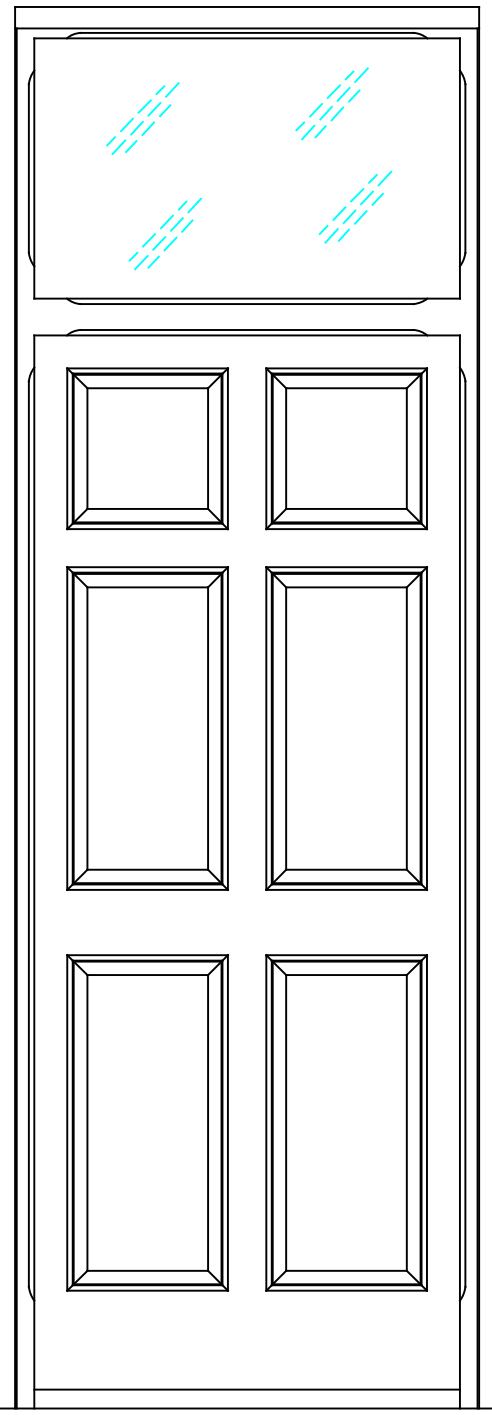

DOOR EXTERNAL ELEVATION
SCALE 1–10

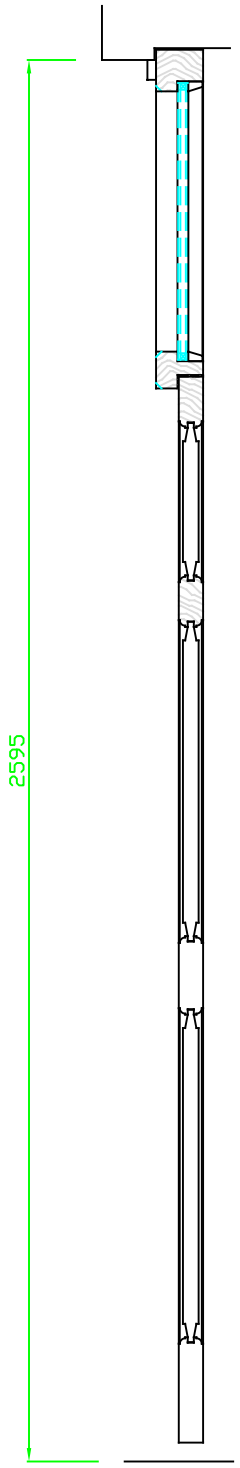

SECTION THROUGH
SCALE 1–10

NOTES

DOOR AND FRAME TO BE MANUFACTURED IN HARDWOOD FOR PAINT FINISH

DOOR REFERENCE D1

QUANTITY: 3no

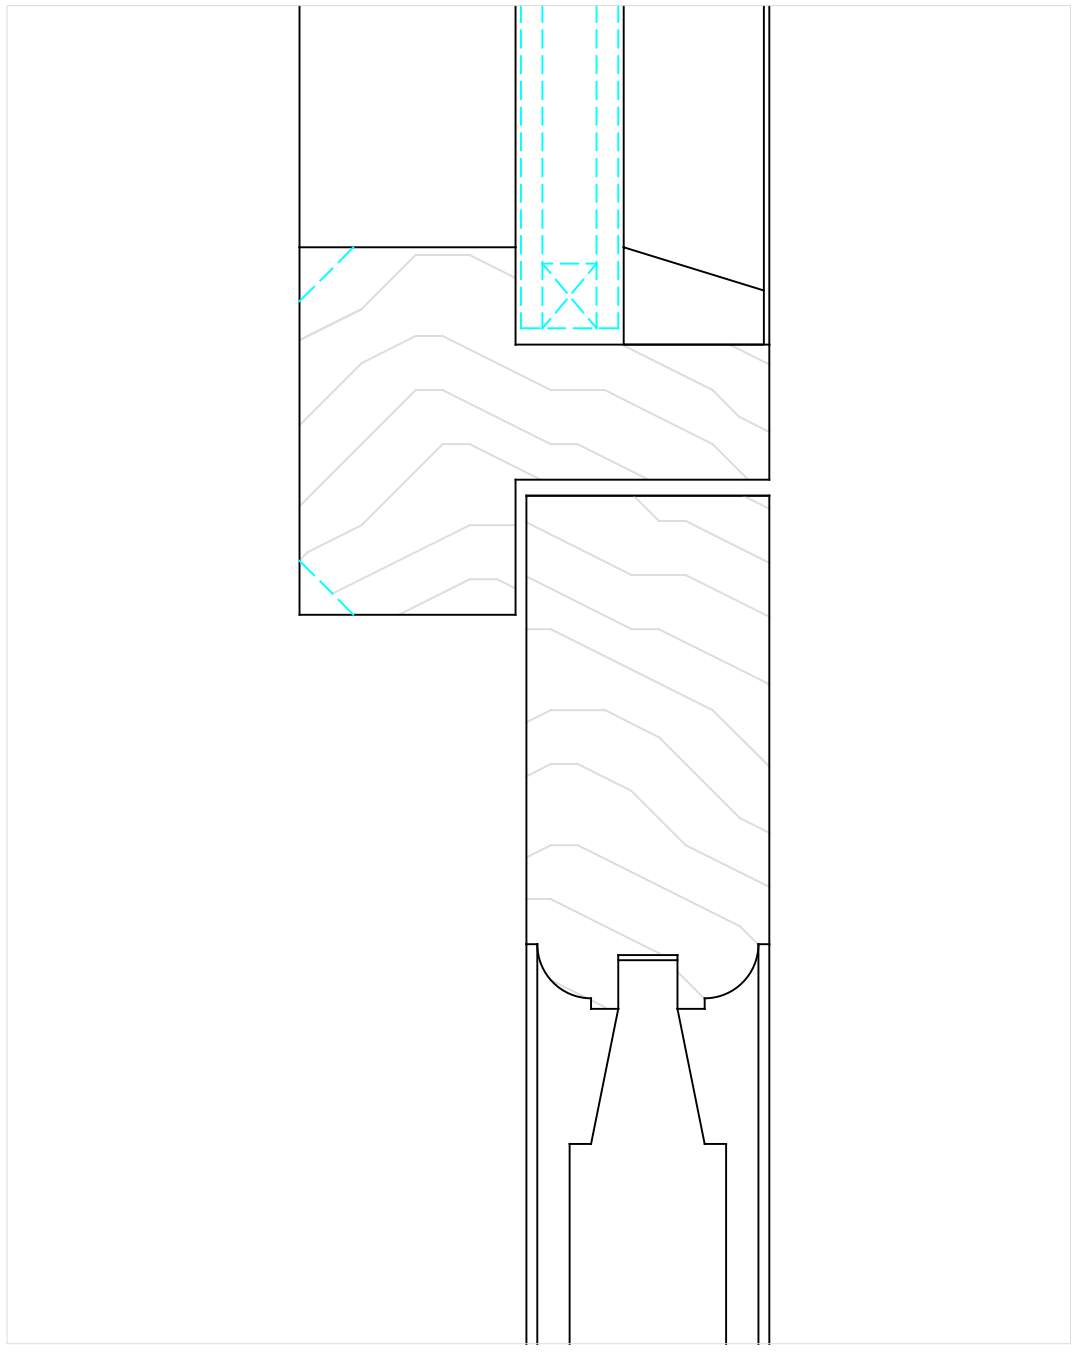

TYPICAL DOOR SECTION
SCALE 1–1

REVISION

CLIENT
Messenger Construction

CONTRACT
118,120,122 Every Street

ITEM
Door Detail (D1)

DATE *21/08/2023*

SCALE *1:10,1:1 @A2*

DRG.No. *1449-NHR-006*