


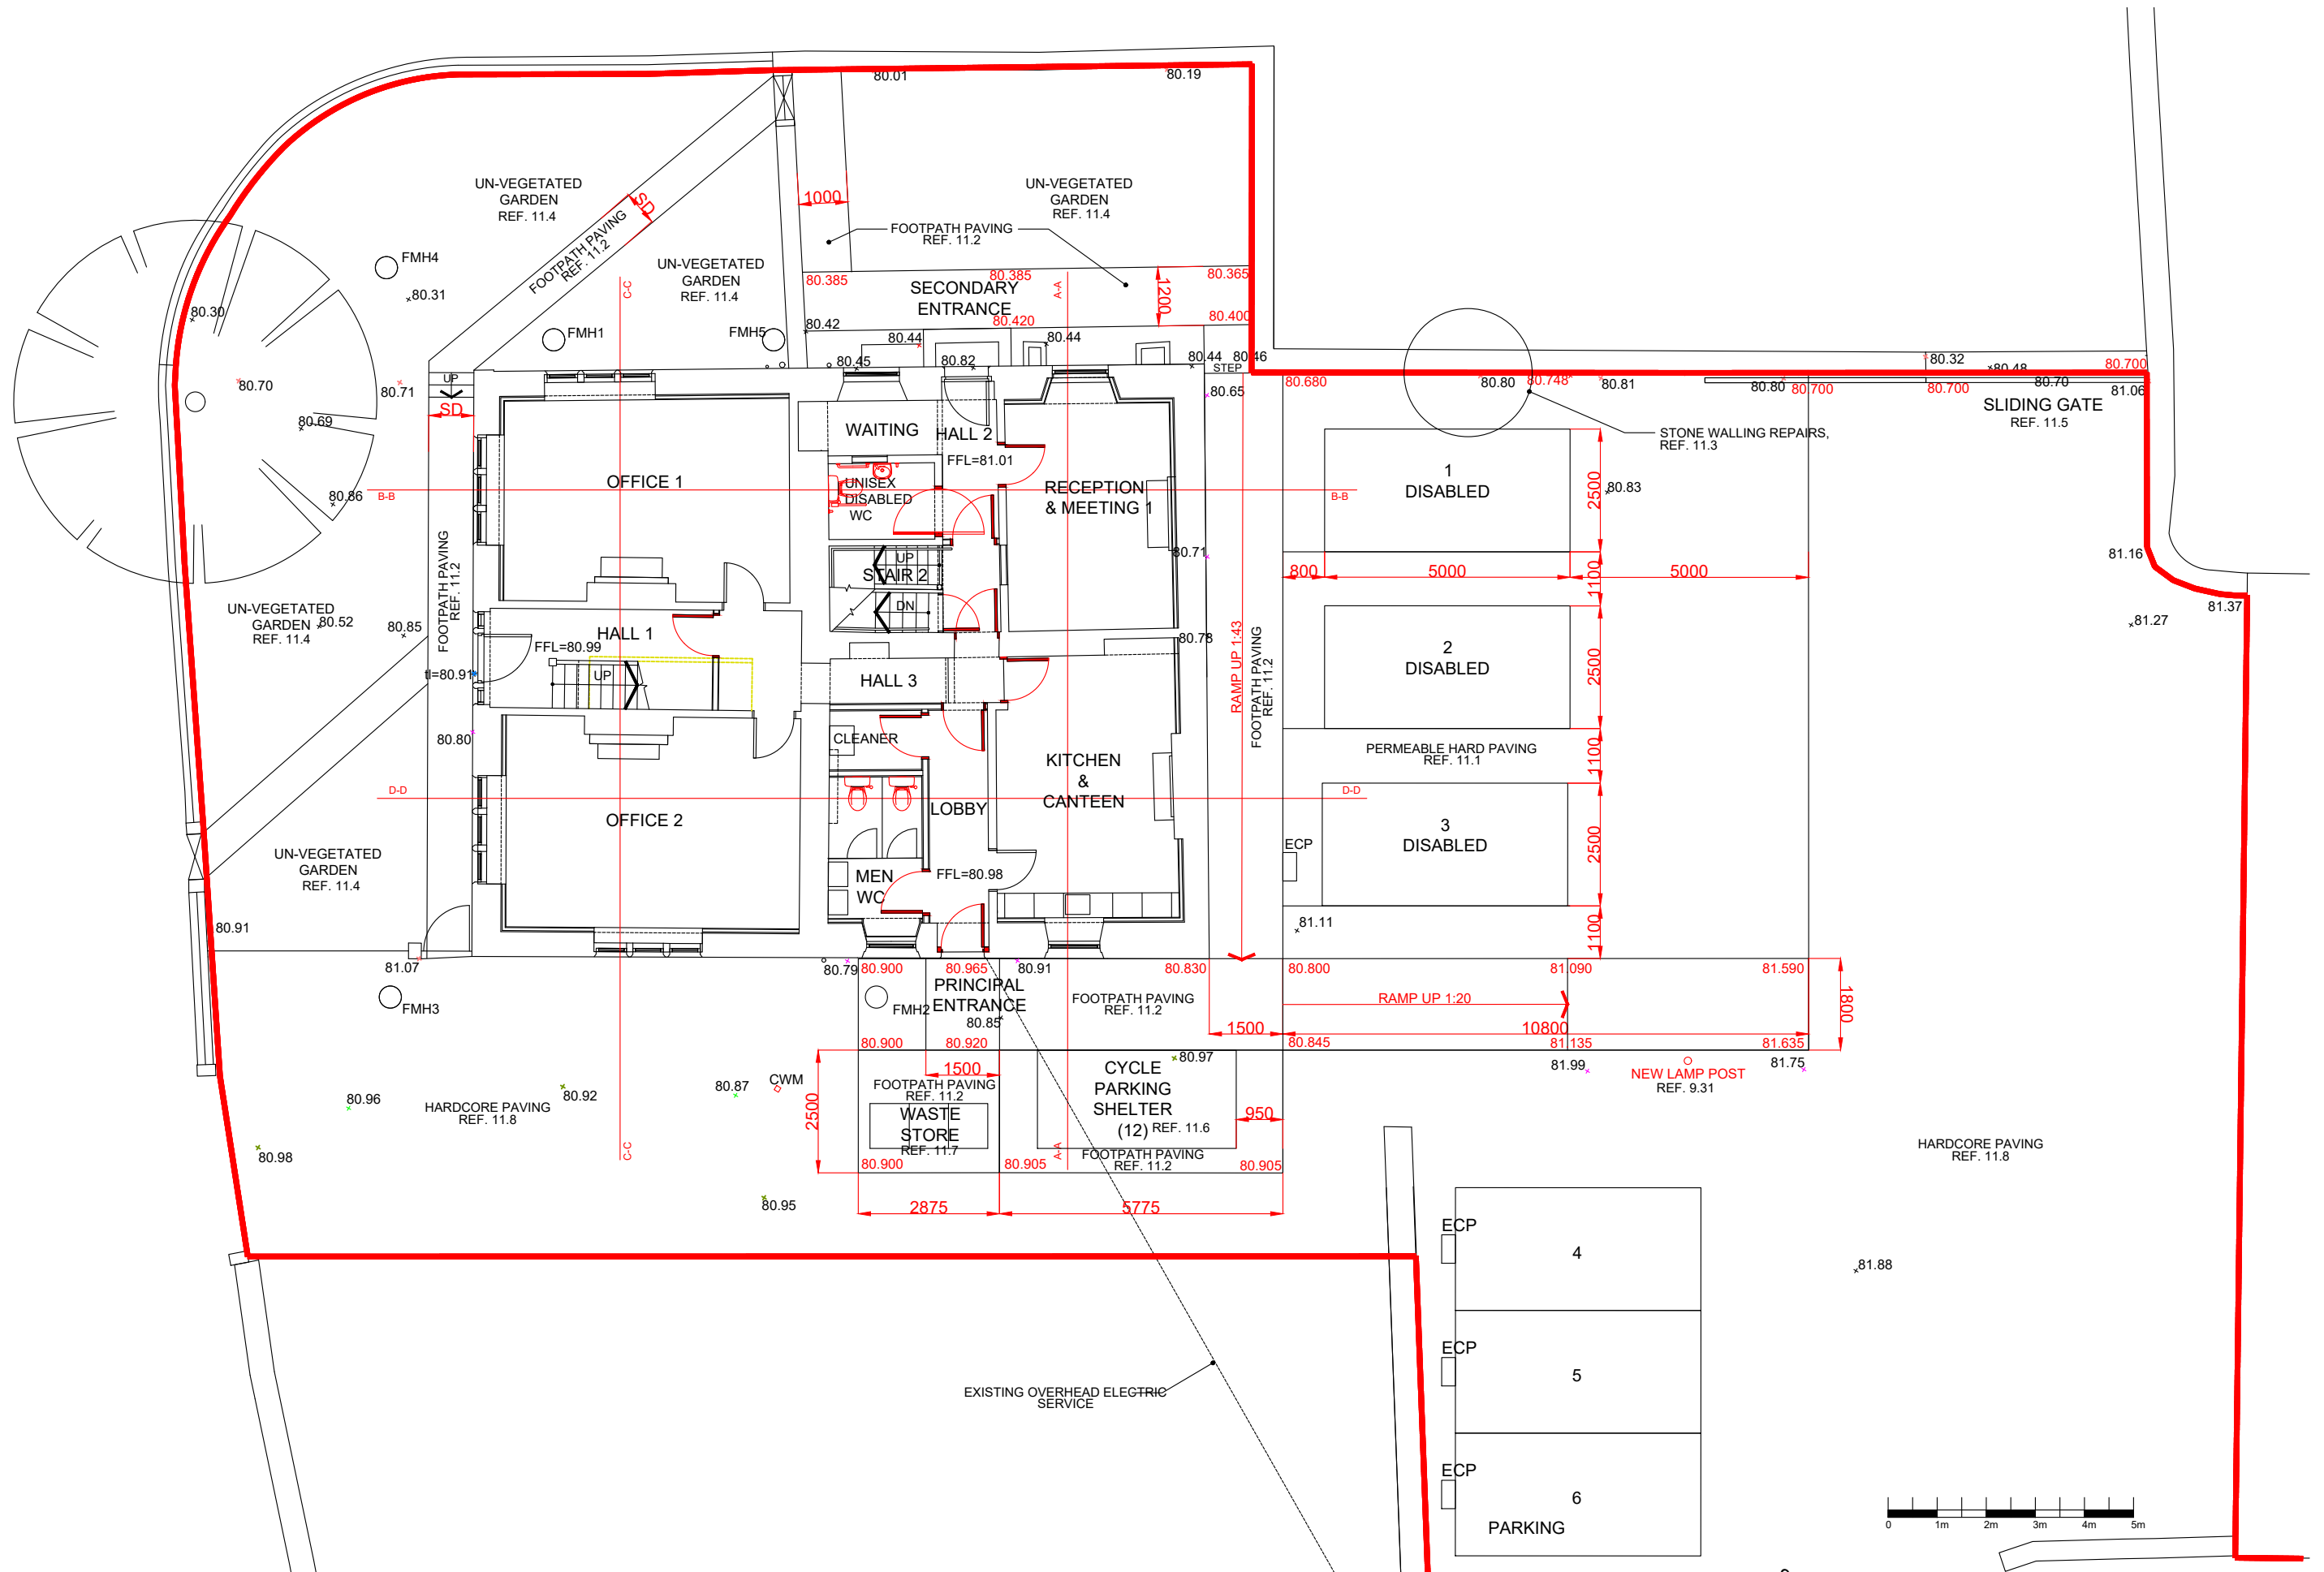

REVISIONS	DATE		W. A. Spees Hook Manor, Ambleston, Haverfordwest, SA62 5QX TEL. 01437 741378 MOB. 07801 889584 e-mail: wes@waspees.co.uk	Client	Scale 1:125	Drawing title
A - CYCLE SHELTER SETTING OUT UPDATED.	1 MARCH 26			RIBBLE RIVERS TRUST	Date AUG 25	EXTERNAL WORKS
					Drawn WS	PLAN - AS PROPOSED
SCALE @ SHEET SIZE : 1:125@ A3						
				Job title		1200 D053^A
				ALTERATIONS		
				HORROCKSFORD FARM HOUSE		