

▽ 93.00

▽ 91.00

▽ 89.00

▽ 87.00

▽ 85.00

▽ 83.00

▽ 81.00



▽ 93.00

▽ 91.00


▽ 89.00

▽ 87.00

▽ 85.00

▽ 83.00

▽ 81.00

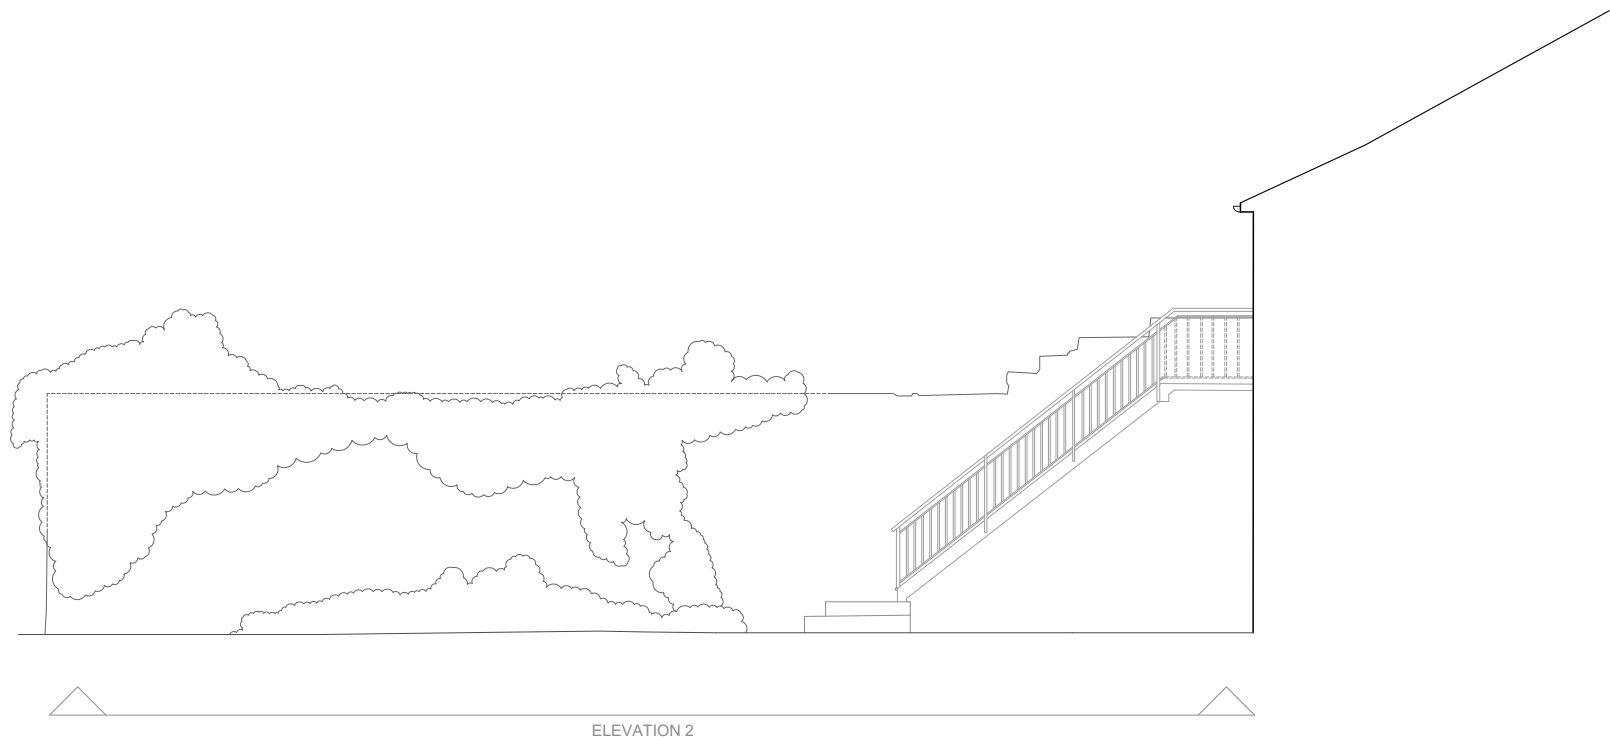

▽ 93.00

▽ 91.00


▽ 89.00

▽ 87.00

▽ 85.00

▽ 83.00

▽ 81.00

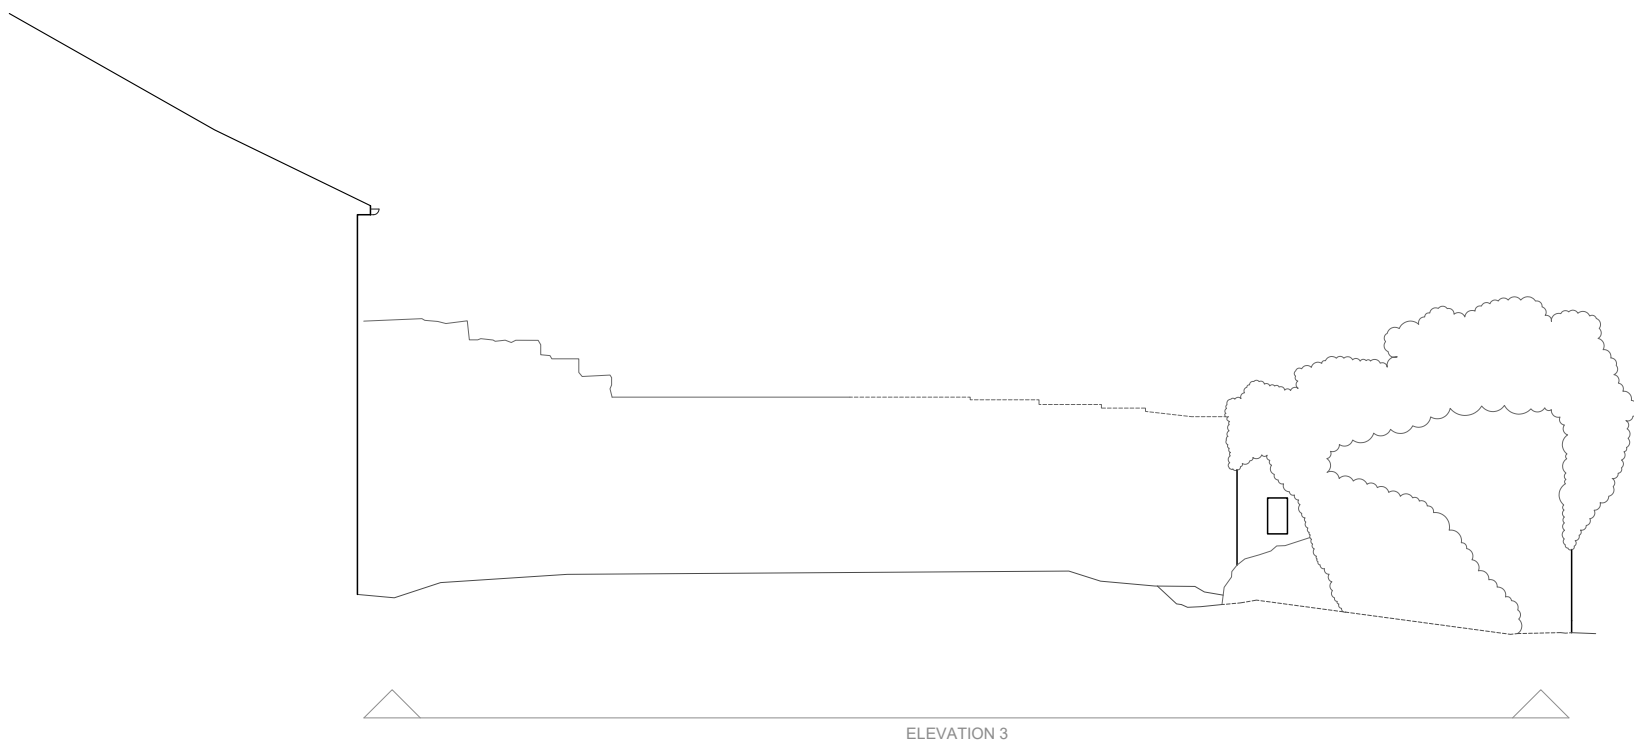

MBS ELEVATIONS - LEGEND


- BUILDING EDGE
- AIR VENT ELEMENT
- ARCHITECTURAL ELEMENT
- CLADDING METAL
- CLADDING TIMBER
- DOORS
- GLAZING
- GROUND LINE
- METAL WORK
- MISCELLANEOUS
- PIPES
- RAINWATER PIPES
- RIDGES
- ROOF
- STAIRS
- STONE
- TIMBER
- VEGETATION
- WINDOW REVEALS

*Some columns/beams may be obscured by plaster / fire boarding / concrete / casing. Therefore the true structural position may not be shown.

*Some site areas may be inaccessible. See highlighted areas for further details.

ASSUMED

This elements and areas may be shown as assumed, with dashed lines. Where possible.

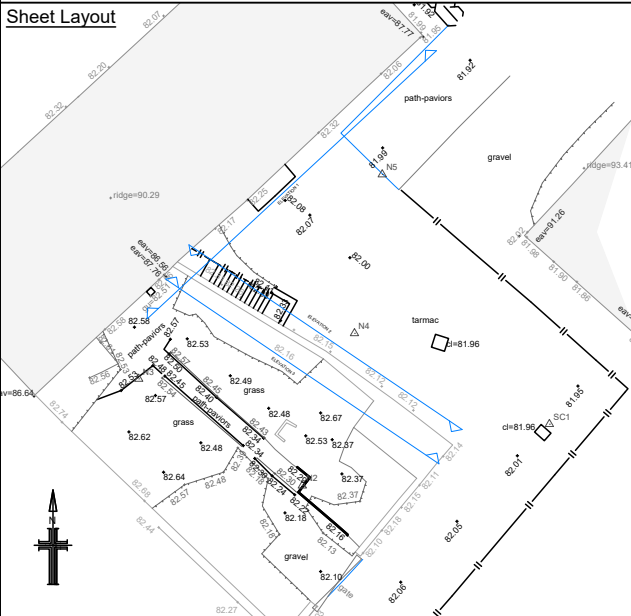

1. This survey may relate to an external Coordinate system. If details such as position and orientation relative to this are required please get in touch.
2. All dimensions and measurements given are Scale Factor 1.

Surveyed by	Initials - TB	Dates Surveyed - 29/07/26		
D				
C				
B	17/08/26	Door Assumption added	NG	MR
A	03/08/26	Original Issue	NG	MR
Rev	Rev	Date	Purpose of revision	Drawn (checked)



Client
Sunderland Peacock Architects

Project
Stanley House, Lowergate, Clitheroe

Drawing title
Elevations

Scale:	1:100 @ A1	DO NOT SCALE
SSS Job No.	S260724	
Client Job No.	N/A	
Drawing number	S260724-DR-M-002	Rev A

This drawing is not to be used in whole or part other than for the intended purpose and project as defined on this drawing. Refer to the contract for full terms and conditions.