



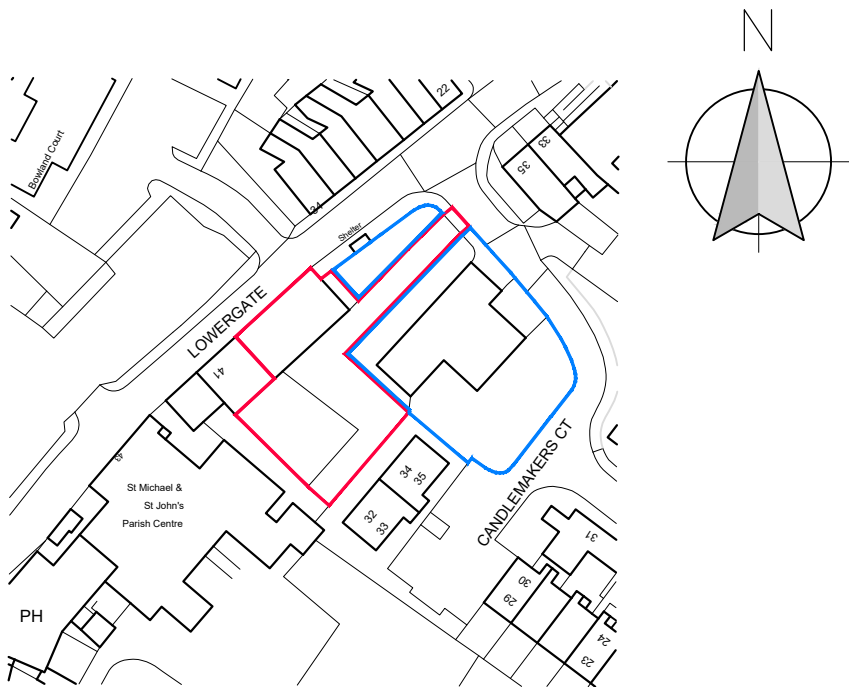

Mapping contents © Crown copyright and database rights 2026 Ordnance Survey 100035207

LOCATION PLAN

SCALE 1:1250

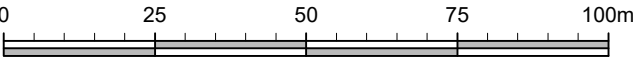

Client
MR TAYLOR AND MS SMITH

Job Title
RECONSTRUCTION OF BOUNDARY WALL
AT
THE OLD STABLES
LOWERGATE
CLITHEROE
LANCASHIRE
BB7 1AD

Drawing Title
LOCATION PLAN

Scale 1:1250 @ A3	Date AUG 2026	Drawn MJF
----------------------	------------------	--------------

spa
SUNDERLAND PEACOCK ARCHITECTS
SUNDERLAND PEACOCK & ASSOCIATES LTD.
HAZELMERE, PIMLICO ROAD, CLITHEROE
LANCASHIRE, BB7 2AG
T 01200 423178 F 01200 427328
E info@sunderlandpeacock.com
www.sunderlandpeacock.com



7470 -L01