



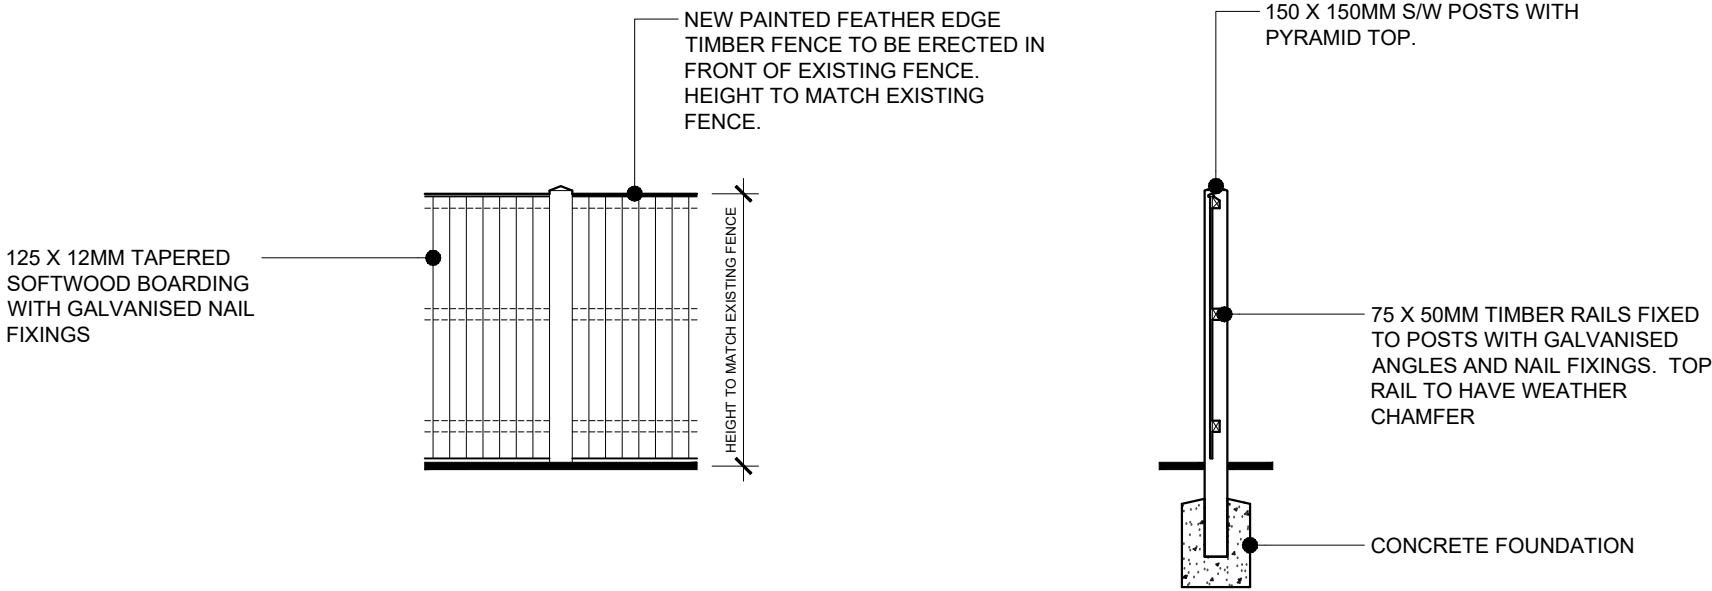

PROPOSED FENCING ELEVATION AND SECTION

SCALE 1:50

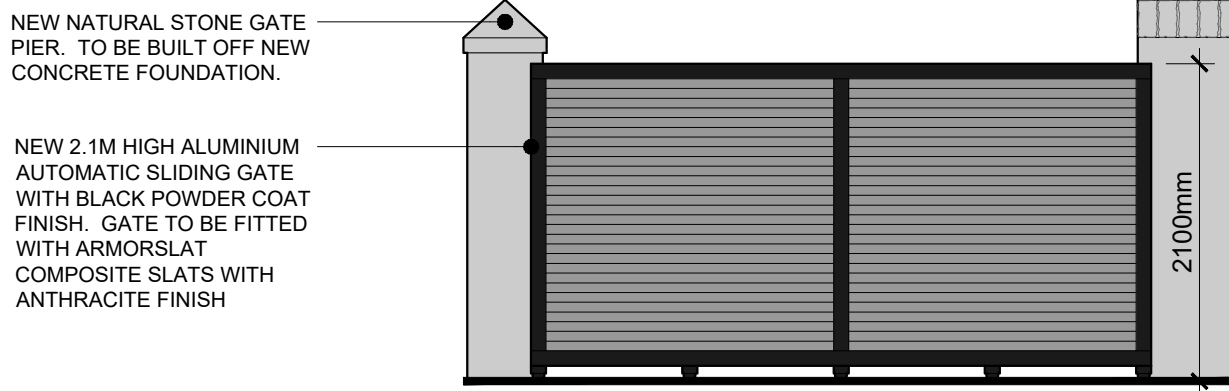

PROPOSED GATE PIERS AND AUTOMATIC GATE

SCALE 1:50

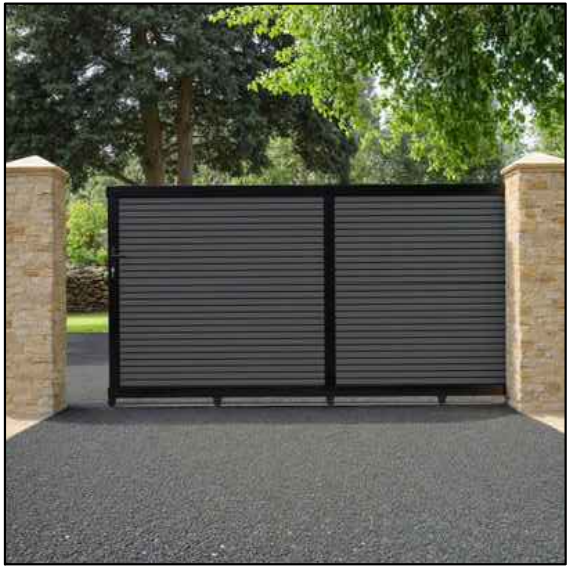


IMAGE OF PROPOSED AUTOMATIC GATE

Client
MR TAYLOR AND MS SMITH

Job Title
**RECONSTRUCTION OF BOUNDARY WALL AT
THE OLD STABLES
LOWERGATE
CLITHEROE
LANCASHIRE
BB7 1AD**

Drawing Title
PROPOSED GATE AND FENCE DETAILS

Scale 1:50 @ A2	Date AUG 2026	Drawn MJF
---------------------------	-------------------------	---------------------

spa ARCHITECTS
SUNDERLAND PEACOCK & ASSOCIATES LTD.
HAZELMERE, PIMLICO ROAD, CLITHEROE
LANCASHIRE, BB7 2AG
T 01200 423178 F 01200 427328
E info@sunderlandpeacock.com
www.sunderlandpeacock.com



7470 - P02