
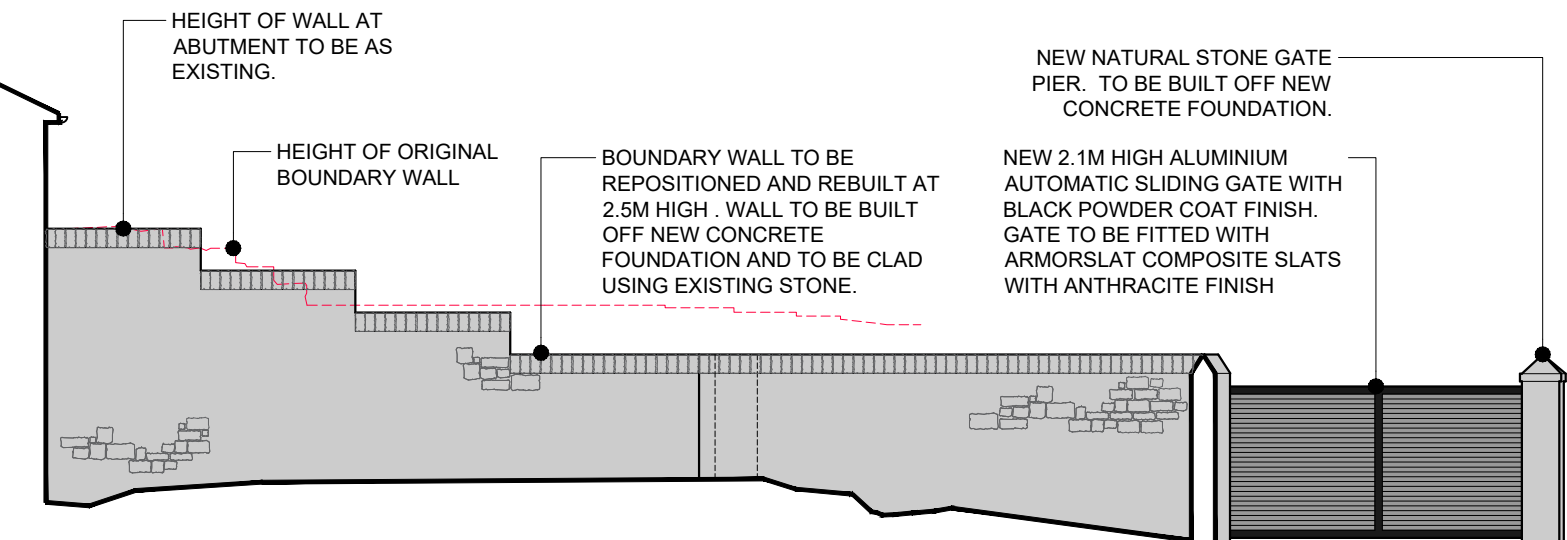
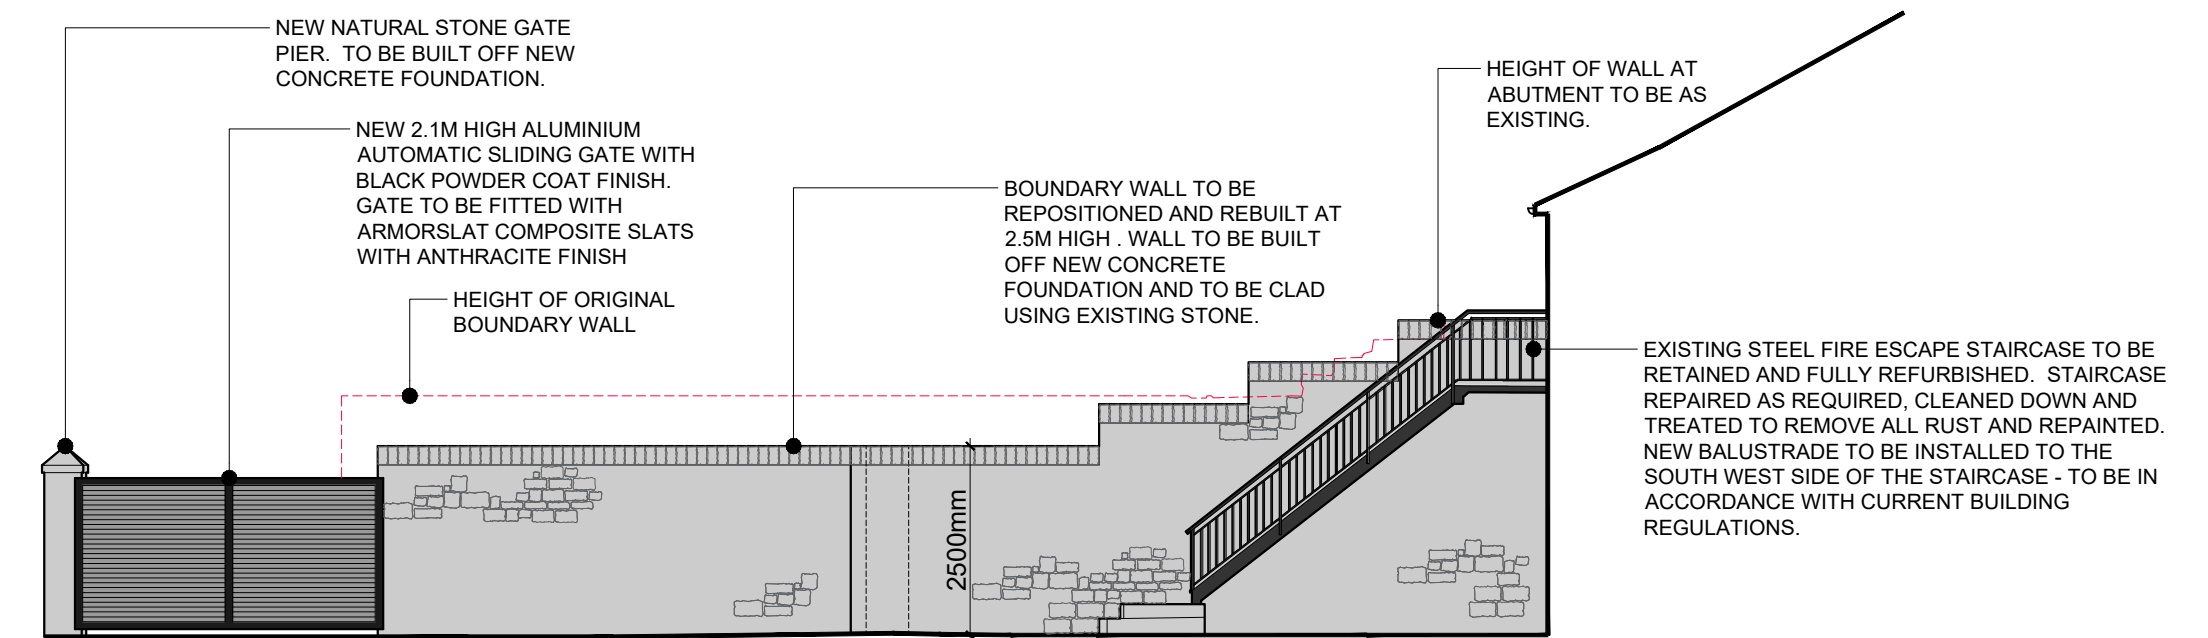


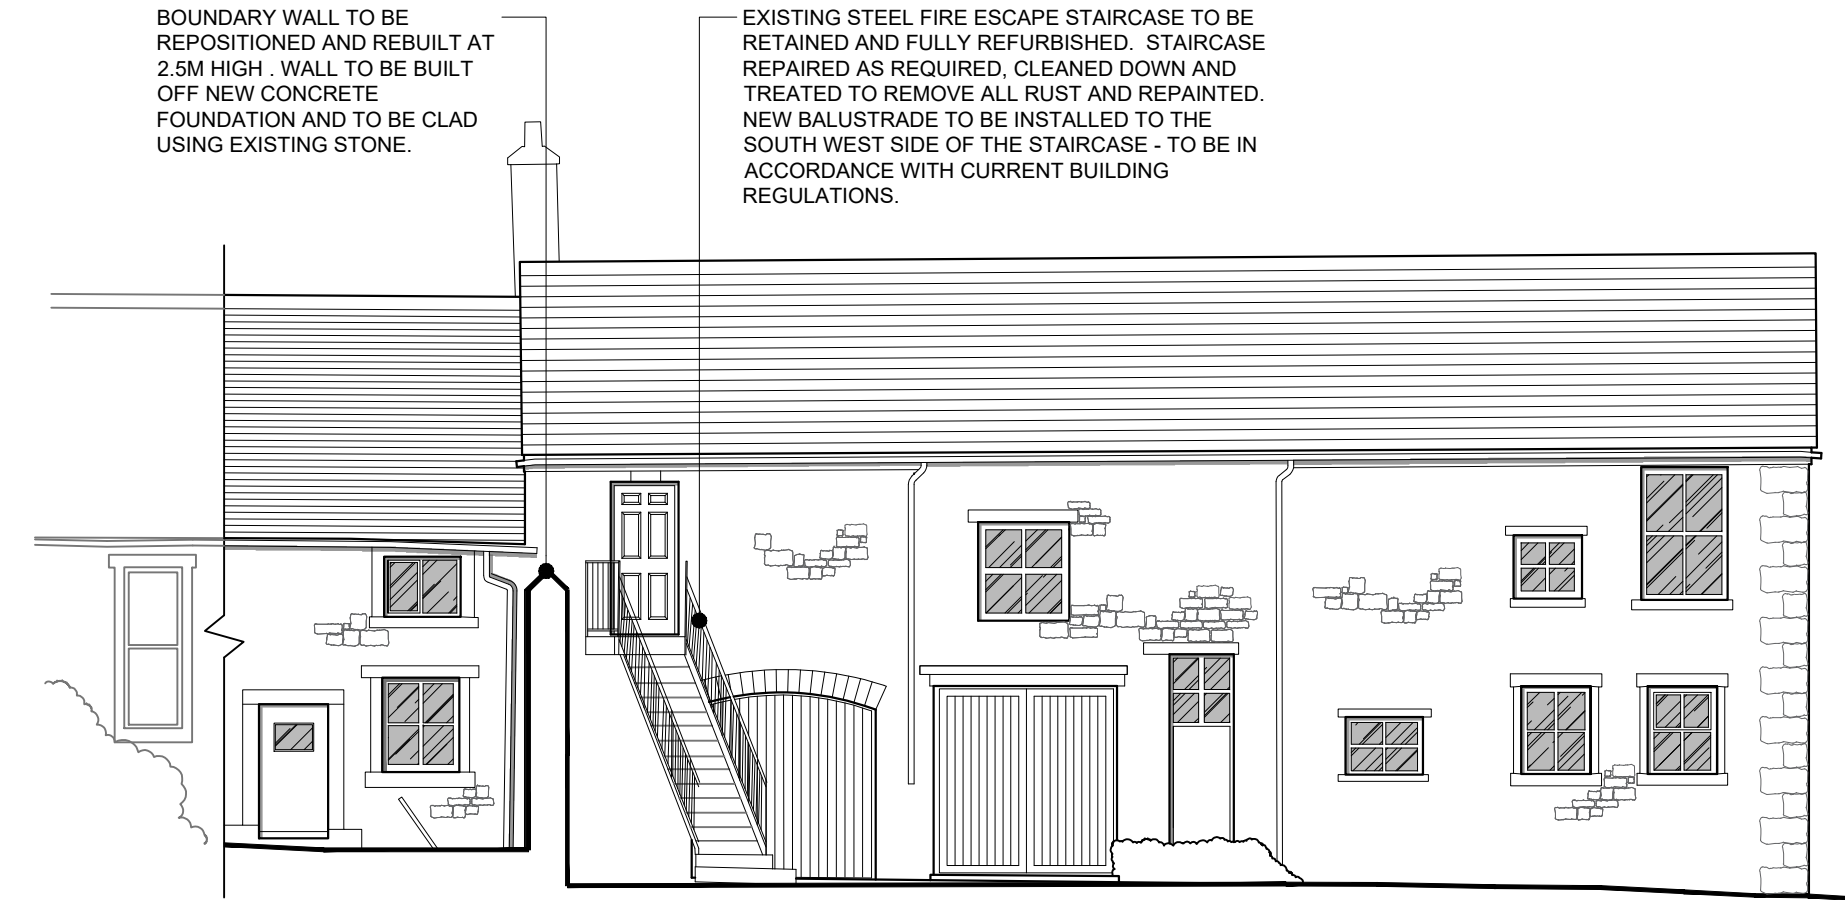

Client
MR TAYLOR AND MS SMITH

Job Title
RECONSTRUCTION OF BOUNDARY WALL AT THE OLD STABLES LOWERGATE CLITHEROE LANCASHIRE BB7 1AD

Drawing Title
PROPOSED PLANS AND ELEVATIONS

Scale
1:100 @ A1

Date
AUG 2026

Drawn
MJF

spa
SUNDERLAND PEACOCK ARCHITECTS

SUNDERLAND PEACOCK & ASSOCIATES LTD.
HAZELMER, PIALICO ROAD, CLITHEROE
LANCASHIRE, BB7 2JG
T 01204 423178 F 01204 427328
E info@sunderlandpeacock.com
www.sunderlandpeacock.com

7470 - P01