


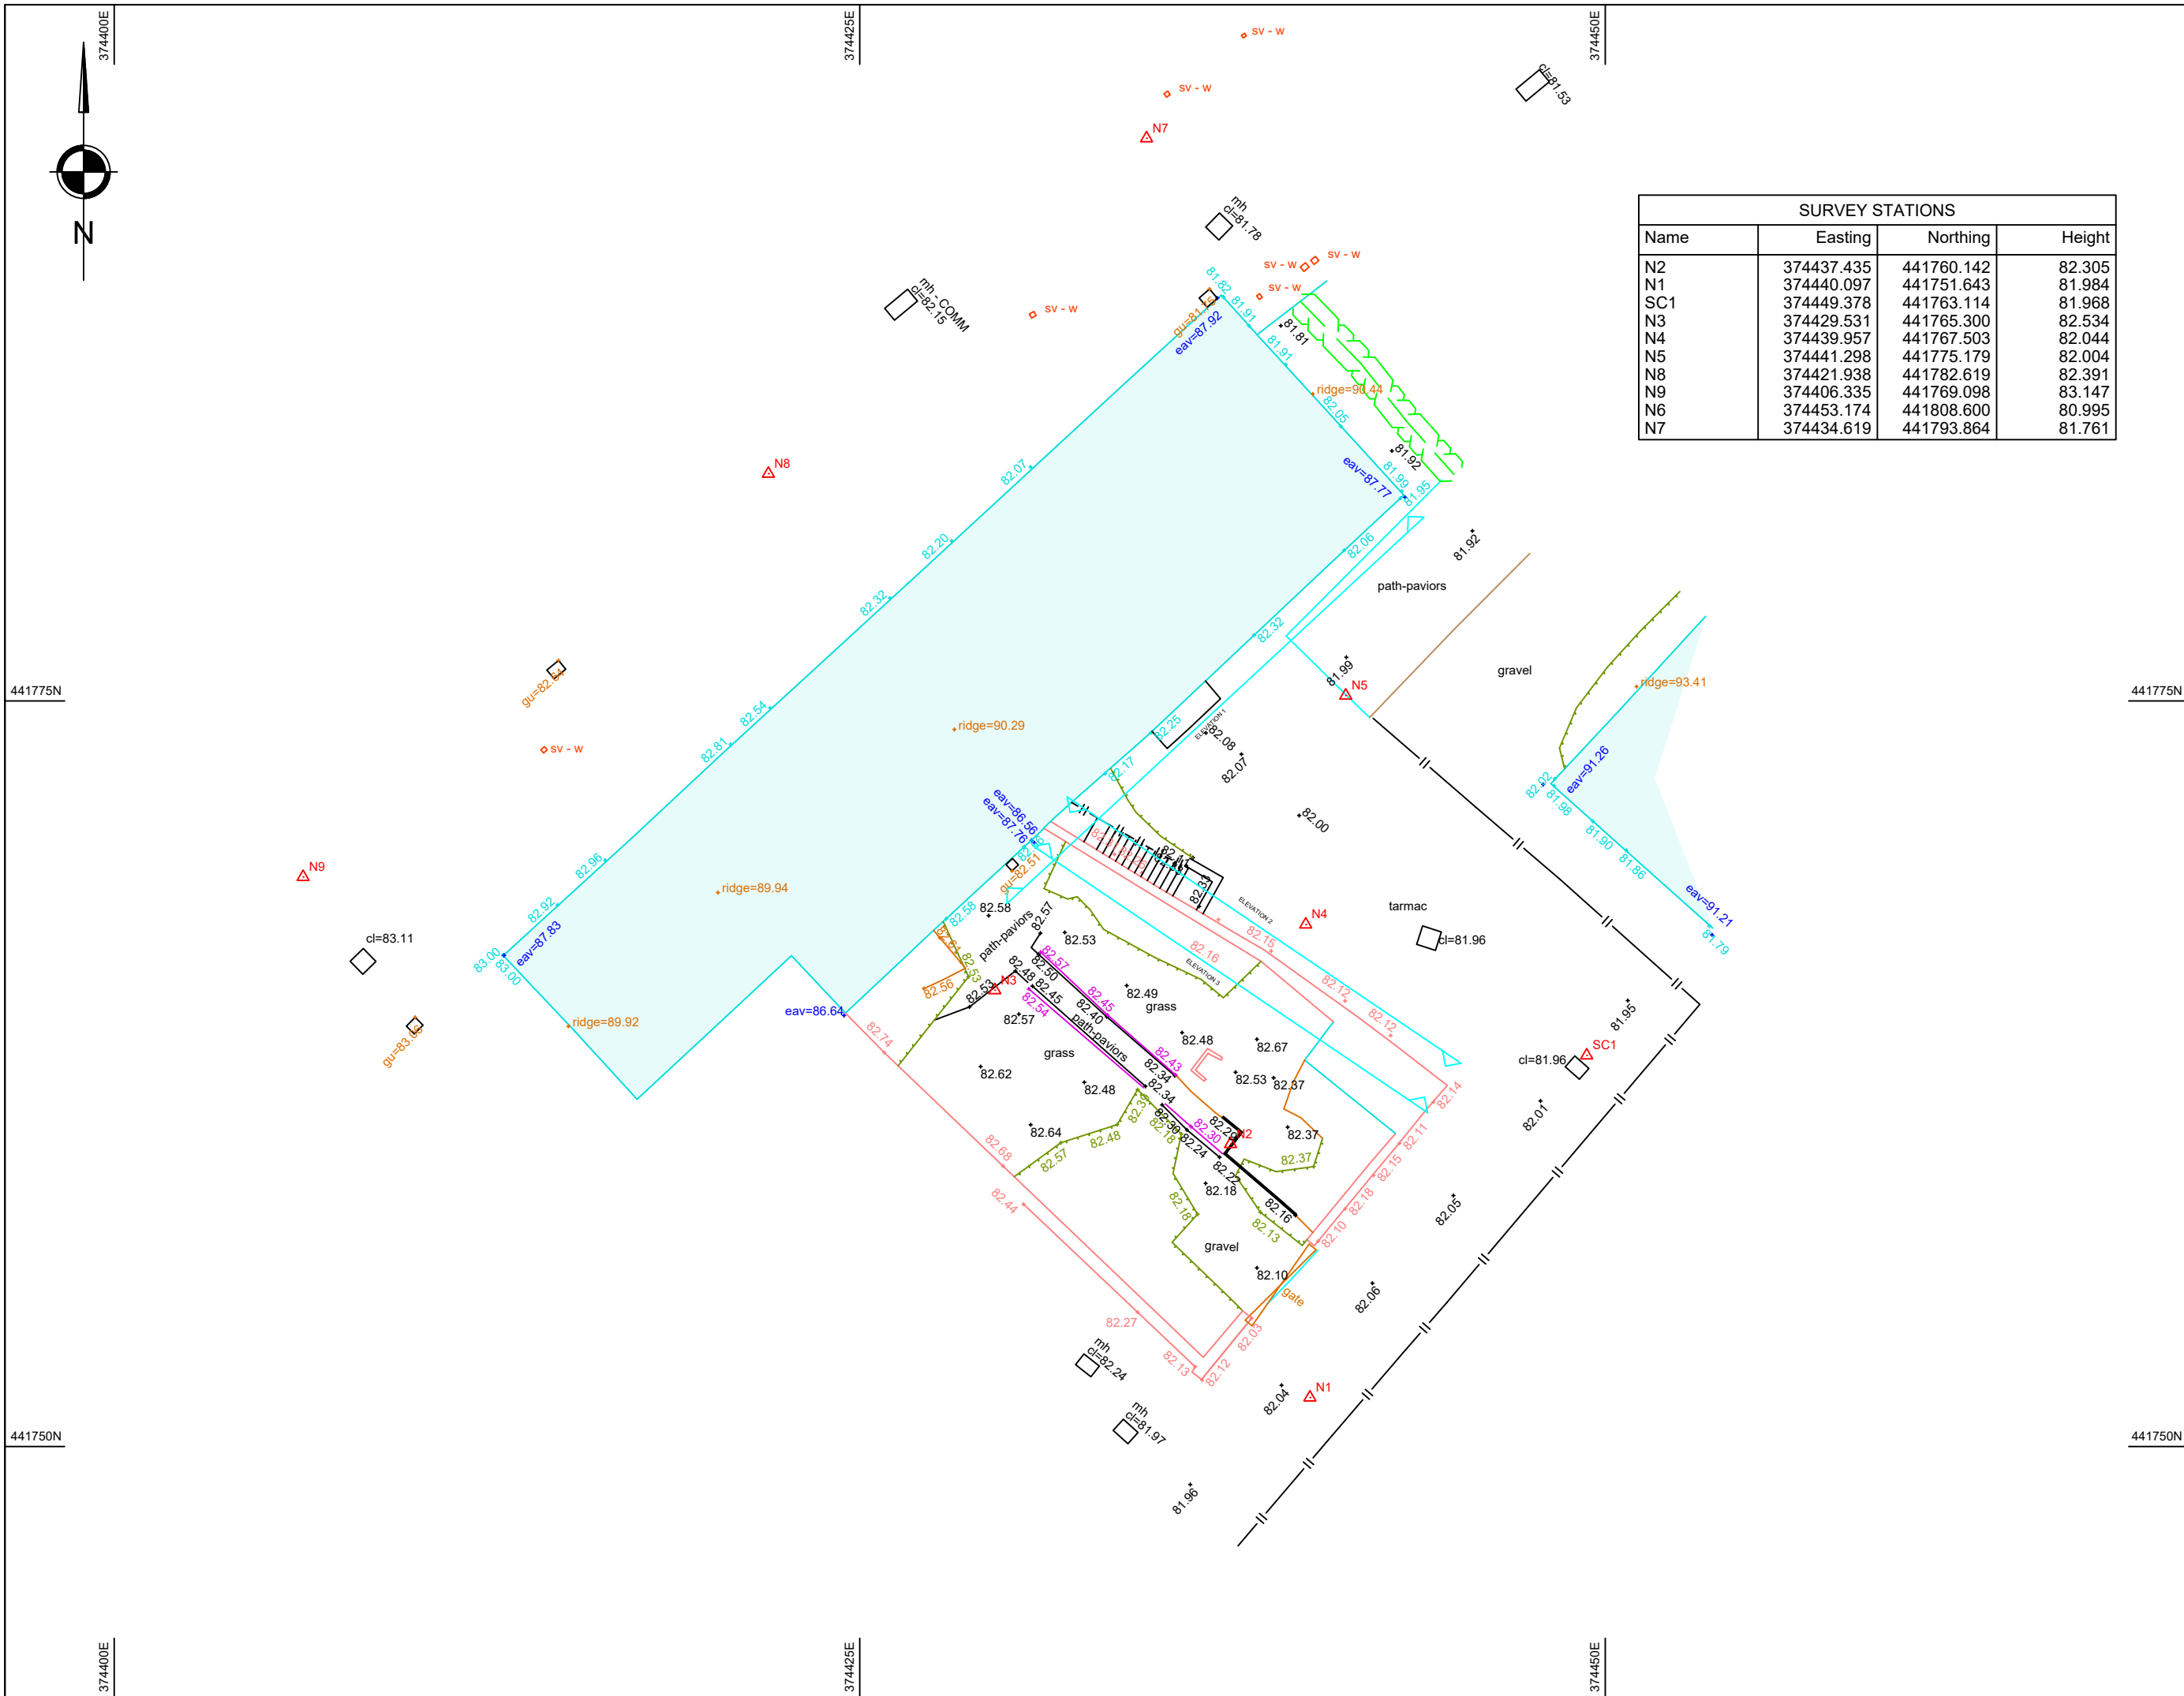

SURVEY STATIONS			
Name	Easting	Northing	Height
N2	374437.435	441760.142	82.305
N1	374440.097	441751.643	81.984
SC1	374449.378	441763.114	81.968
N3	374429.531	441765.300	82.534
N4	374439.957	441767.503	82.044
N5	374441.298	441775.179	82.004
N8	374421.938	441782.619	82.391
N9	374406.335	441769.098	83.147
N6	374453.174	441808.600	80.995
N7	374434.619	441793.864	81.761

[illegible]

Line Features

bottom of batter / wood / ridge / timber face / gutter

top of batter

break line / discontinuity

wall (see text nearby for height / width / type)

retaining wall (see text nearby for height / width / type)

channel (all levels at channel unless noted)

kerb levels (shown parallel to channel -)

railway

drain / river / canal

overhead lines / buildings (not surveyed unless specified)

concrete / ramp

building

stone

face of cladding / flower bed

canopy

verge

fence (see text nearby for height / width / type)

gate (panel / security / etc.)

columns / griddlines / conveyors / column face

brick

cycle lane / base lane / white line (see text)

tanks / decking

hedge scaled to width

line may be as above, if just one edge
i.e. for level specific surveys both sides
measured not to show level change
(see text for type / height / width / etc.)

path / window / door

track


contours

50.00

50.50

Sheet Layout

Surveyed by		Initials - NG			Dates Surveyed - 29/07/26	
D						
C						
B						
A	31/07/26	Original Issue			NG	MK
Rev	Rev. Date	Purpose of revision			Drawn	Checked

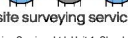 site surveying services			
Site Surveying Services Ltd, Unit 1, Shawbridge Sawmill Taylor St, Clitheroe BB7 1LY T: 01200 438320 W: www.sitesurveying.co.uk			
Client			
SPA			
Project			
Stanley House, Lowergate, Clitheroe			
Drawing title			
Topographical Survey			
Scale			
1:200 @ A3	DO NOT SCALE		
SSS Job No.		S260724	
Client Job No.		N/A	
Drawing number			Rev
S260724-DR-T-001			A
This drawing is not to be used in whole or part other than for the intended purpose and project as defined on this drawing. Refer to the contract for full terms and conditions.			