


Subsurface specification

Silica sand 150mm	Geotextile membrane non-woven
75mm stone 450mm depth	Geotextile membrane woven
Perforated plastic drainage pipe 120mm	

Drainage to existing field drain

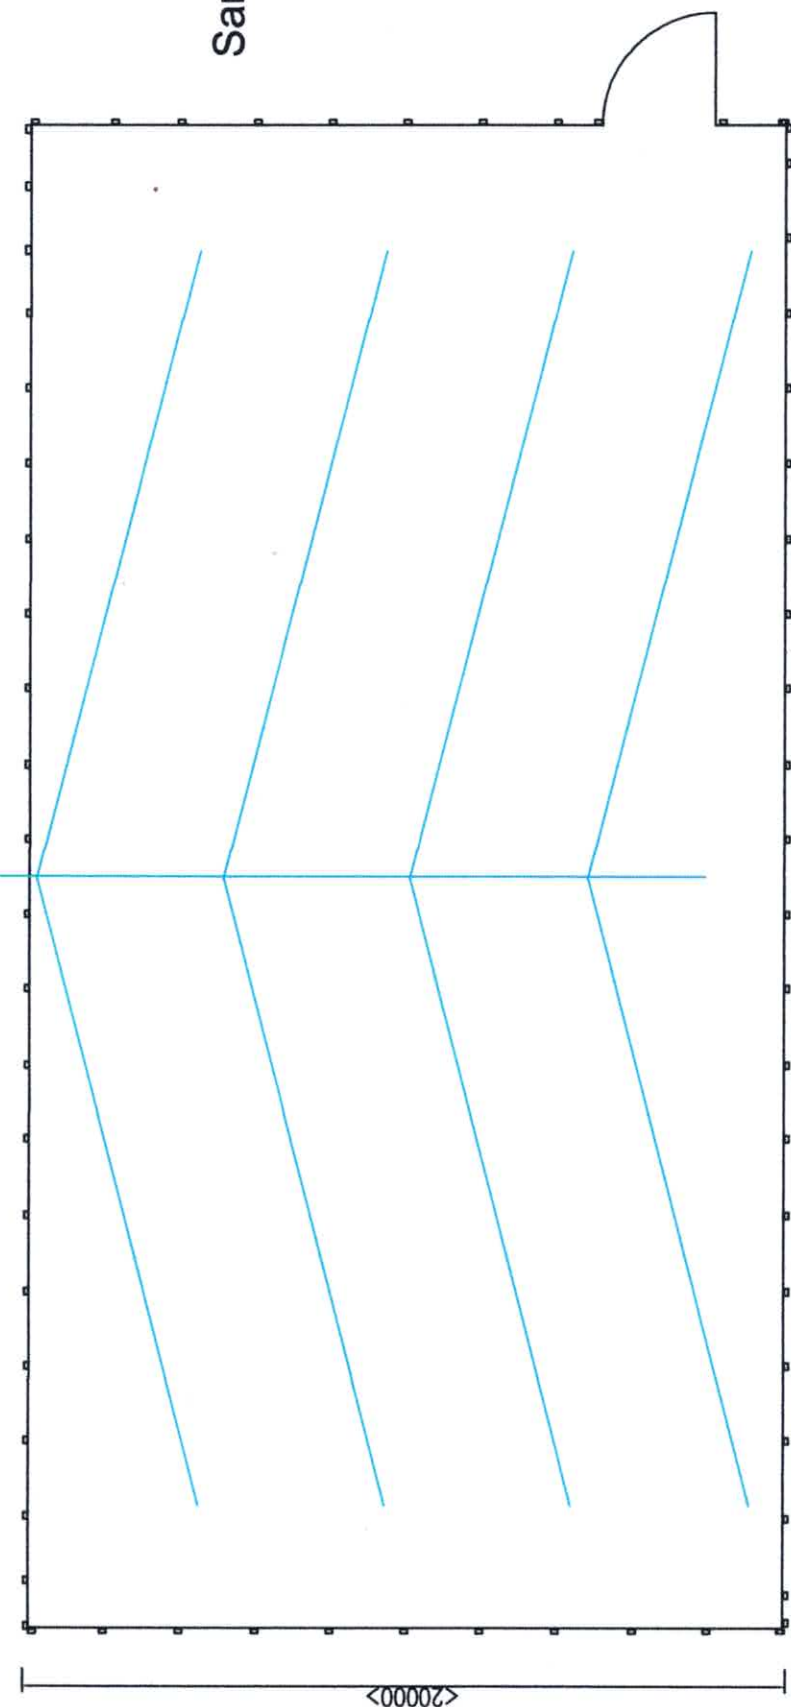

Sand surface

Menage Elevations and Plan
1:200 @ A3