


27 Lowergate, BB7 1AD

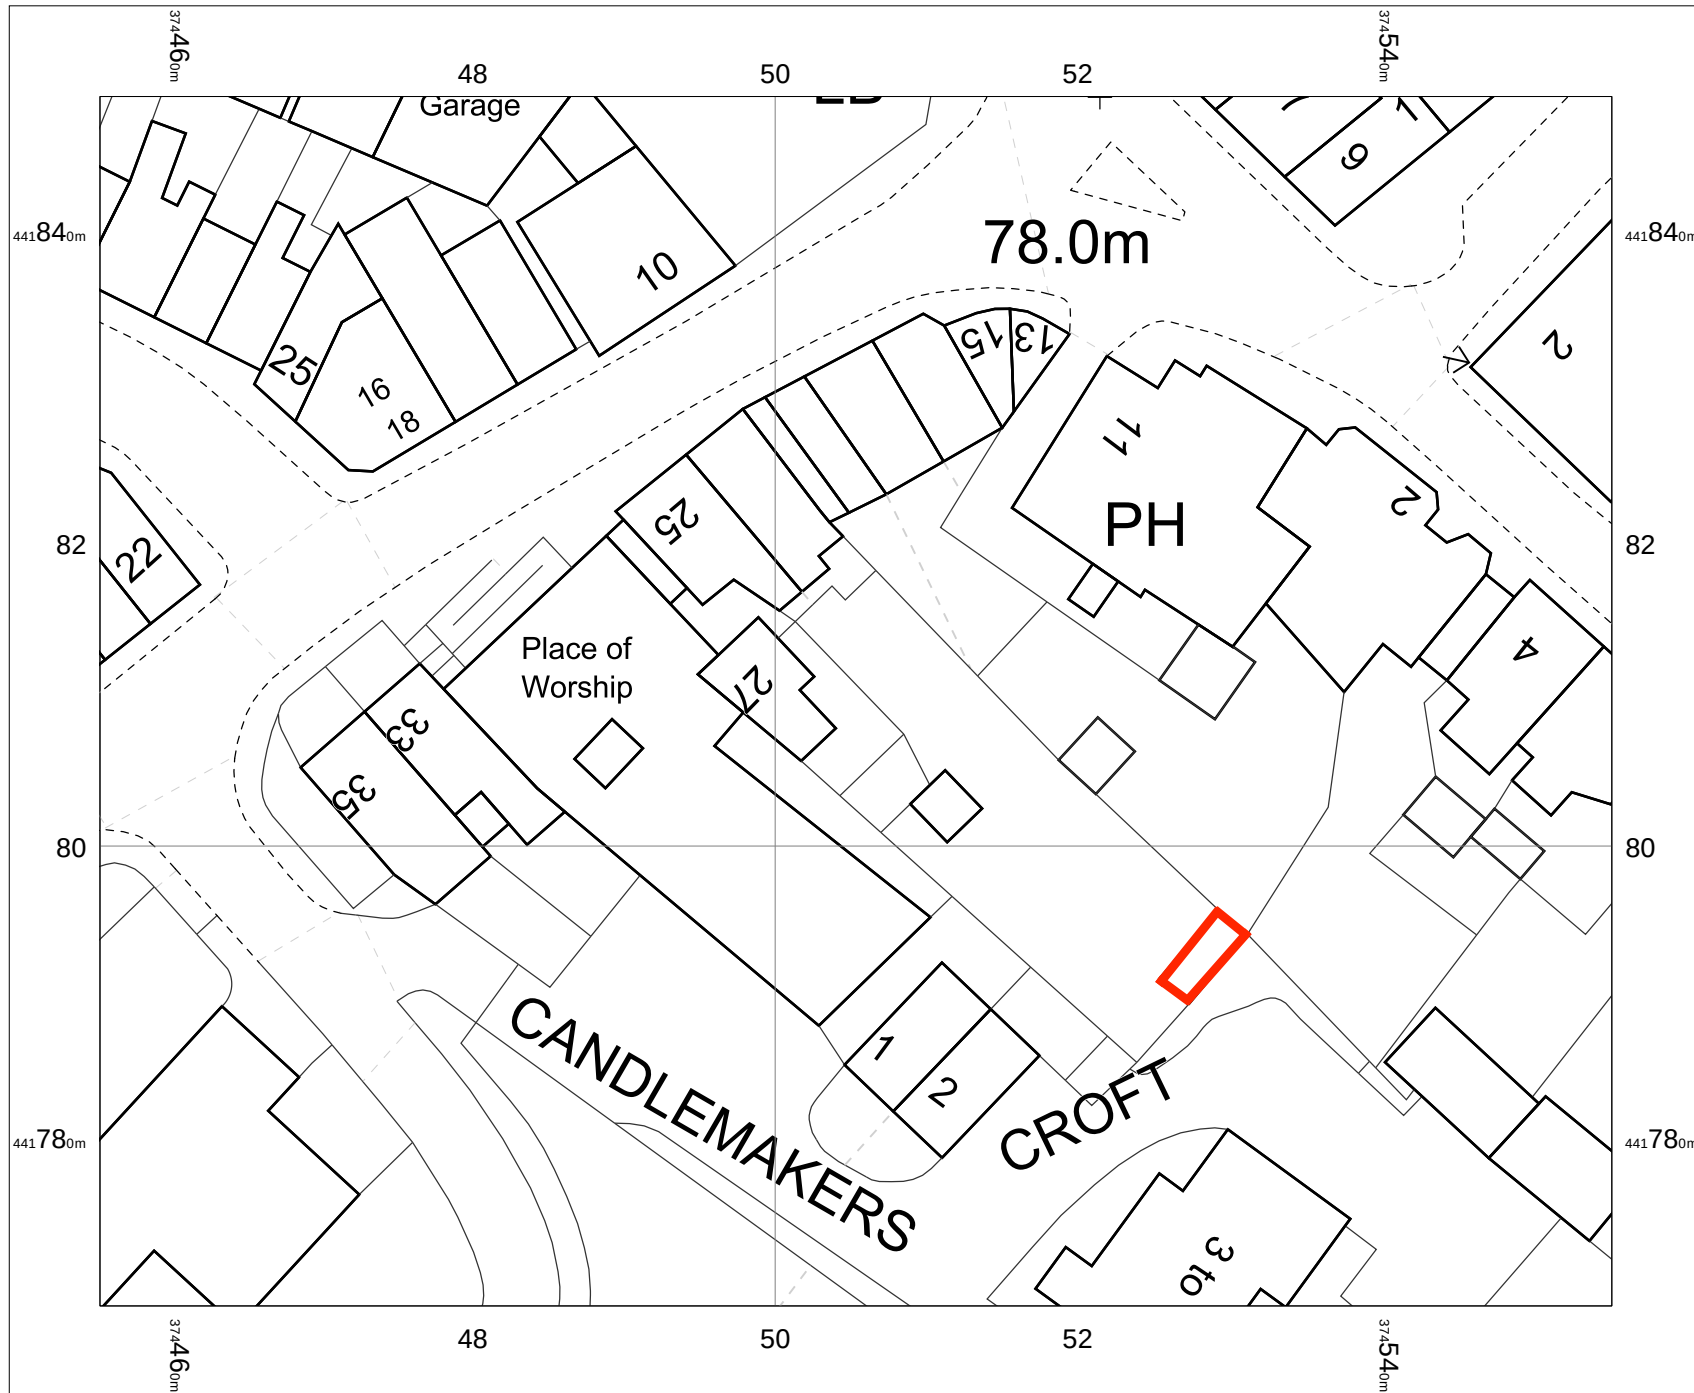

27 Lowergate,
Clitheroe,
Lancashire
BB7 1AD



OS MasterMap 1250/2500/10000
scale
Monday, September 7, 2026, ID:
MDP-01296039
www.mapdataportal.co.uk

1:500 scale print at A4, Centre:
374505 E, 441810 N

©Crown Copyright Ordnance
Survey. Licence no. AC0000849896

