



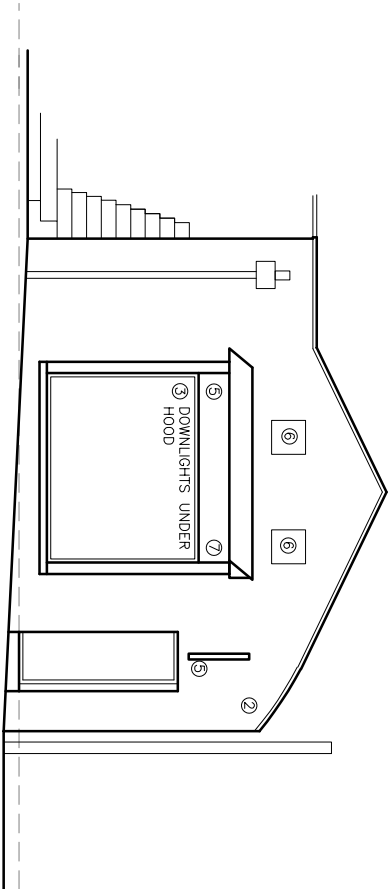


PROPOSED FRONT (NE) ELEVATION

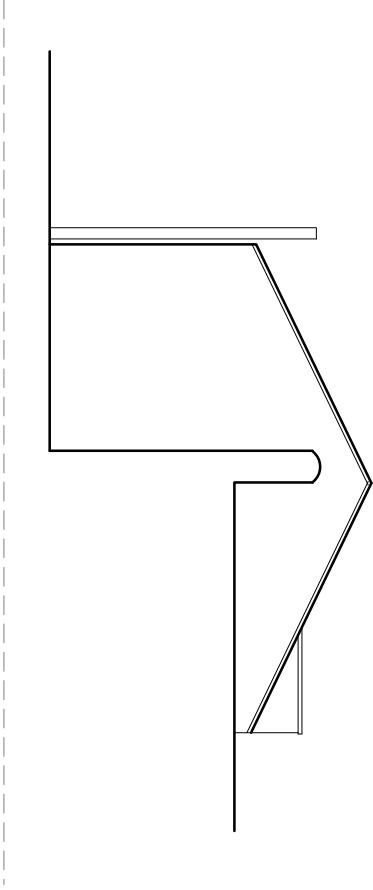


PROPOSED REAR (SW) ELEVATION

- MATERIALS KEY
1. NATURAL SLATE
 2. PEBBLE DASH RENDER (SANDTEX MID-STONE/PLINTH RAL 8017)
 3. TIMBER WINDOWS/DOORS (COLOUR – RAL 8017)
 5. SIGNAGE – REFER TO PLANNING STATEMENT
 6. EXTRACT GRILLE – REFER TO PLANNING STATEMENT
 7. EXTERNAL LIGHTING

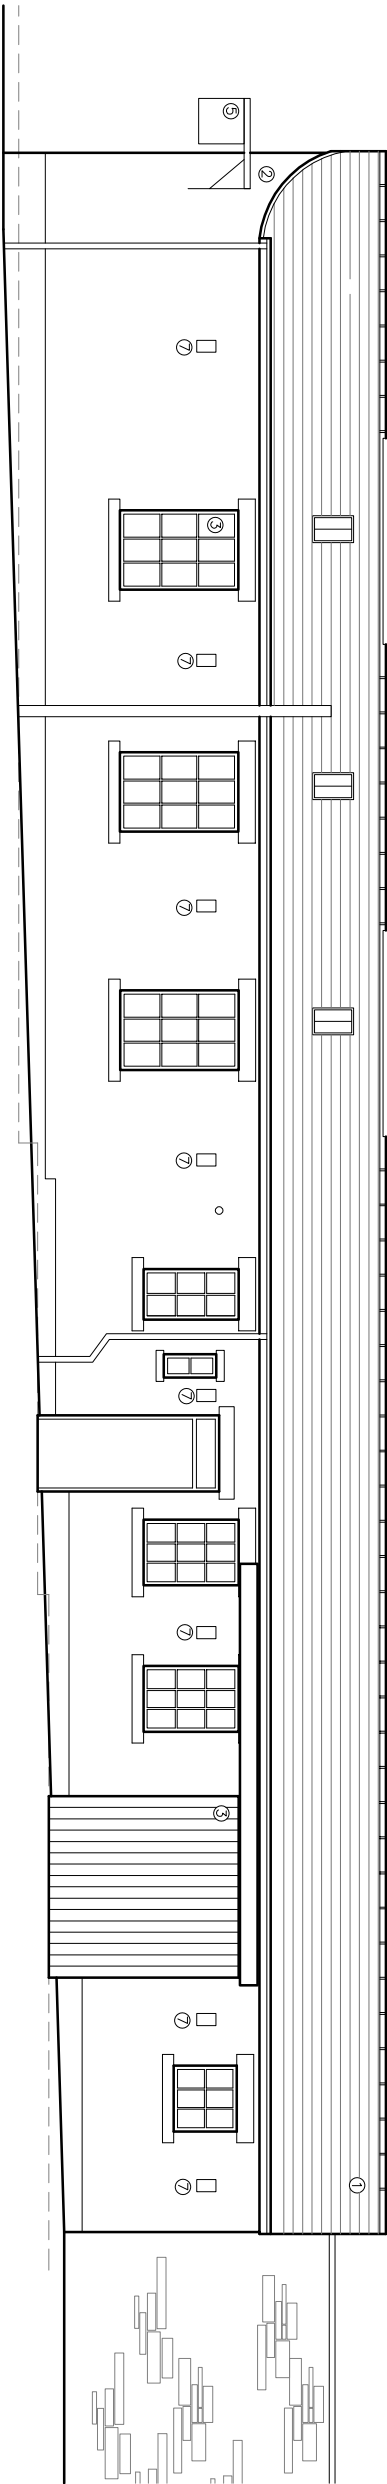

PROPOSED SIDE (NW) ELEVATION

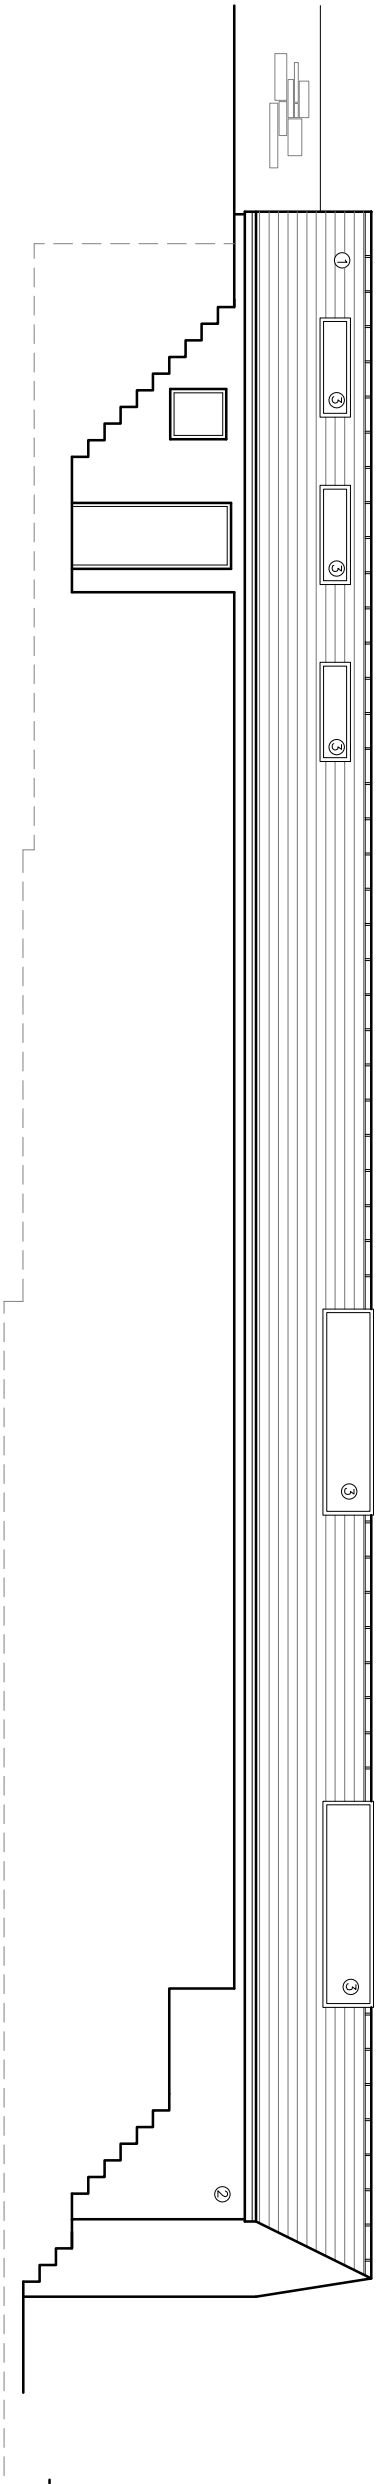

PROPOSED SIDE (SE) ELEVATION

q+w+c architects Private Residential Housing Commercial Conservation Domestic Tel: 01200 441769 Email: info@qw-architects.com Web: www.qw-architects.com Robinson Barn Weston Clitheroe Lancs B871QA ARB Architects Registration Board			Client MR D BONE Project THE OLD COACH HOUSE WADDINGTON RD, CLITHEROE			Scale 1:100 Drawing Title PROPOSED ELEVATIONS Drawing Status PLANNING			Job Number 26-034 Drawing Number PL05 Drawn By AW Checked AW Revision A First Issue -		
--	--	--	---	--	--	---	--	--	---	--	--

©qw-architects Ltd 2020 | This Drawing is to be used in conjunction with all other project associated drawings and information. Drawings form this drawing, Report all errors, omissions and discrepancies to drawing officer prior to construction or modification. This drawing is copyrighted and is the property of qw-architects. Ltd