
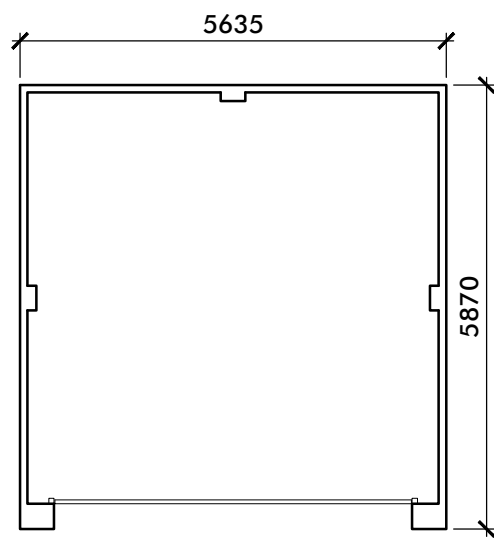


ELEVATIONS 1:100

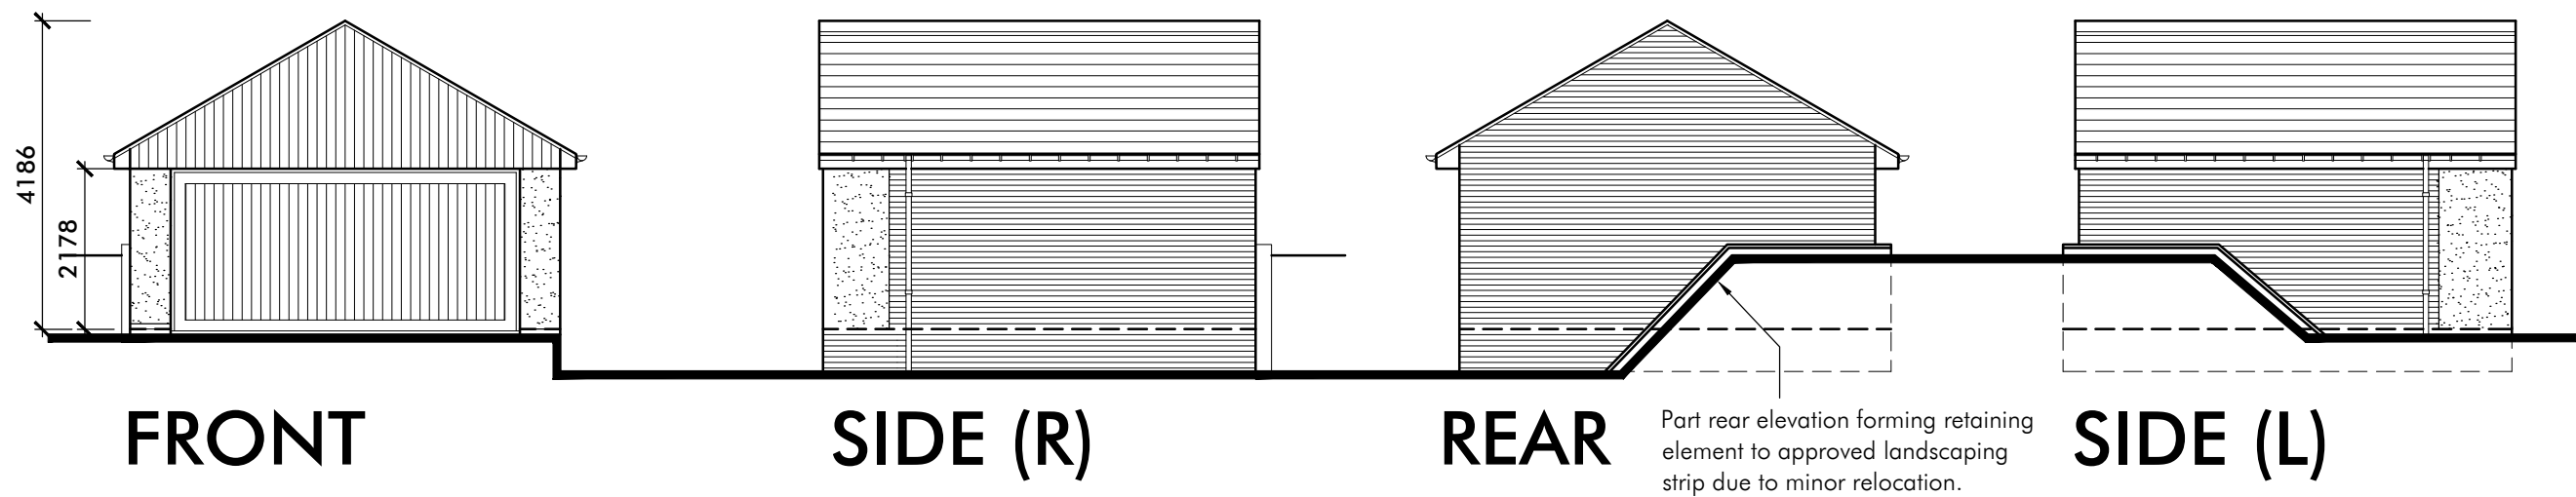

FLOOR PLAN

Proposed Materials

- Natural slate roof sourced to match existing barn.
- MBS Ribble Smooth Blue Facing Brick.
- Render - Weber monocouche in chalk roughcast finish.
- Brett Martin Cascade rainwater goods or other similar cast iron style rainwater goods.




MBS Ribble Smooth Blue Facing Brick.

Revision Notes:

- A: External materials amendments - rear stone piers removed, vertical cladding amended to blue engineering brickwork and render, retaining wall to align to rear elevation for on-site ground levels'. JD 06/05/26
- Aa: NMA Submission - Overall building dimensions added. JD 14/09/26

CLIENT	Pringle Homes				
PROJECT	Proposed Residential Development at				
	Crow Trees Farm, Crow Trees Brow, Chatburn, Clitheroe, Lancashire, BB7 4AA				
DRAWING	Barn Conversion & Extensions - Detached Garage Plans, Elevations & Section				
DRAWN	ASL	DATE	31/05/23	NUMBER	21/139/G04
SCALE	1:100	SHEET	A2	REVISION	Aa

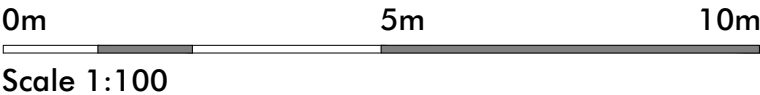

213 Preston Road, Whittle-le-Woods, Chorley, Lancashire, PR6 7PS
Telephone: 01257 261555 | Website: www.lmparchitects.co.uk
Trading name of Lawson Margerison Practice Ltd. Registered in England and Wales No. 5597973 ©