



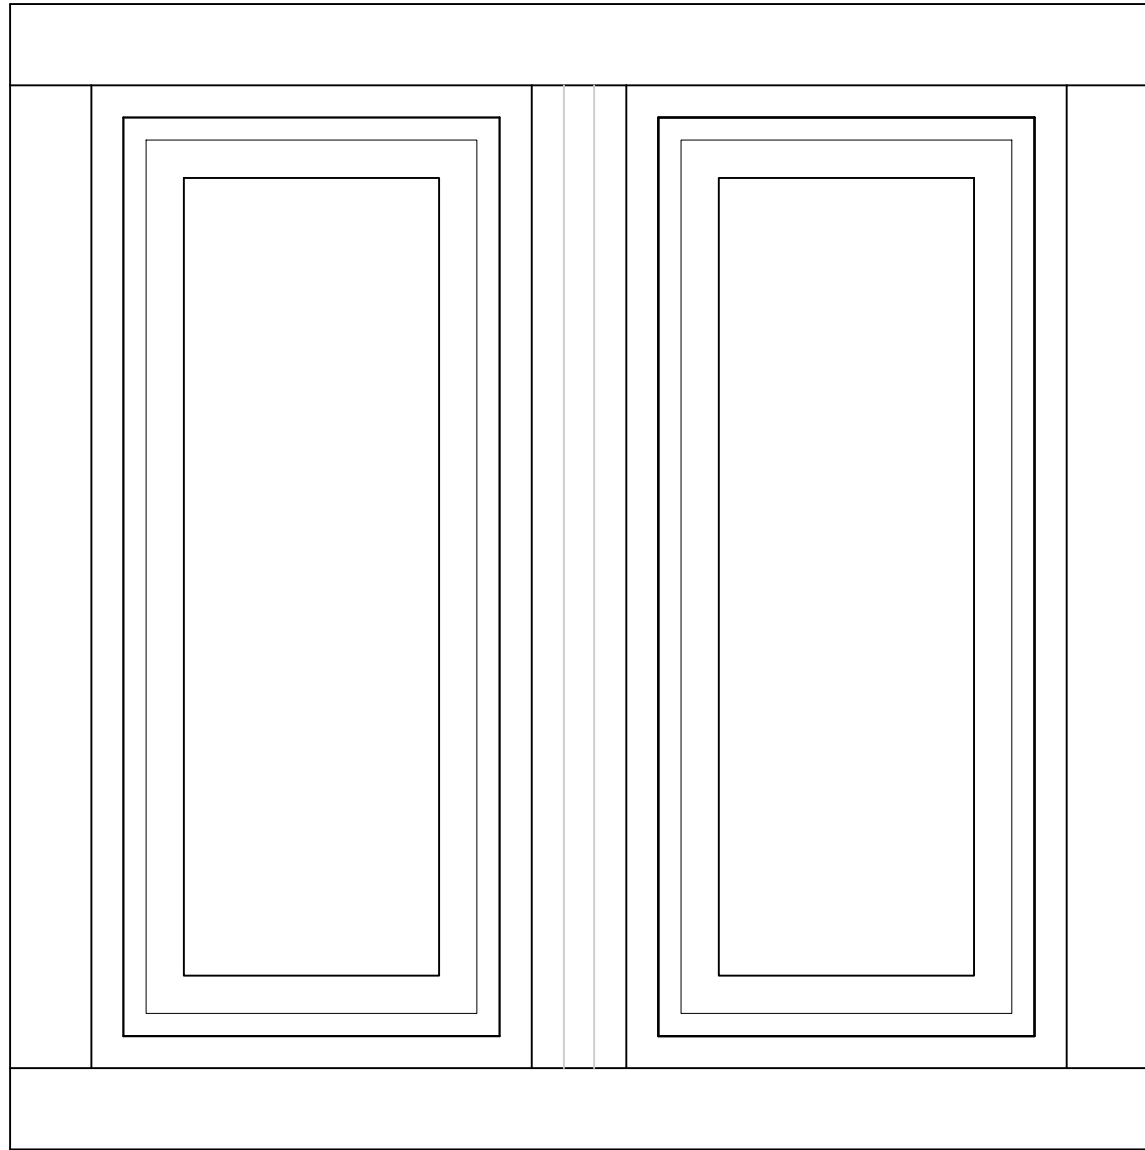

Proposed Casement Window Elevation (Read in conjunction with 6835 P01B Proposed Elevation Drawing)
Scale 1:10



Scale 1:10

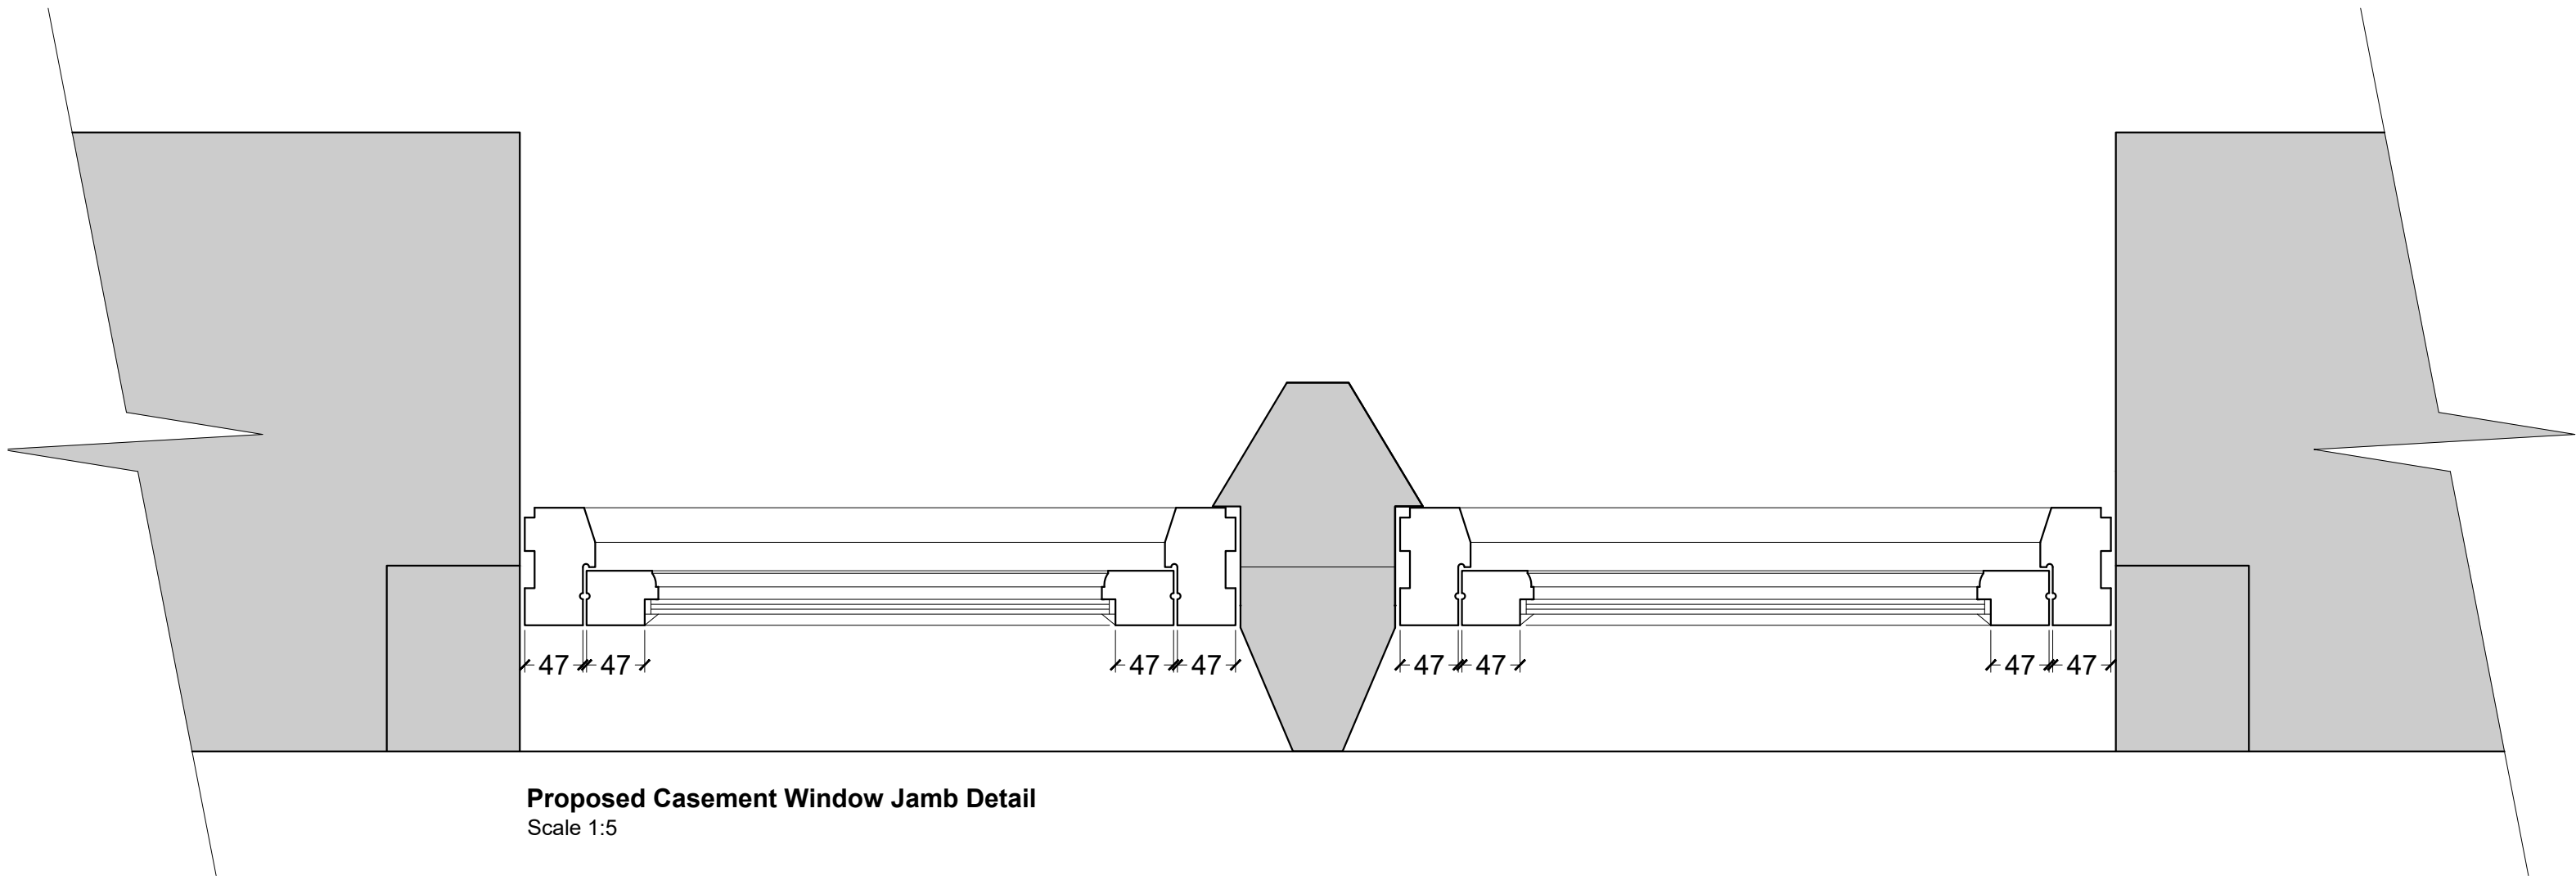

Proposed Casement Window Jamb Detail
Scale 1:5



Scale 1:5

Typical specification for traditional timber casement windows:-


Timber - Hardwood
Frame profile moulding - ovolo profile moulding internally.
44mm deep x 24mm wide 'through' glazing bars (i.e. individual window panes) - ovolo profile moulding internally.
Externally glazed and bedded and beaded with linseed oil putty.
Glass units:
Glazed units to be 12mm thick thin double glazed units (Histoglass H12 or equivalent) installed in accordance with manufacturers guidance and instructions.
U-Value: 1.5W/m2.K
Ironmongery:
Friction hinges with traditional butt hinges optional.
Locking casement handles - finishes to be agreed with Client.
Fully weather-stripped for thermal and acoustic performance.
Finish: To be finished in Dulux Satinwood - colour off white to match existing windows.
CE Marked EN 14351-1 + A1:2010
Security Tested PAS24:2016
Performance tested to BS6375 Parts 1,2 and 3
Timber frames to be sealed against masonry walling using burnt sand mastic.

Approvals:
Timber FSC® Chain of Custody certified timber as standard.
British Standards Institution: BS EN 644.
British Standards Institution: BS EN 6375 Parts 1, 2, 3.
British Standards Institution: Energy Rating B.
Energy Efficiency Recommended.
ISO 9001.
ISO 14001.
British Woodworking Federation Member.
Timber Window Accreditation Scheme Approved Manufacturer.
Wood Window Alliance Founding Member.
CE Marked.

BUILDING REGULATIONS:

Approved Document K: Protection From Falling, Collision and Impact

Toughened safety glass to BS6206:1981, class A (BS EN 12600:2002) is to be provided as per Approved Document K in all windows with cills below 800mm, toughened glass is also required to all glazing located within 300mm adjacent to any door frame.

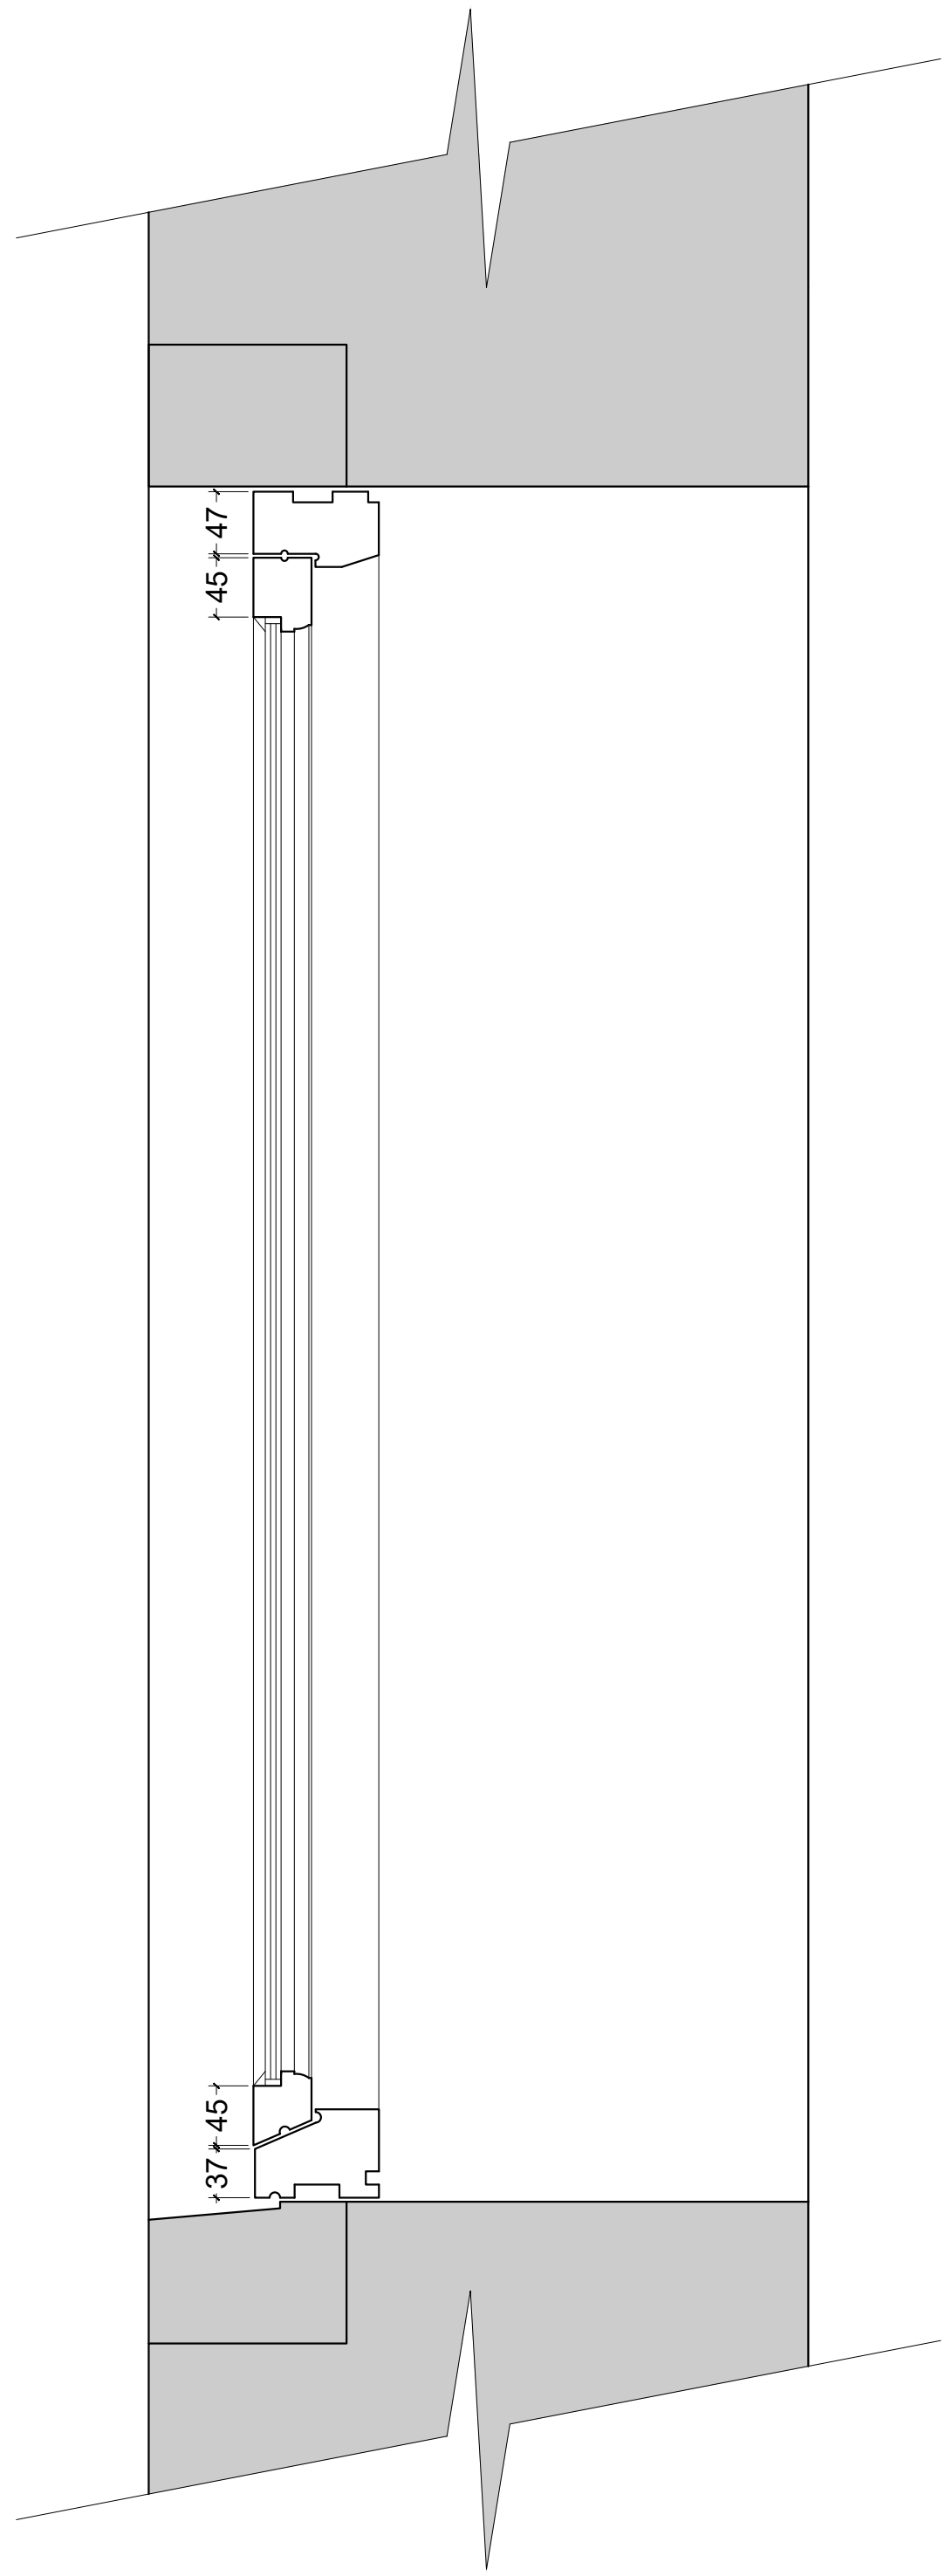

Proposed Casement Window Section Detail
Scale 1:5



Scale 1:5

Client
MR AND MRS CARRUTHERS

Job Title
4 ABBEYCROFT
THE SANDS
WHALLEY
LANCASHIRE
BB7 9TN
PROPOSED EXTENSION

Drawing Title		
PROPOSED CASEMENT WINDOW DETAIL		
Scale	Date	Drawn
Various@ A1	Sept 2026	Craig Harrison

SUNDERLAND PEACOCK ARCHITECTS
SUNDERLAND PEACOCK & ASSOCIATES LTD.
HAZELMER, PIMLICO ROAD, CLITHEROE
LANCASHIRE, BB7 2AG
T 01204 423178 F 01204 427328
E info@sunderlandpeacock.com
www.sunderlandpeacock.com



6835 -PC01