
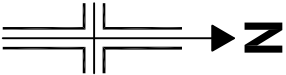
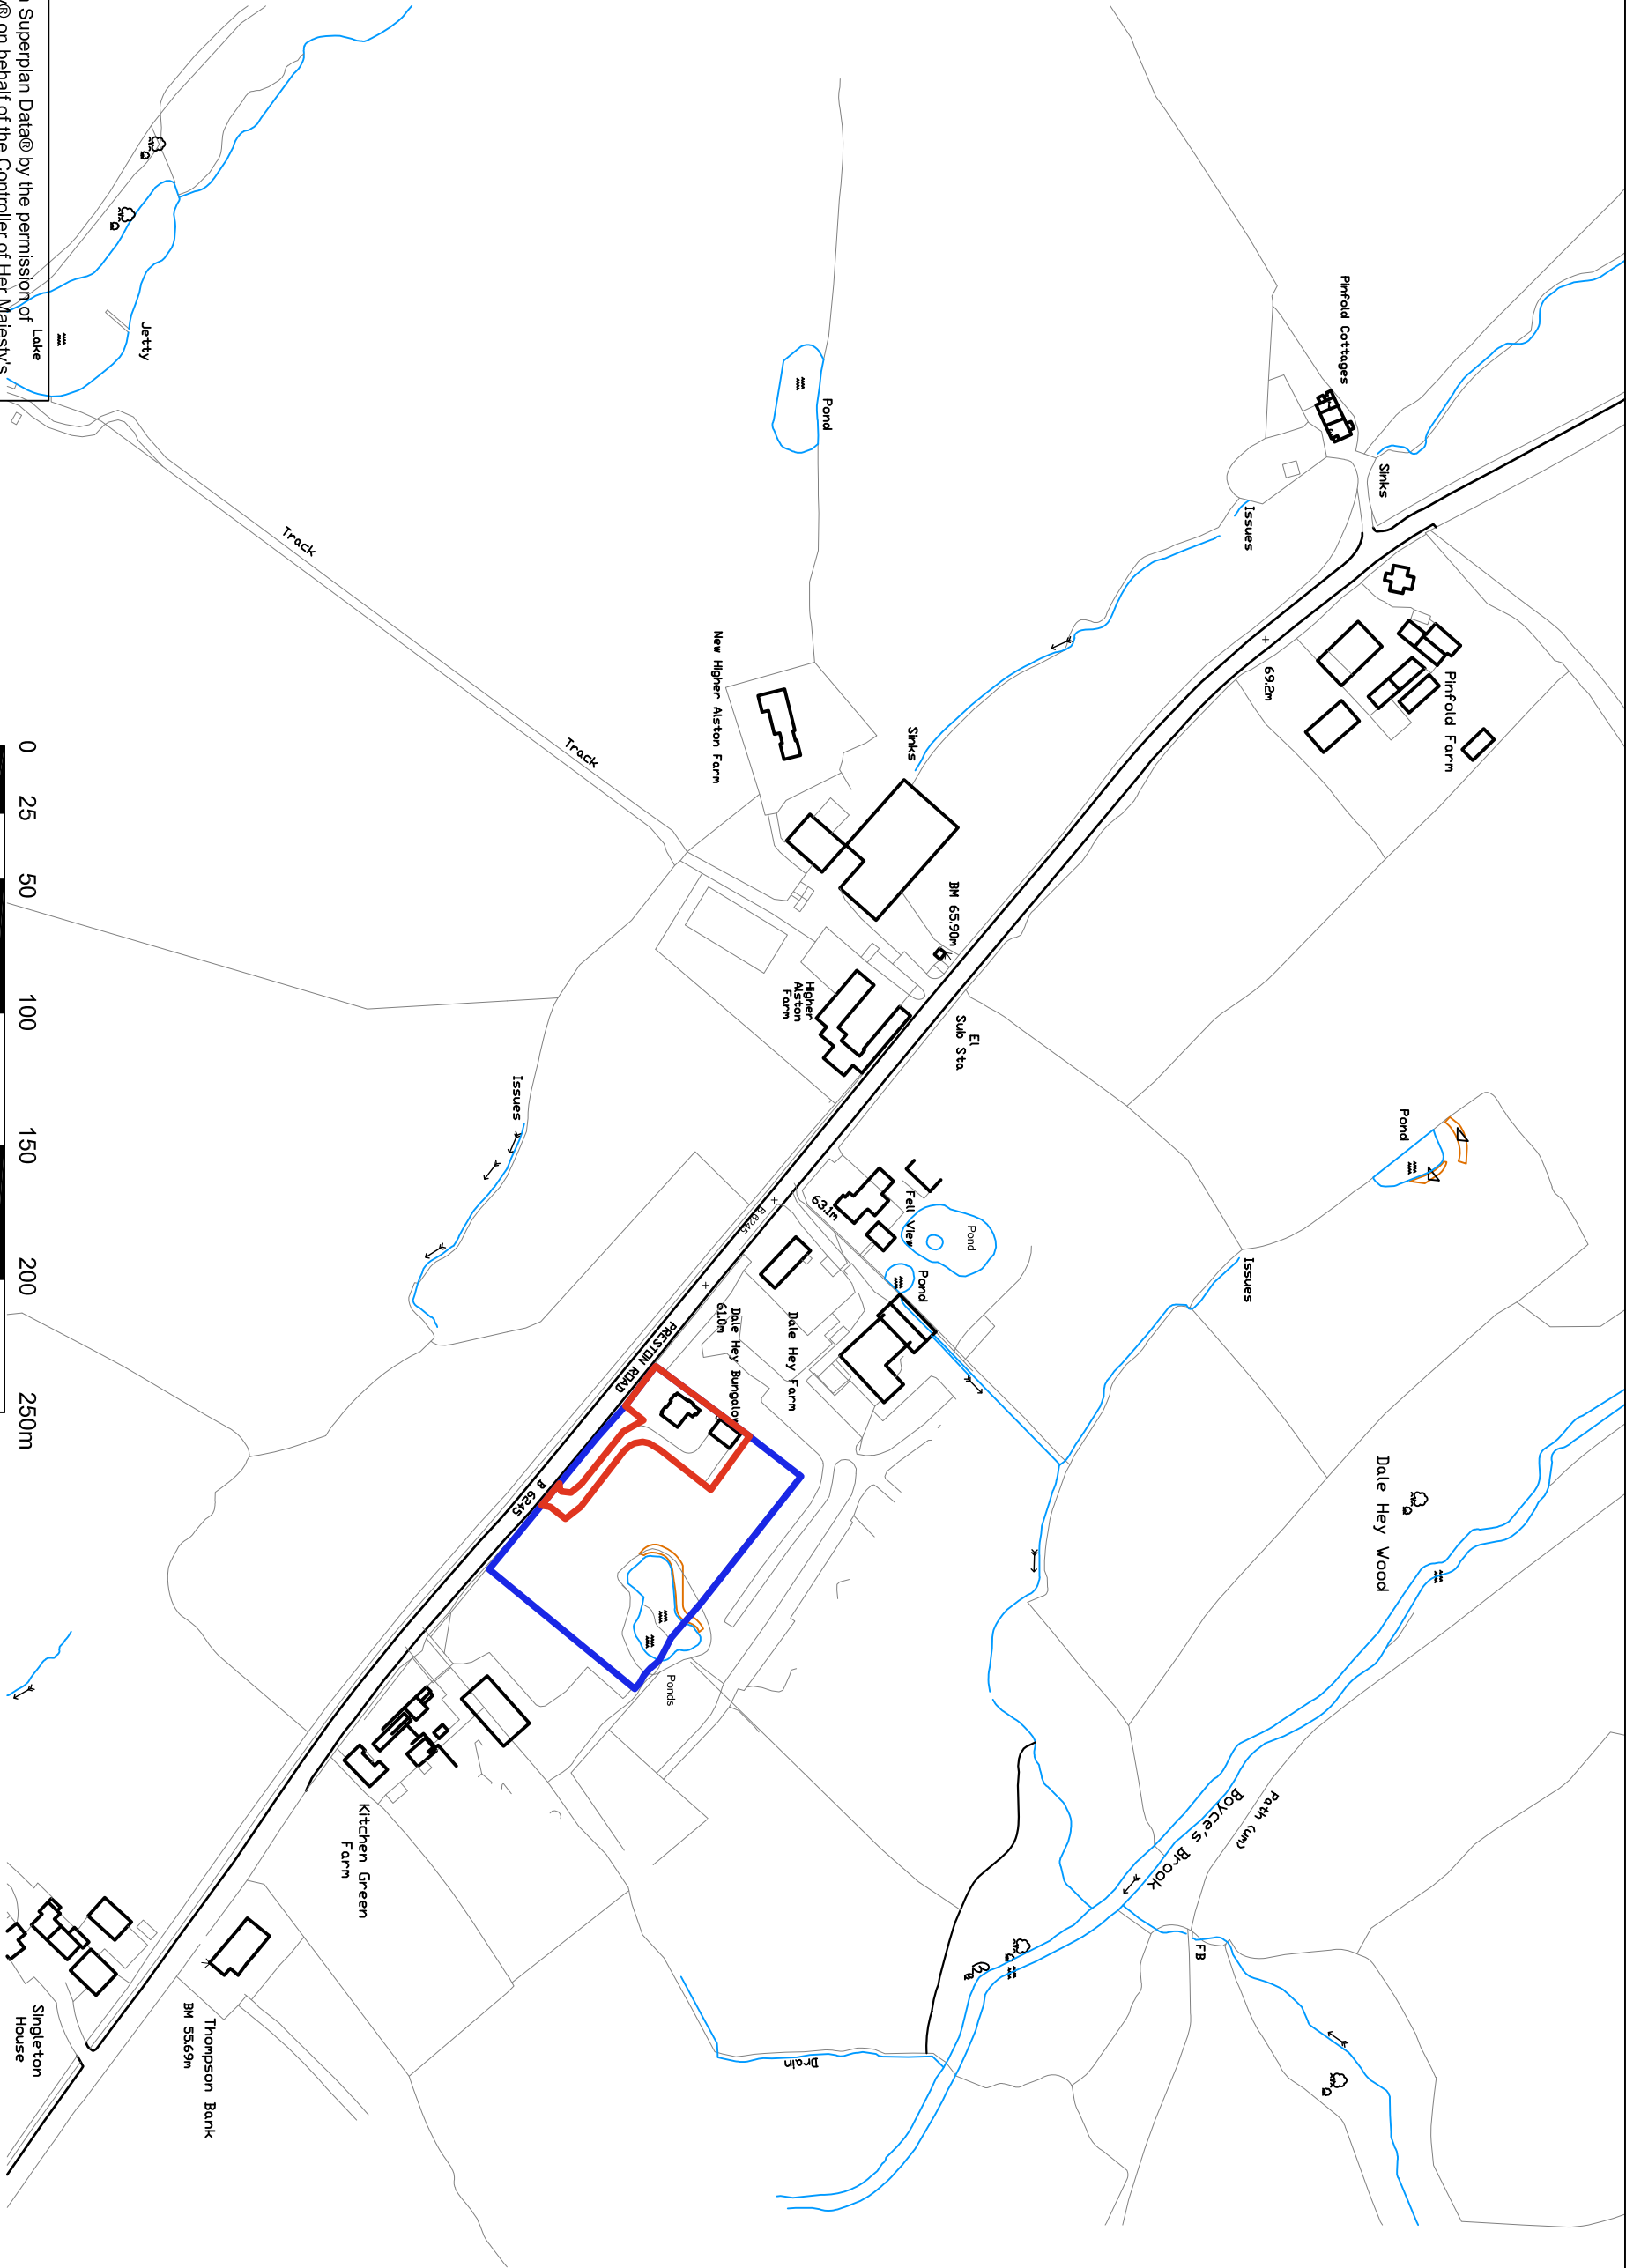


Reproduced from Superplan Data® by the permission of Ordnance Survey® on behalf of the Controller of Her Majesty's Stationary Office. © Crown Copyright 2002. All rights reserved.
Licence number AL100034996.

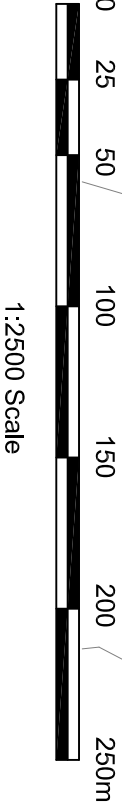

PSA DESIGN		PSA Design Ltd The Old Bank House, 6 Berry Lane Longridge, Preston, PR3 3JA Tel. 01772 786066 www.psadesign.co.uk mail@psadesign.co.uk		Client	Mr & Mrs O Meara		Drawn	DME	Date	Scale	Sheet Size	Drwg No.	Rev.
Job		Dale Hey Bungalow, Preston Road, Richester		Check				Sept 2025	1:2500	A3	A4578-PL10		
Title		Site Location Plan		Appr.									

P:\Jobs\Architecture\A4578 - Date