



PROPOSED SHELTER - GENERAL ARRANGEMENT

Planning drawing based on dimensions supplied by applicant


PLAN

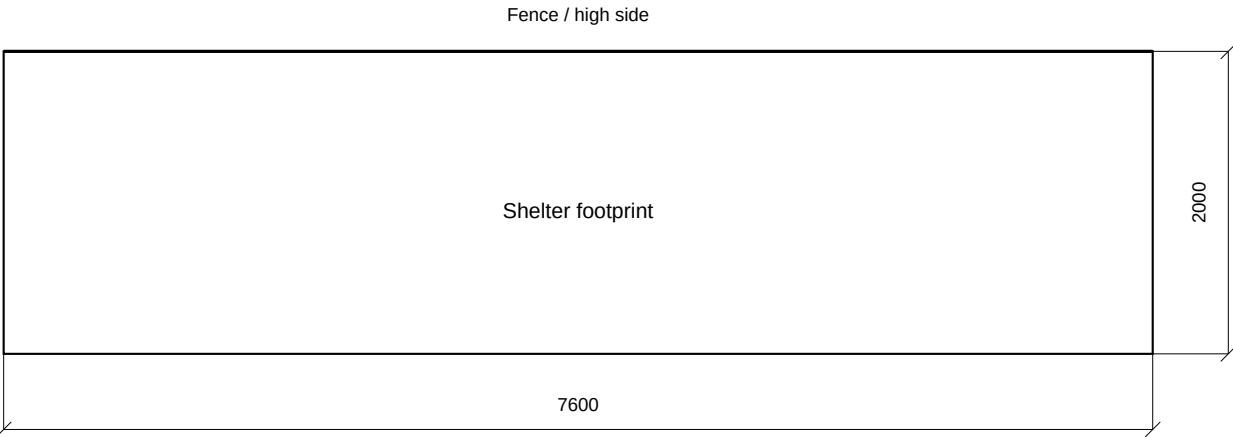

HIGH-SIDE LONG ELEVATION

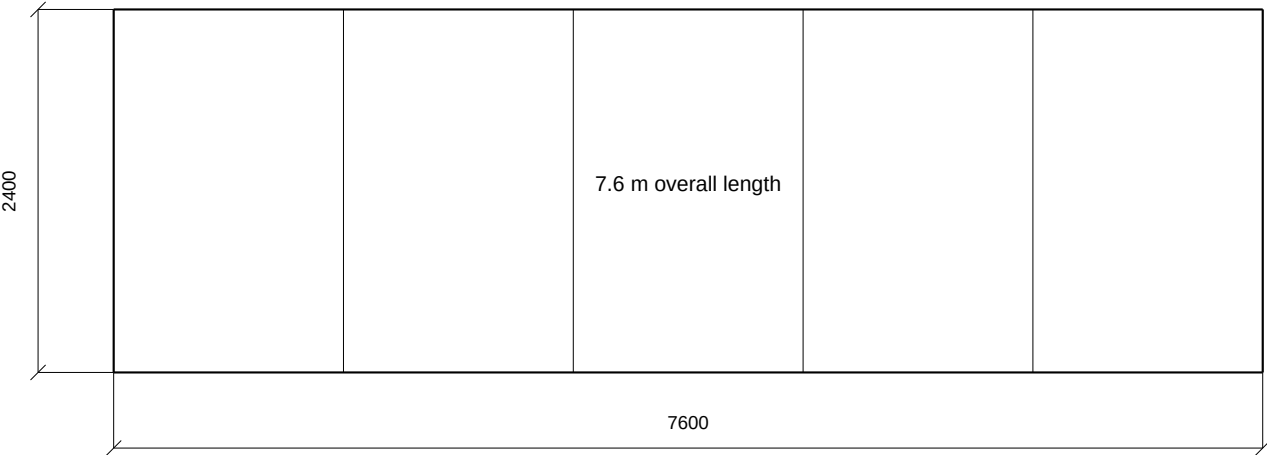

END ELEVATION

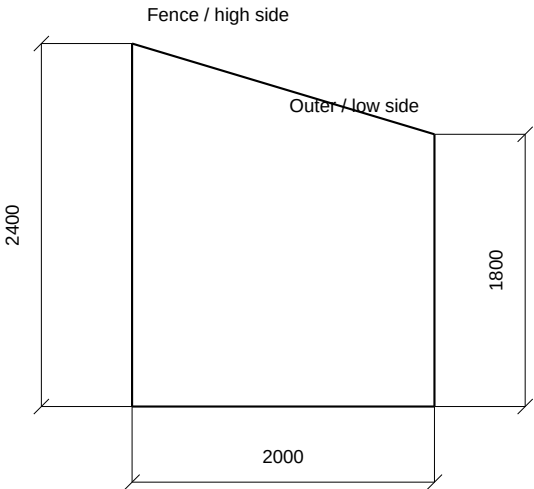

Roof fall: 600 over 2000 (approx. 16.7 degrees)

SCALE BAR 1:50



NOTES

- 1. All dimensions are in millimetres unless stated otherwise.
- 2. Overall footprint: 7600 x 2000.
- 3. Height at fence/high side: 2400.
- 4. Height at outer/low side: 1800.

5. Roof slopes across the 2000 mm width.
Drawing: Proposed Shelter - General Arrangement
6. This preliminary drawing records the overall planning envelope only.
Scale: 1:50 @ A3
Drawing No: PS-001

Status: PRELIMINARY / PLANNING

Date: 07/09/2026