


Location Plan

Site Address: **Chipping And District Memorial Hall, Garstang Road, Chipping, PR3 2QH**



Date Produced: **09/10/2026**

Scale: **1:1250 @A3**

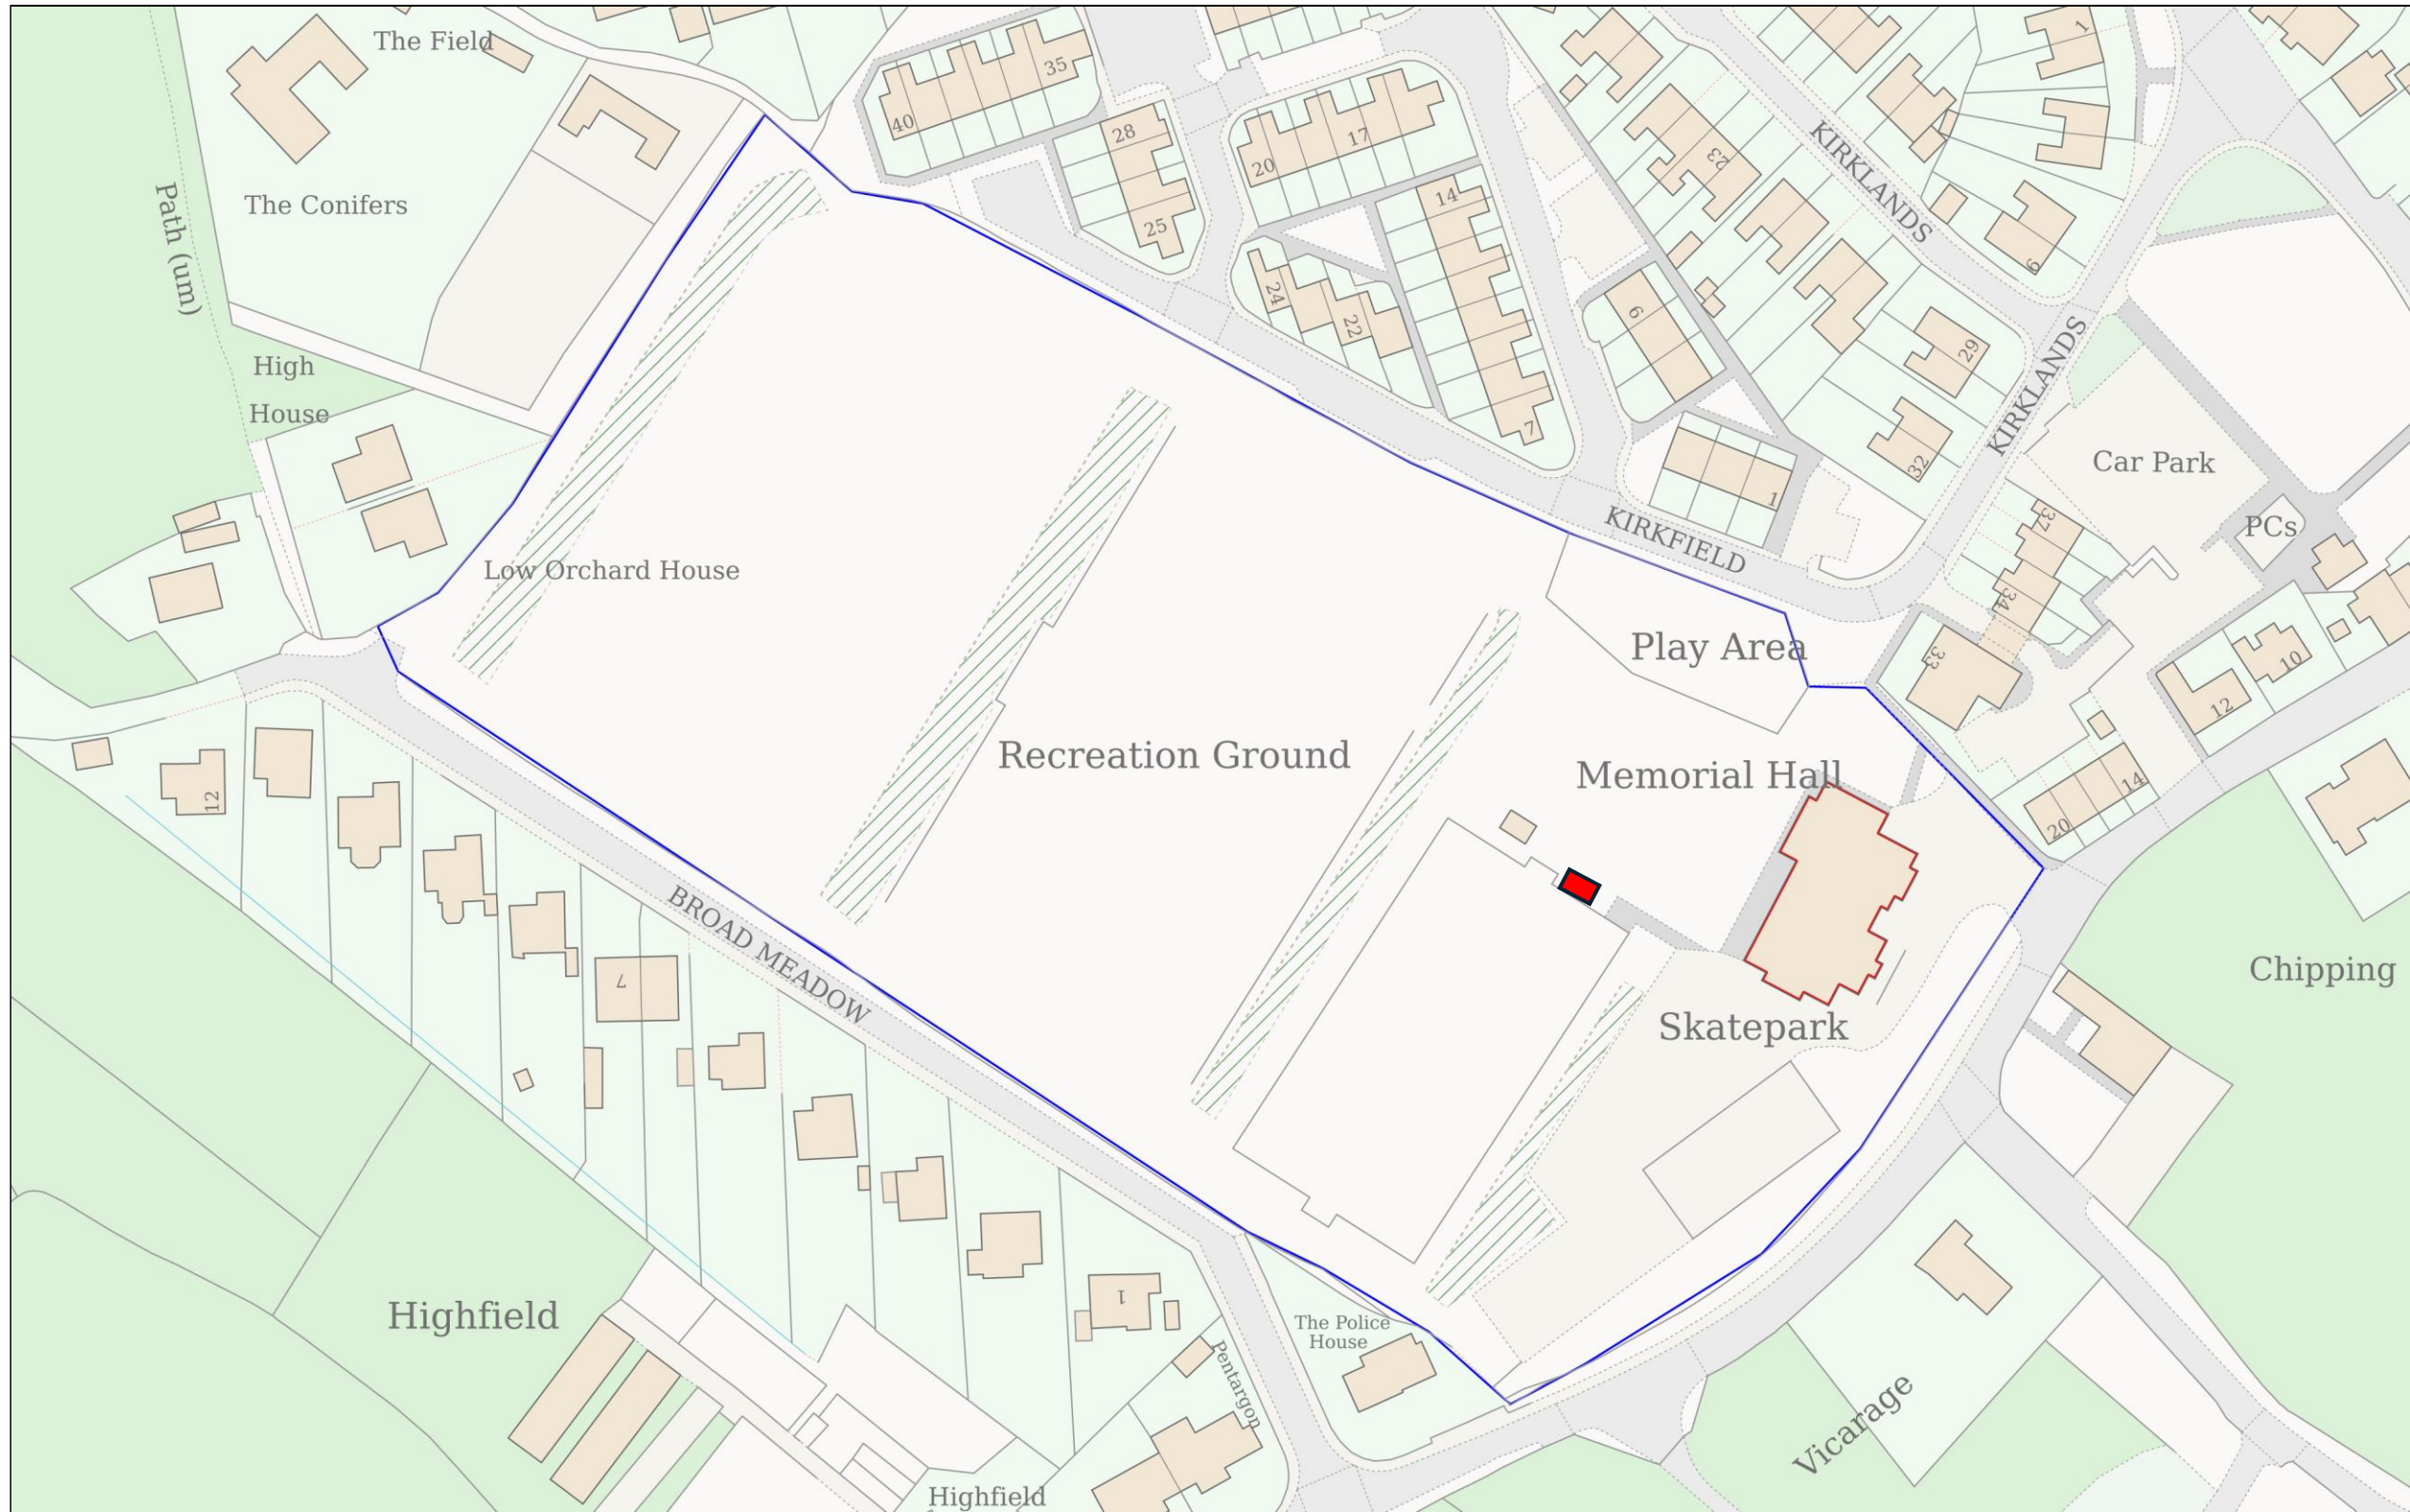

Planning Portal Reference: **PP-13173178v1**

