




Street Scene A-A overall (not to scale)

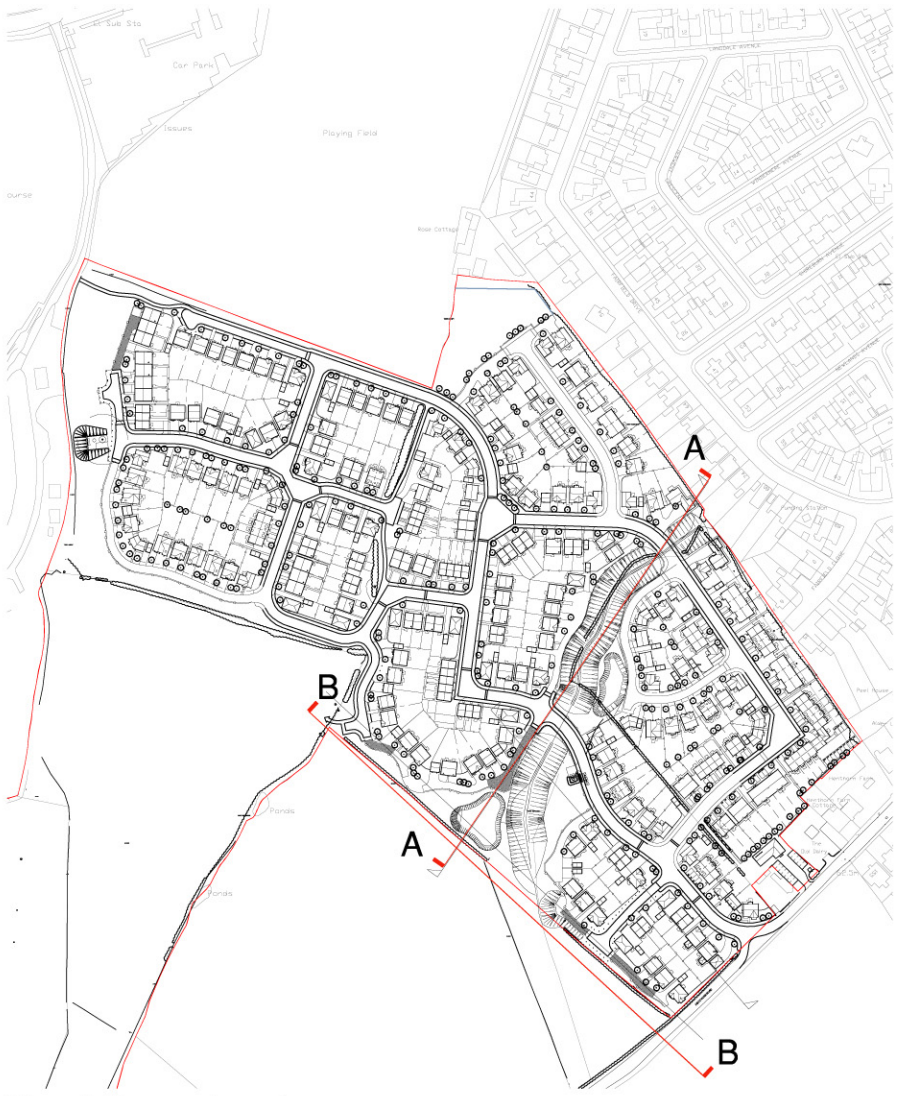

Street Scene Loactor



Street Scene A-A 1:200



Street Scene A-A 1:200

Baldwin **Design**
Consultancy Ltd

Revision:
A 28.11.12 Updated to reflect improvements to the housetype range

Project Title:
Residential Redevelopment
Address:
Henthorn Road, Clitheroe

Drawing:
Street Scene A-A

Drawing No:
TW/HR/SS/04

Drawn: SB	Date: 19/10/12
Scale: 1:200	Paper Size: A1

Town Farm, 17 Old Close, Colborne, Warrington, Cheshire, WA3 3WP Tel: 01942 719513 E-mail: graham.baldwin@bt.com