


Not to be used for any other purpose without the written consent of the author.
The author is not responsible for any damage or loss arising from the use of this drawing.
It is recommended that the drawing is checked and approved by the client before any work is carried out.
It is recommended that the drawing is checked and approved by the client before any work is carried out.


32013 0549.

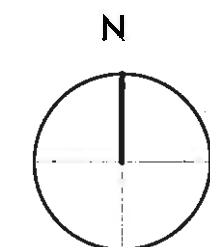

0m

20m

scale

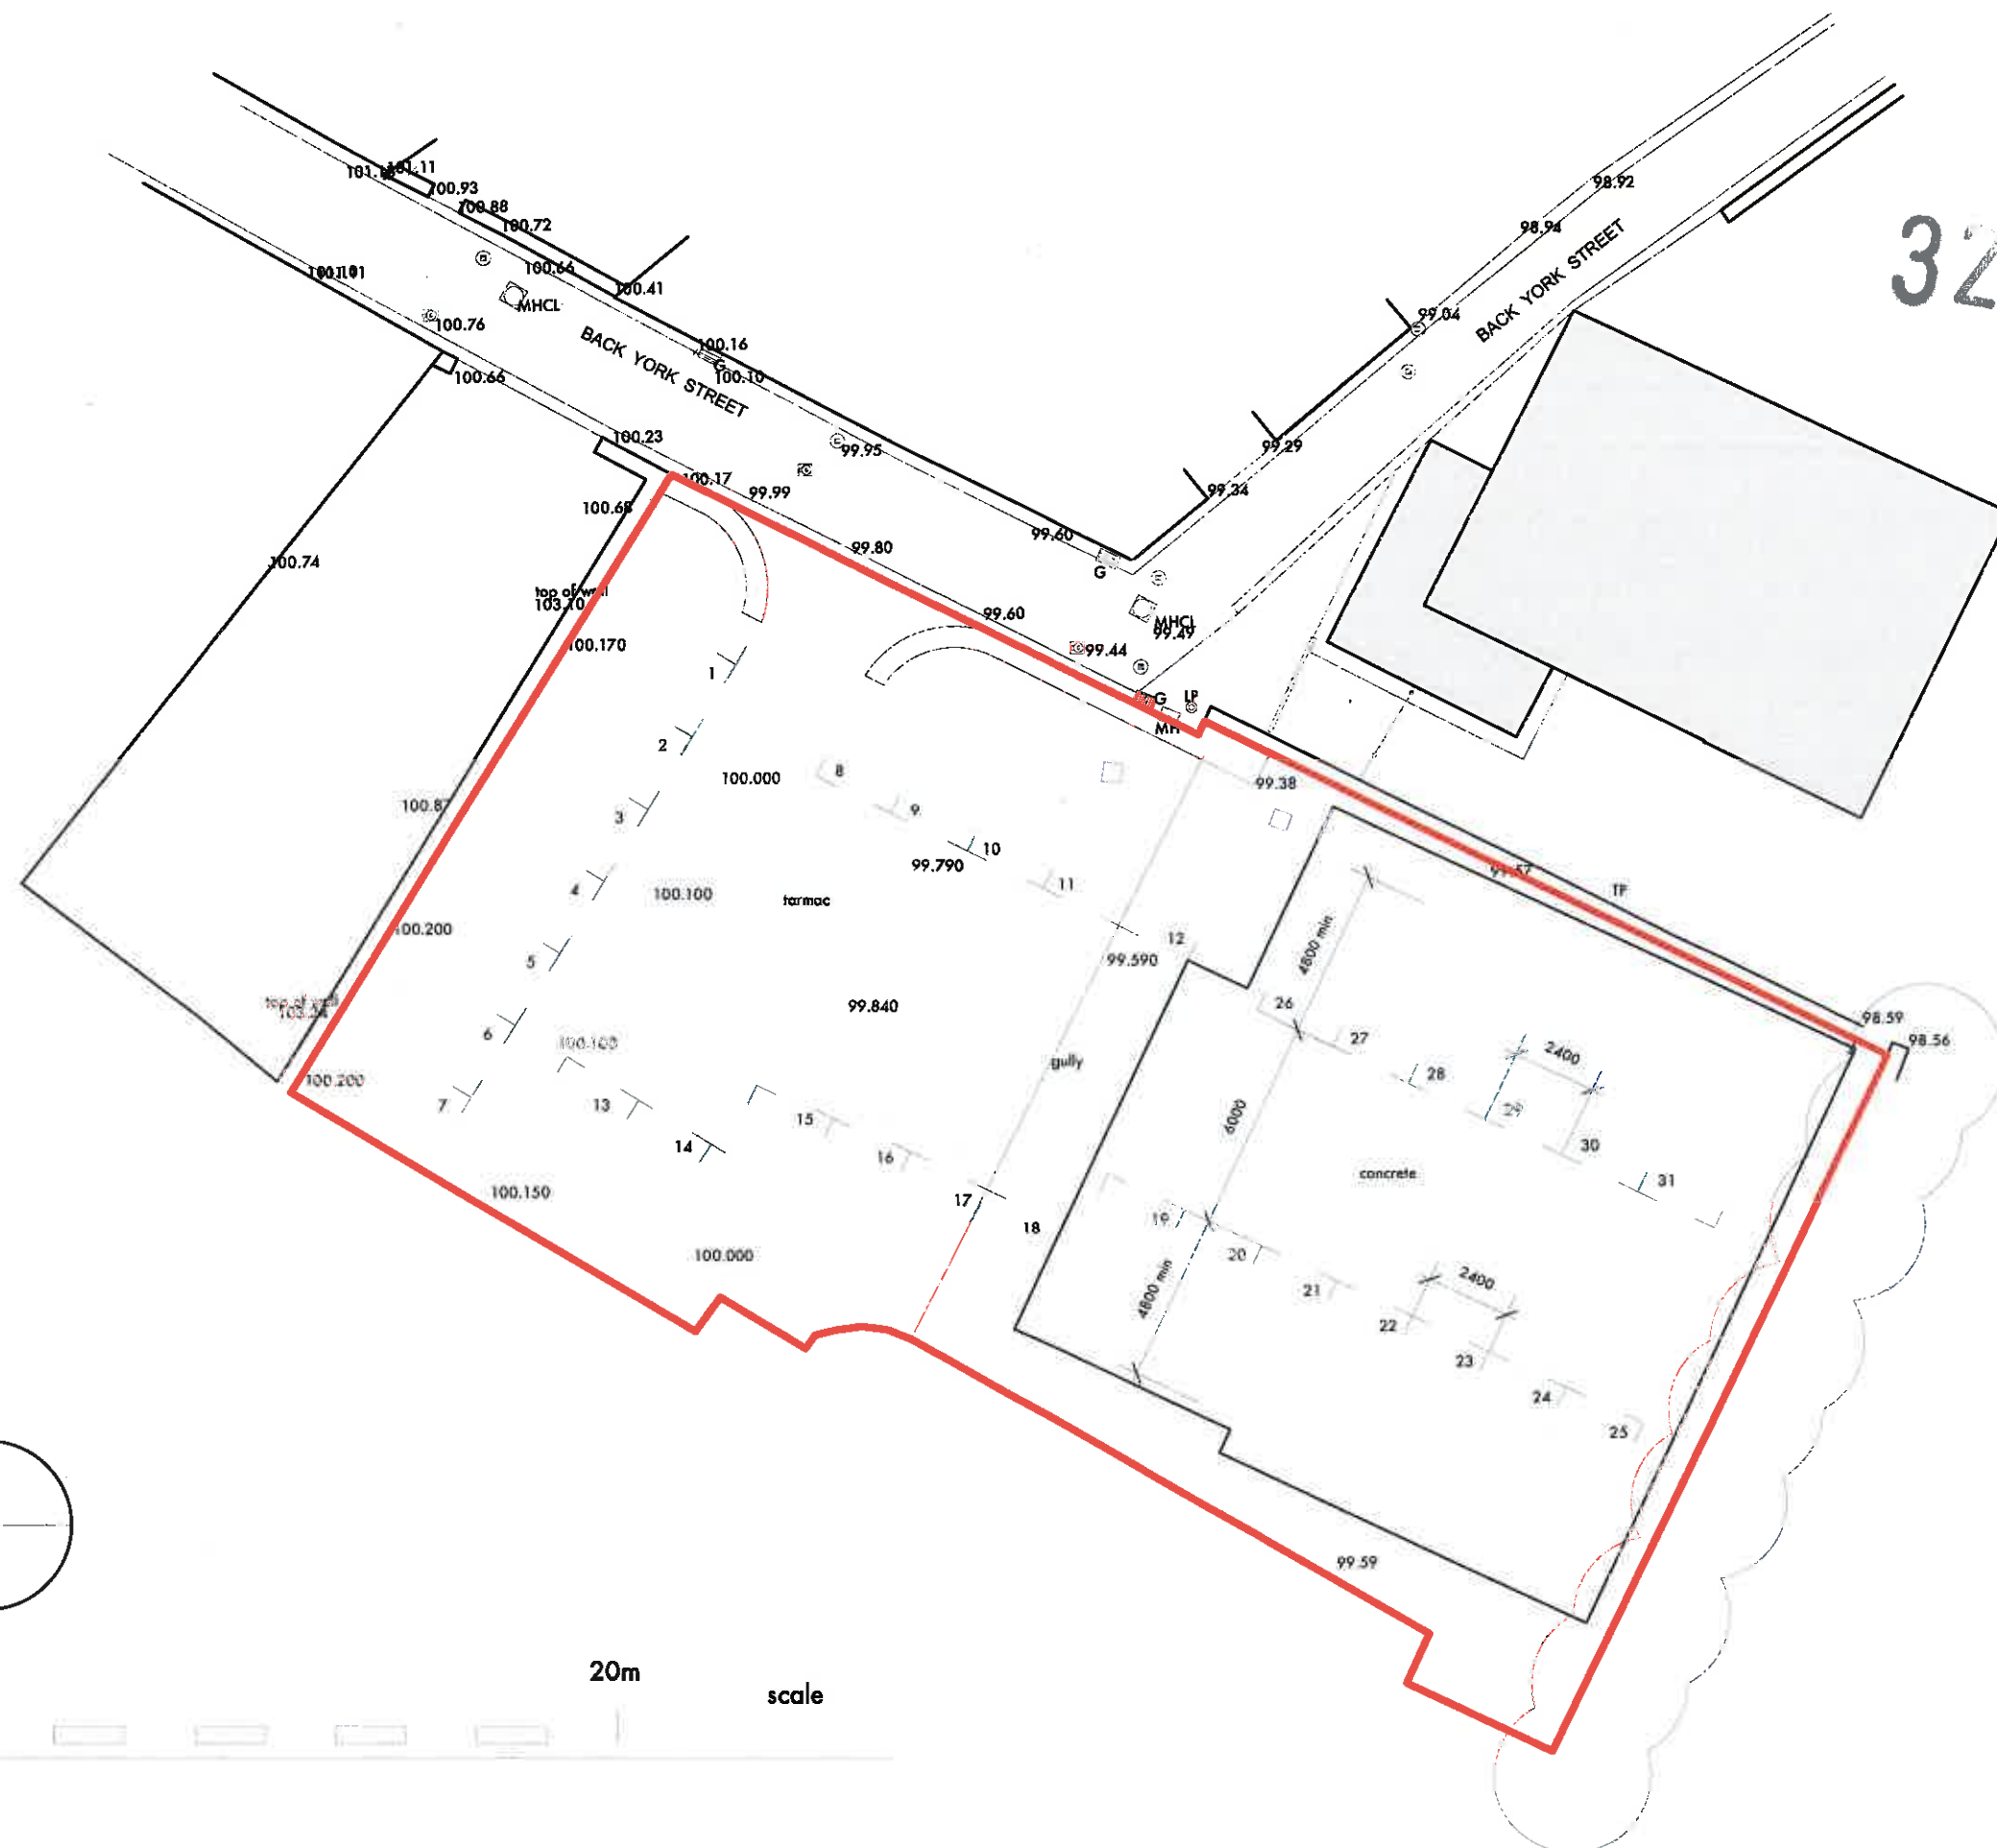

stanton andrews
architects

44 york street
clitheroe
BB7 2DL

t 01200 444490
e mail@stantonandrews.co.uk
w stantonandrews.co.uk

central garage, clitheroe

Car parking layout using
existing garage

12.48 / SK 01

drawn, ctd date, sept 2012 scale, 1 to 200 @A3