


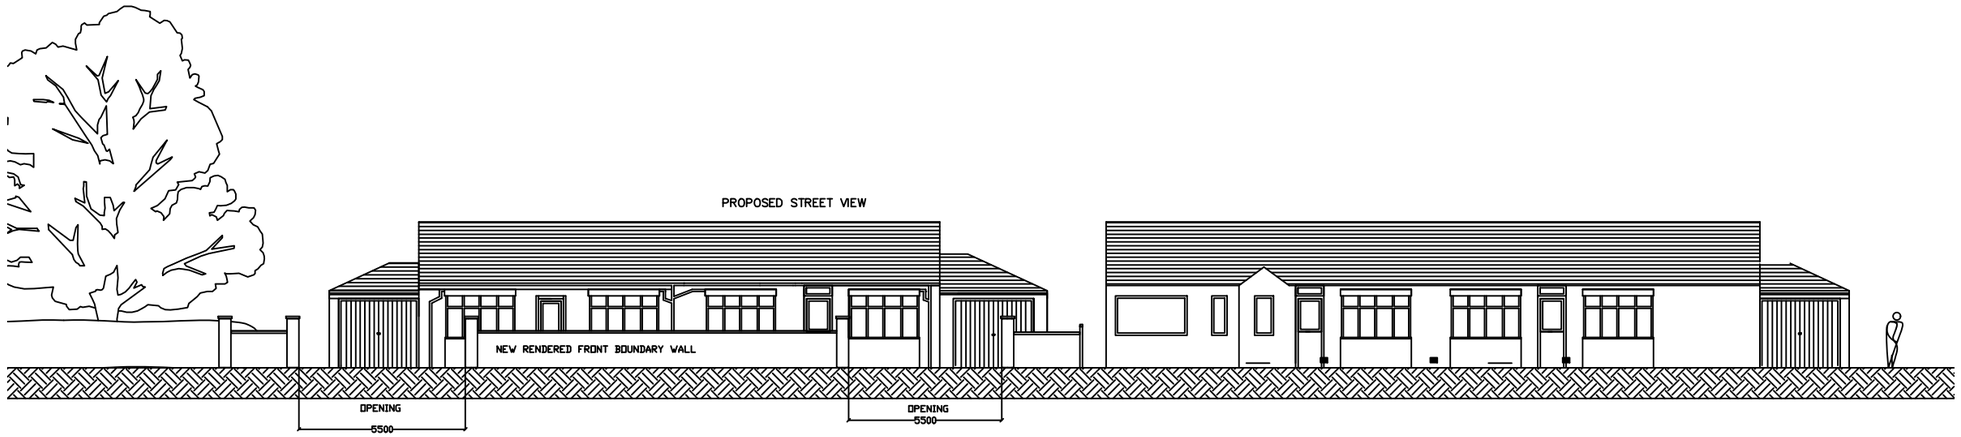


Notes:

| Rev | Date | Revision |
|---|---|---|

www.peterhitchenarchitects.co.uk
01254 823 885

project:
PROPOSED REDEVELOPMENT TO 67 WHALLEY ROAD, LANGHO

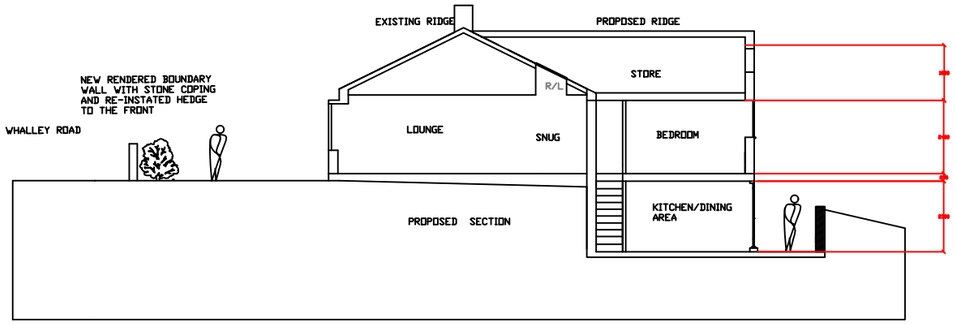client:
MR & MRS DARBYSHIRE

drawing title:
PROPOSED STREET VIEW

status:
PLANNING DRAWINGS

scale:
1:200 @ A3

| drawn: | checked: |
|---|---|
| DH | PH |

date:
11/11/20

| project no. | drg. no. | rev. |
|---|---|---|
| PHA/383 | 300 | A |