Copyright of this drawing is reserved. Scaps and Rocks and Trouet not to copy, lend or reproduce without written consent. Figured dimensions only are to be taken from this drawing. DO NOT SCALE OFF THIS DRAWING — IF IN DOUBT ASK

All contractors must visit the site and be responsible for taking and checking all dimensions relative to each work. Unless specifically, any fit or shifted of any variation between drawings and other conditions.

Electronic data/ drawings issued on 'read only' are should not be interrupted for measurements. All dimensions and levels should be 'read only' from those values stated in text, on the drawings.

KEY PLAN:

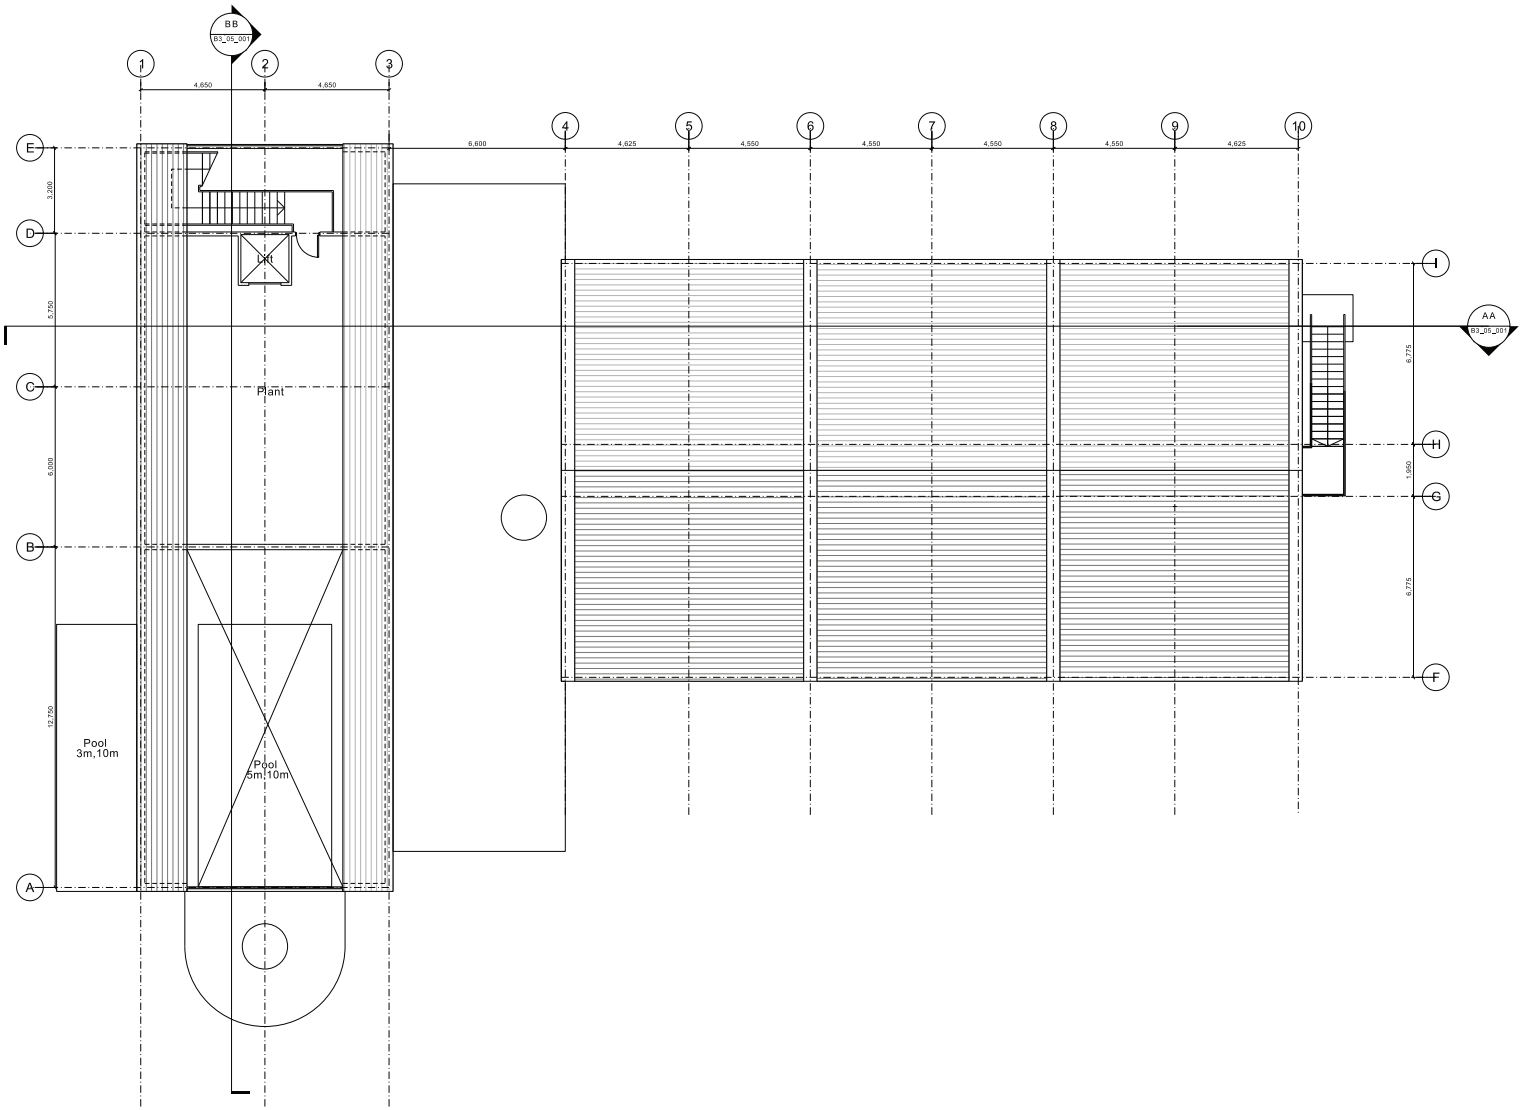


| REV: | DATE: | DETAILS: |
|---|---|---|

5plus architects

4th Floor
The Hive
47 Lever Street
Manchester
M1 1FN
+44 (0)161 228 0211
www.5plusarchitects.com

PROJECT:
Chipping
Masterplan

TITLE:
New Build Hotel/Spa
Second Floor

| SCALE: | DATE: | DRAWN: | CHECKED: |
|---|---|---|---|
| 1:100 A1 | 28.05.13 | JDH | JM |

STATUS:
Planning

| DRAWING NO: | REV: |
|---|---|
| 05024 _B3_02_002 | A |

Architecture | Masterplanning | Interiors | Graphics | Branding