
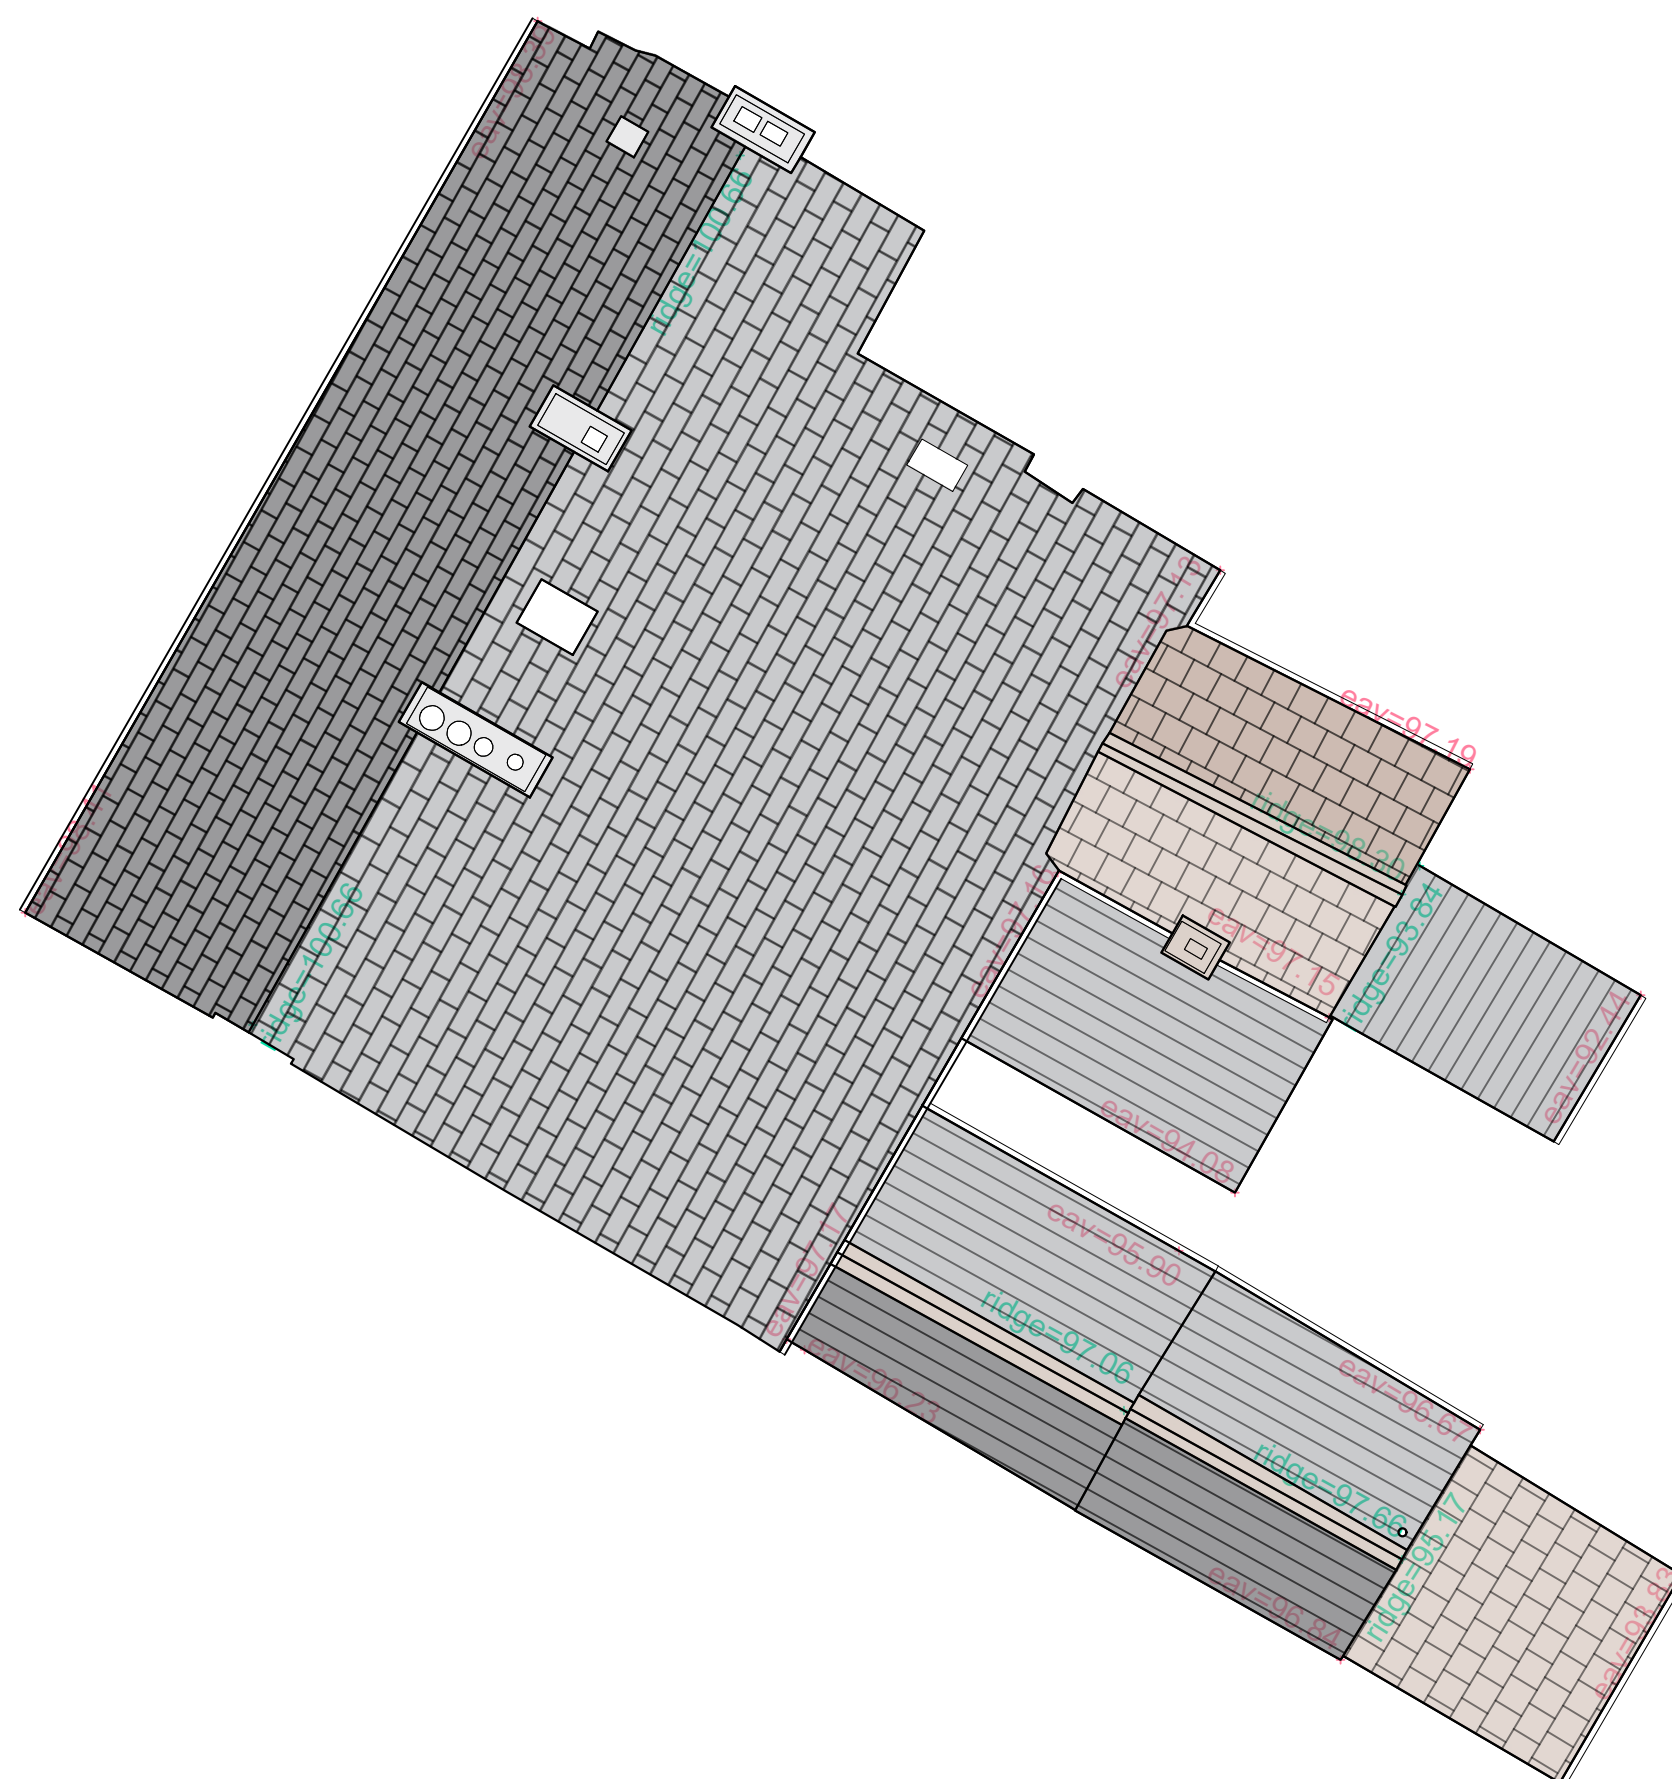


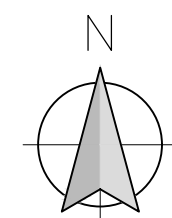

A	JWC	Corrected roof finish and added detail to elevation	2026.08.18
---	-----	---	------------

Job Title
Replacement roof at
16,18 and 20 Castle Street
Clitheroe
BB7 2BX

Scale 1:100 @ A2	Date JUNE 26	Drawn ES/JWC
---------------------	-----------------	-----------------

7448 - E02 REV A