



BASEMENT

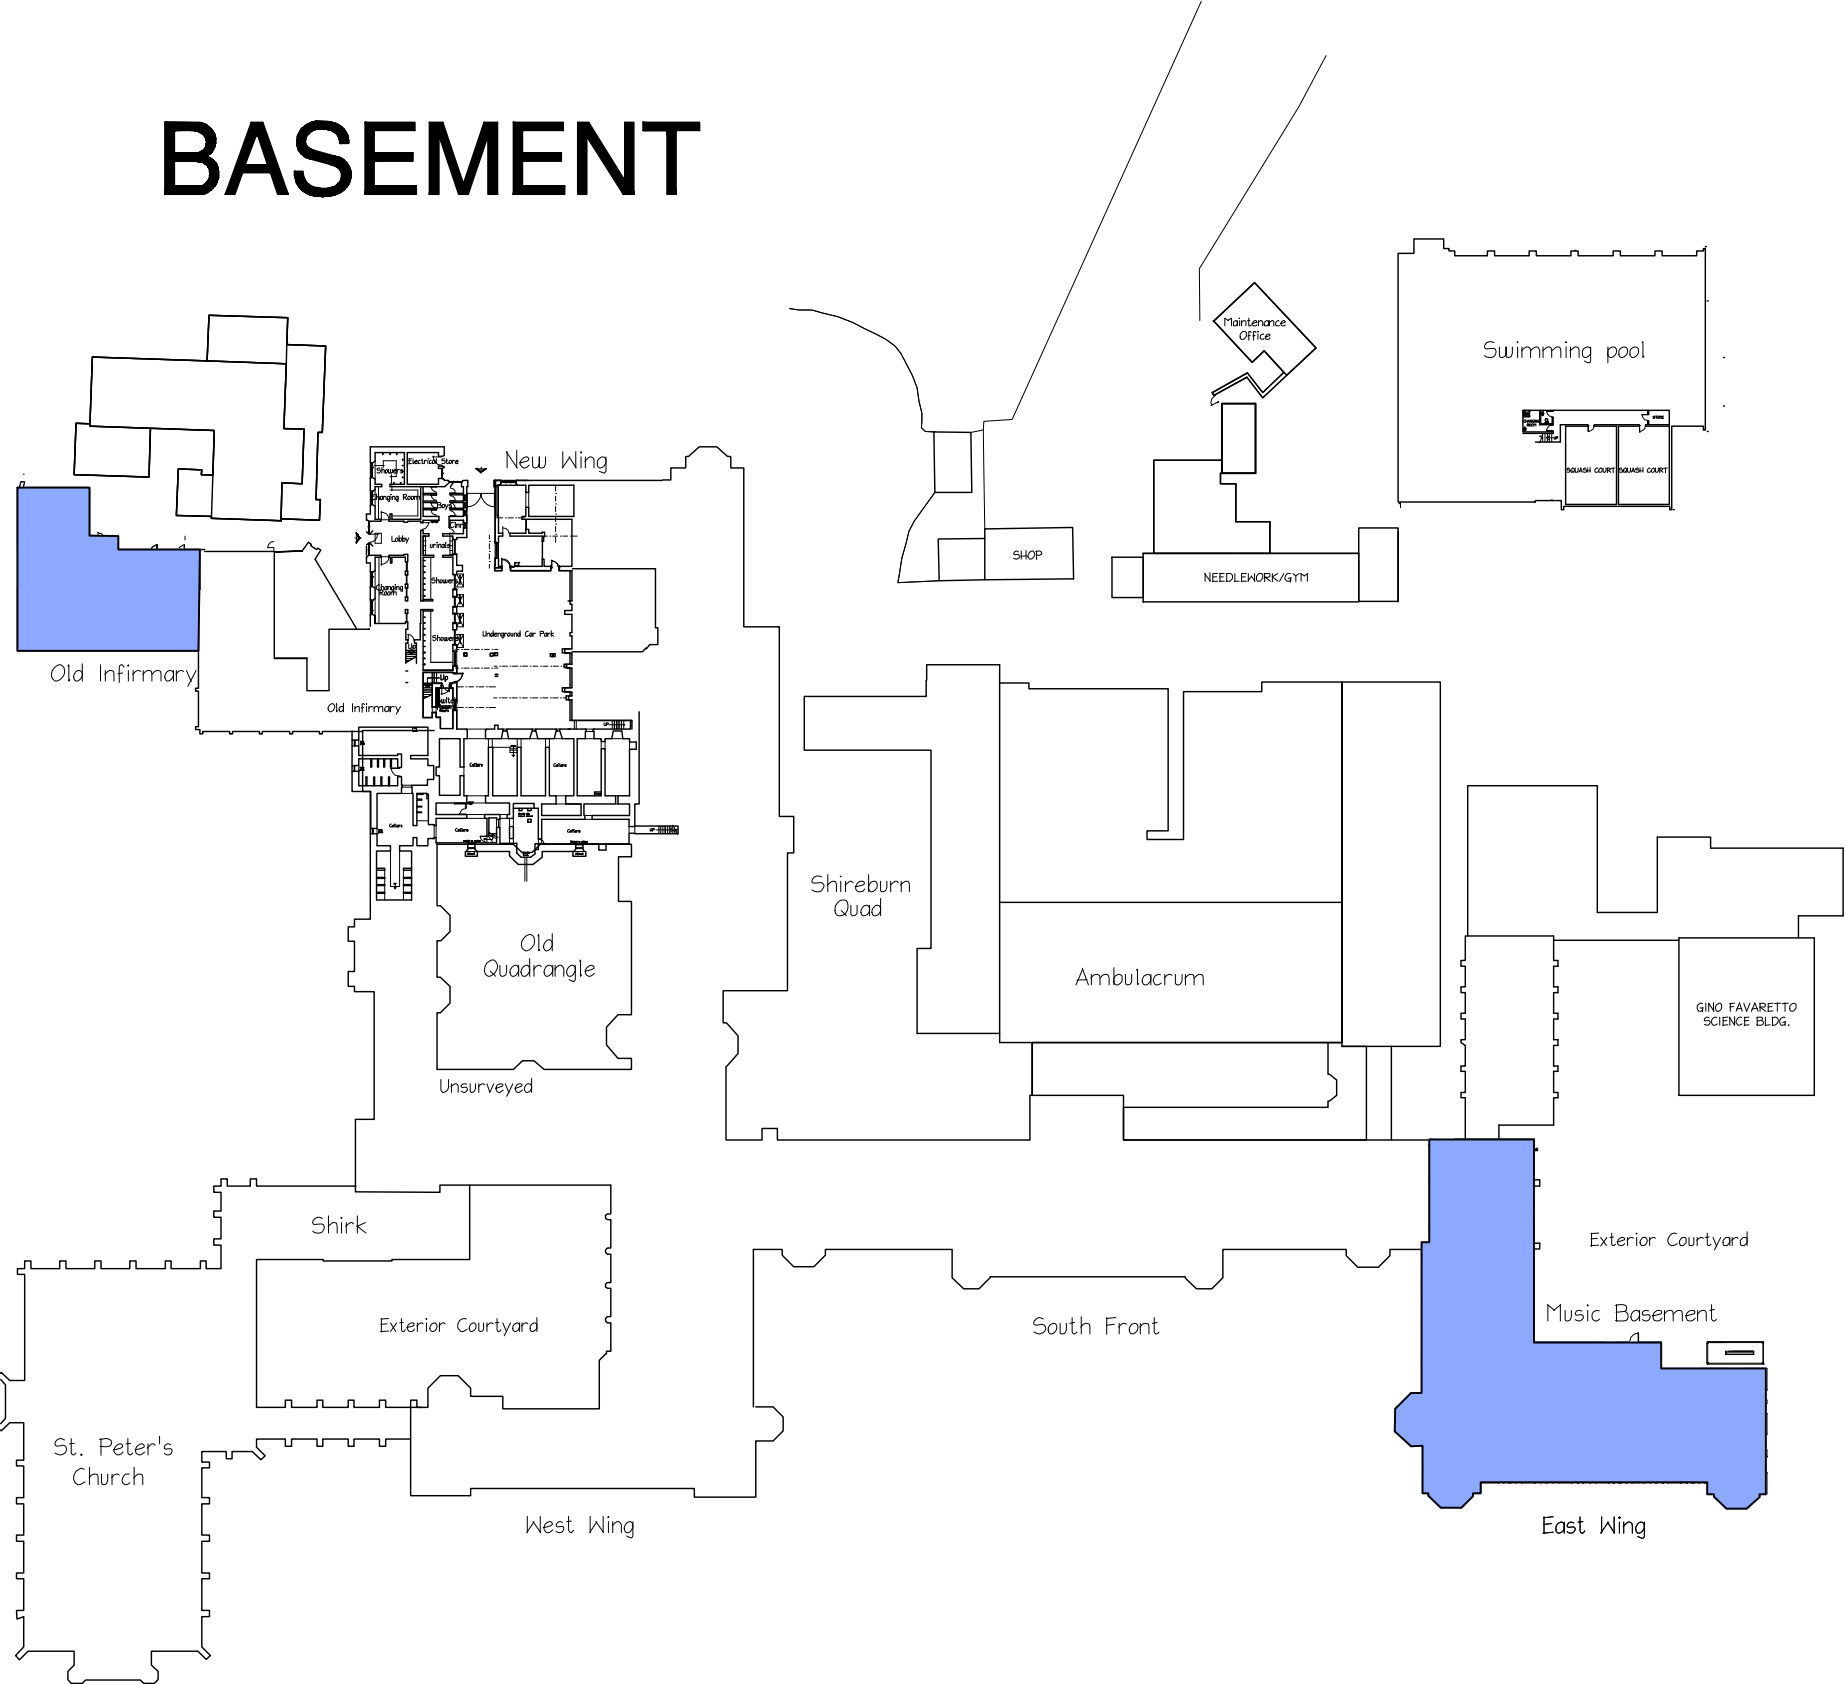

GROUND FLOOR

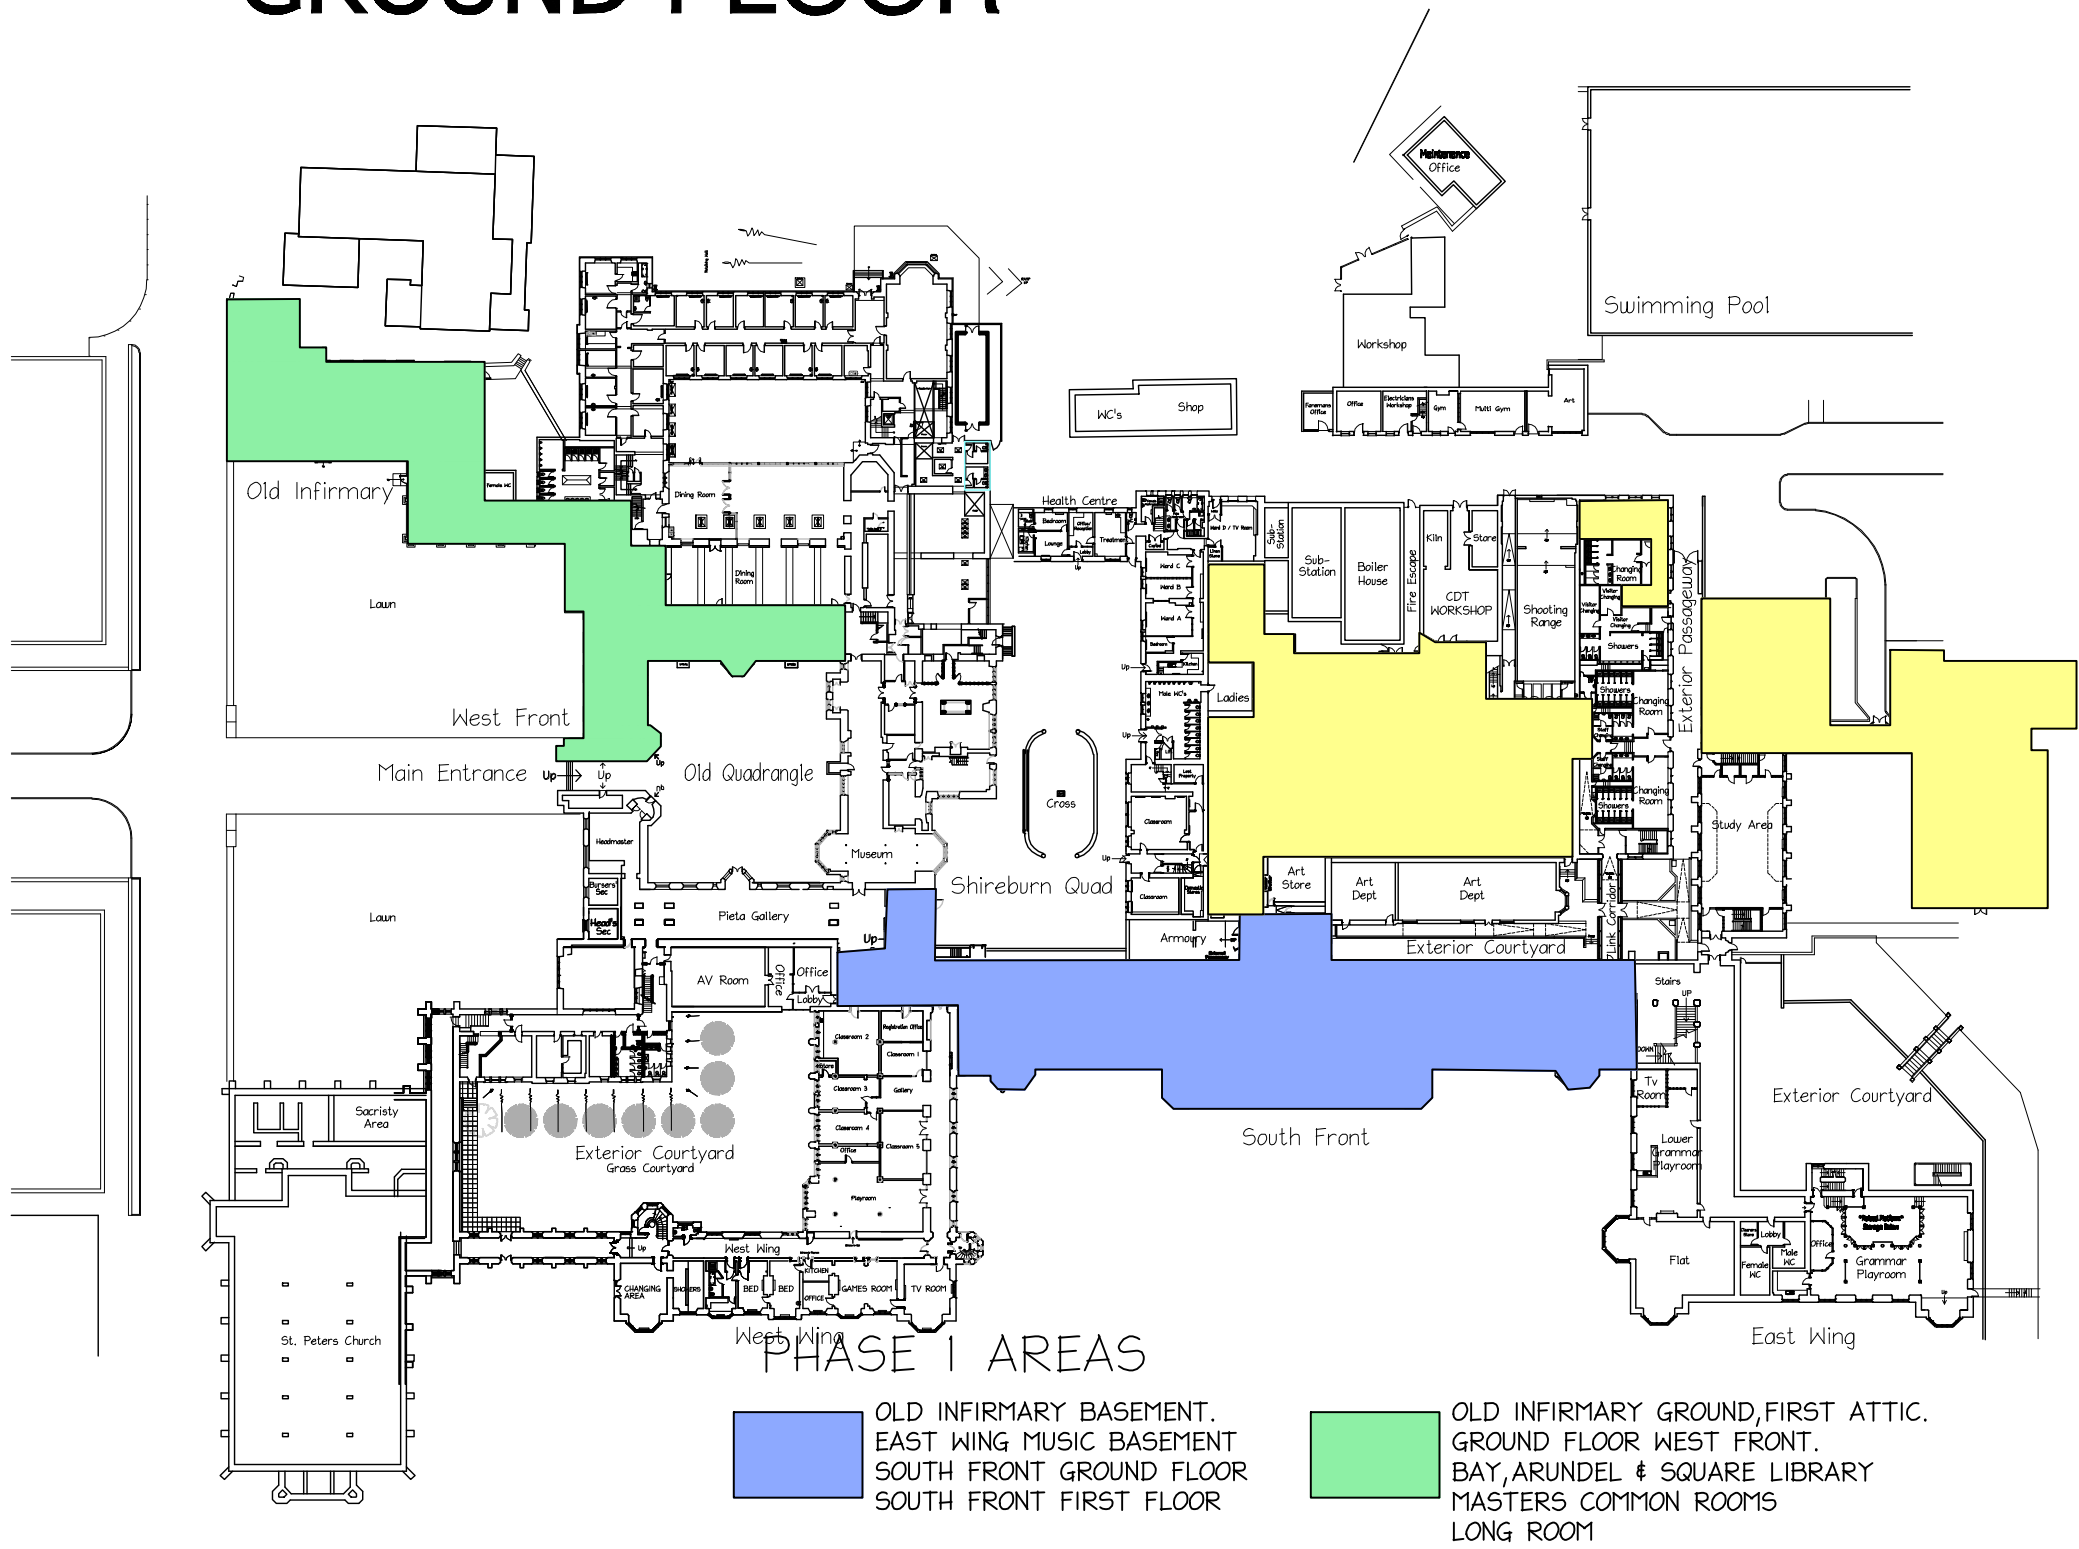


PHASE 1 AREAS

OLD INFIRMARY BASEMENT,
EAST WING MUSIC BASEMENT
SOUTH FRONT GROUND FLOOR
SOUTH FRONT FIRST FLOOR


PHASE 2 AREAS

SCIENCE GROUND FLOOR,
SCIENCE FIRST FLOOR
CDT/PLASTICS GROUND FLOOR
LAUNDRY
AMBULACRUM
GEOGRAPHY GROUND FLOOR
PE GROUND FLOOR
POETRY FRONTS SECOND FLOOR


FIRST FLOOR

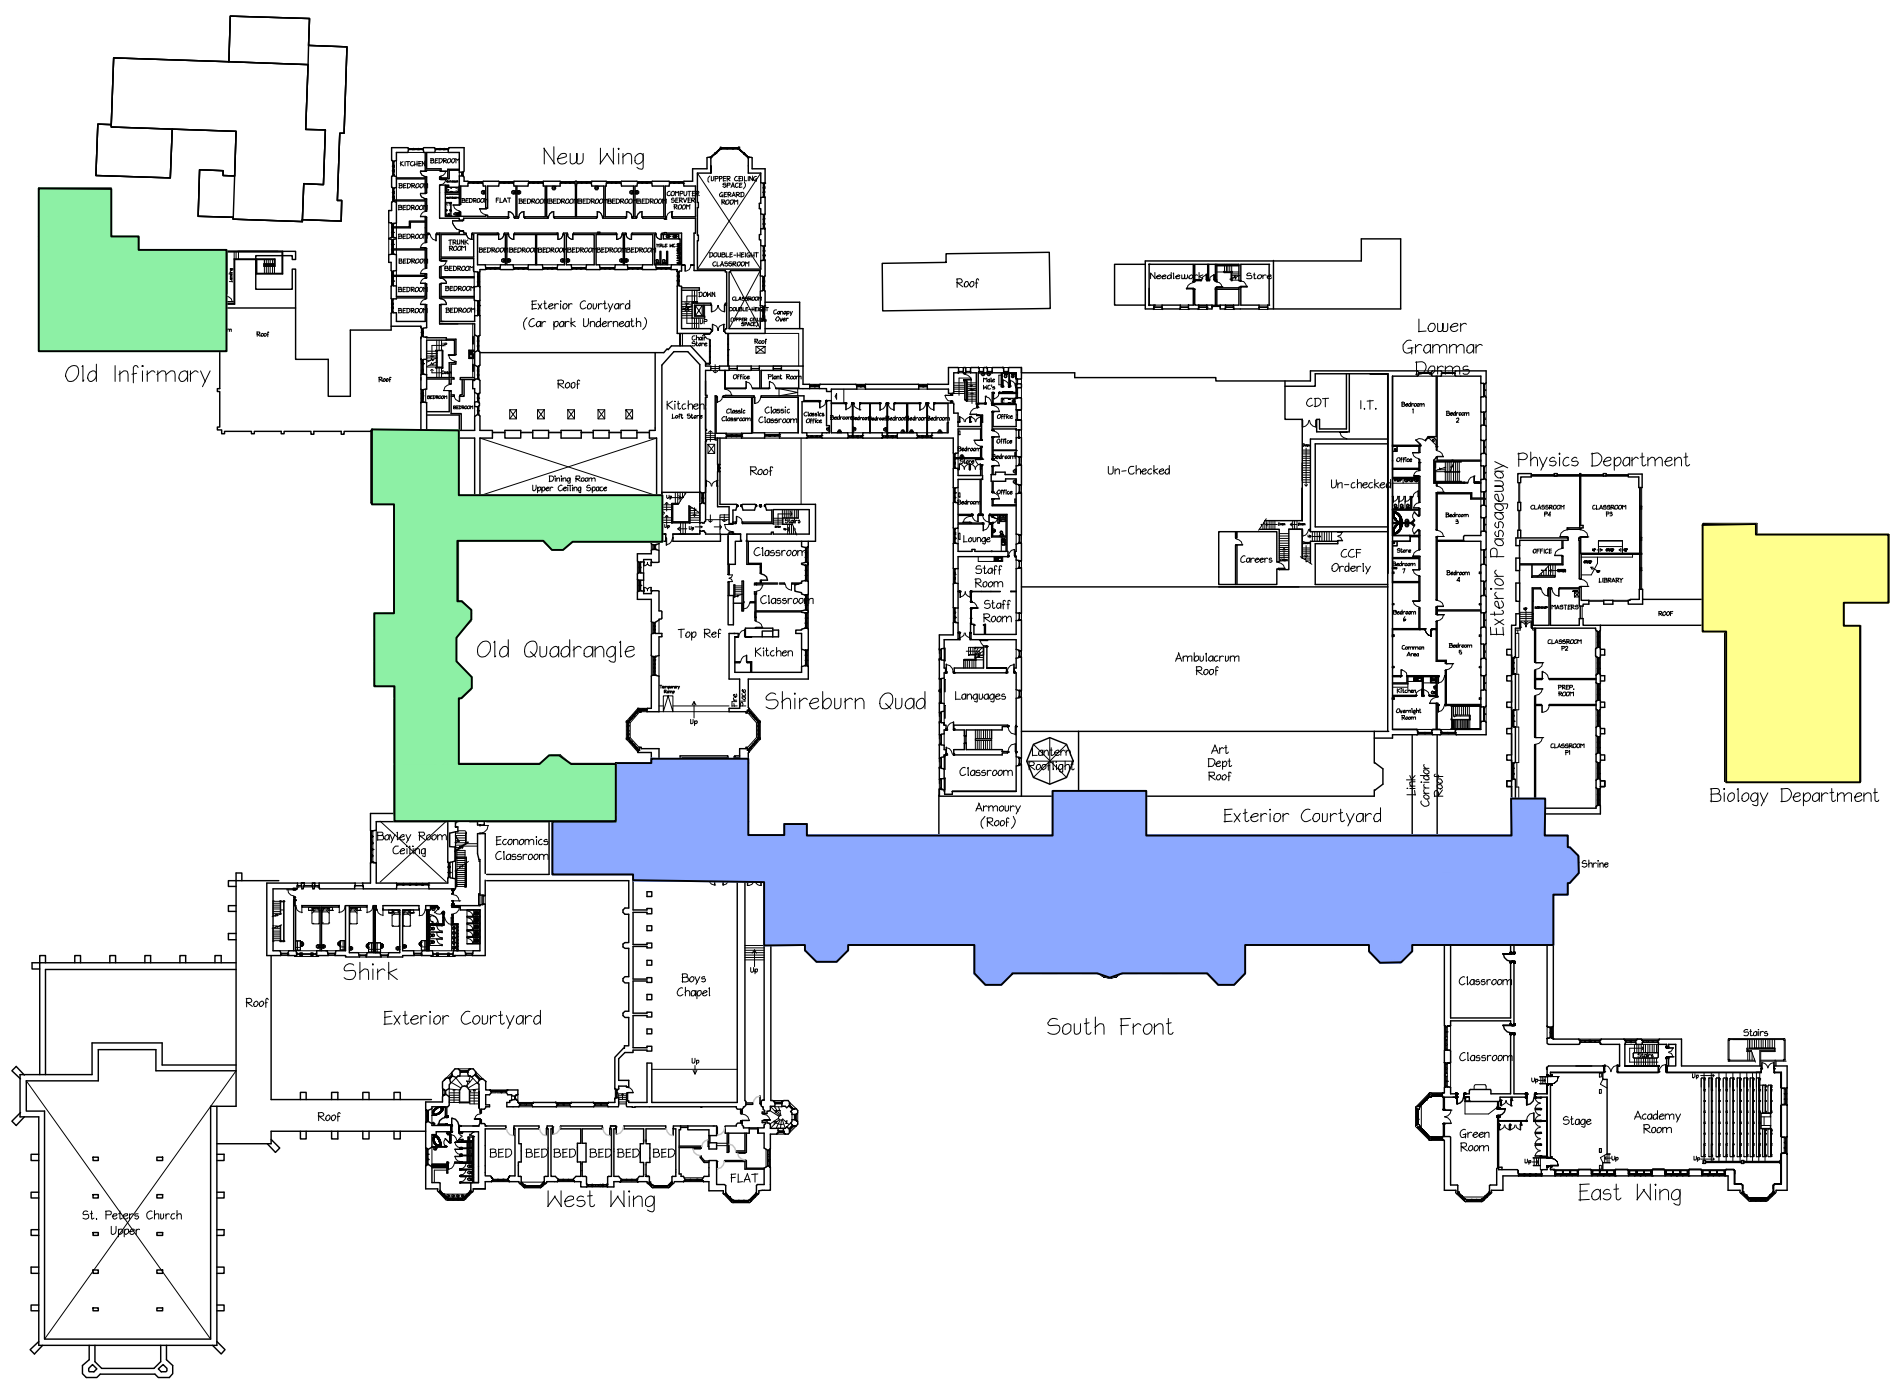


INTERMEDIATE FLOOR (between 1st and 2nd)

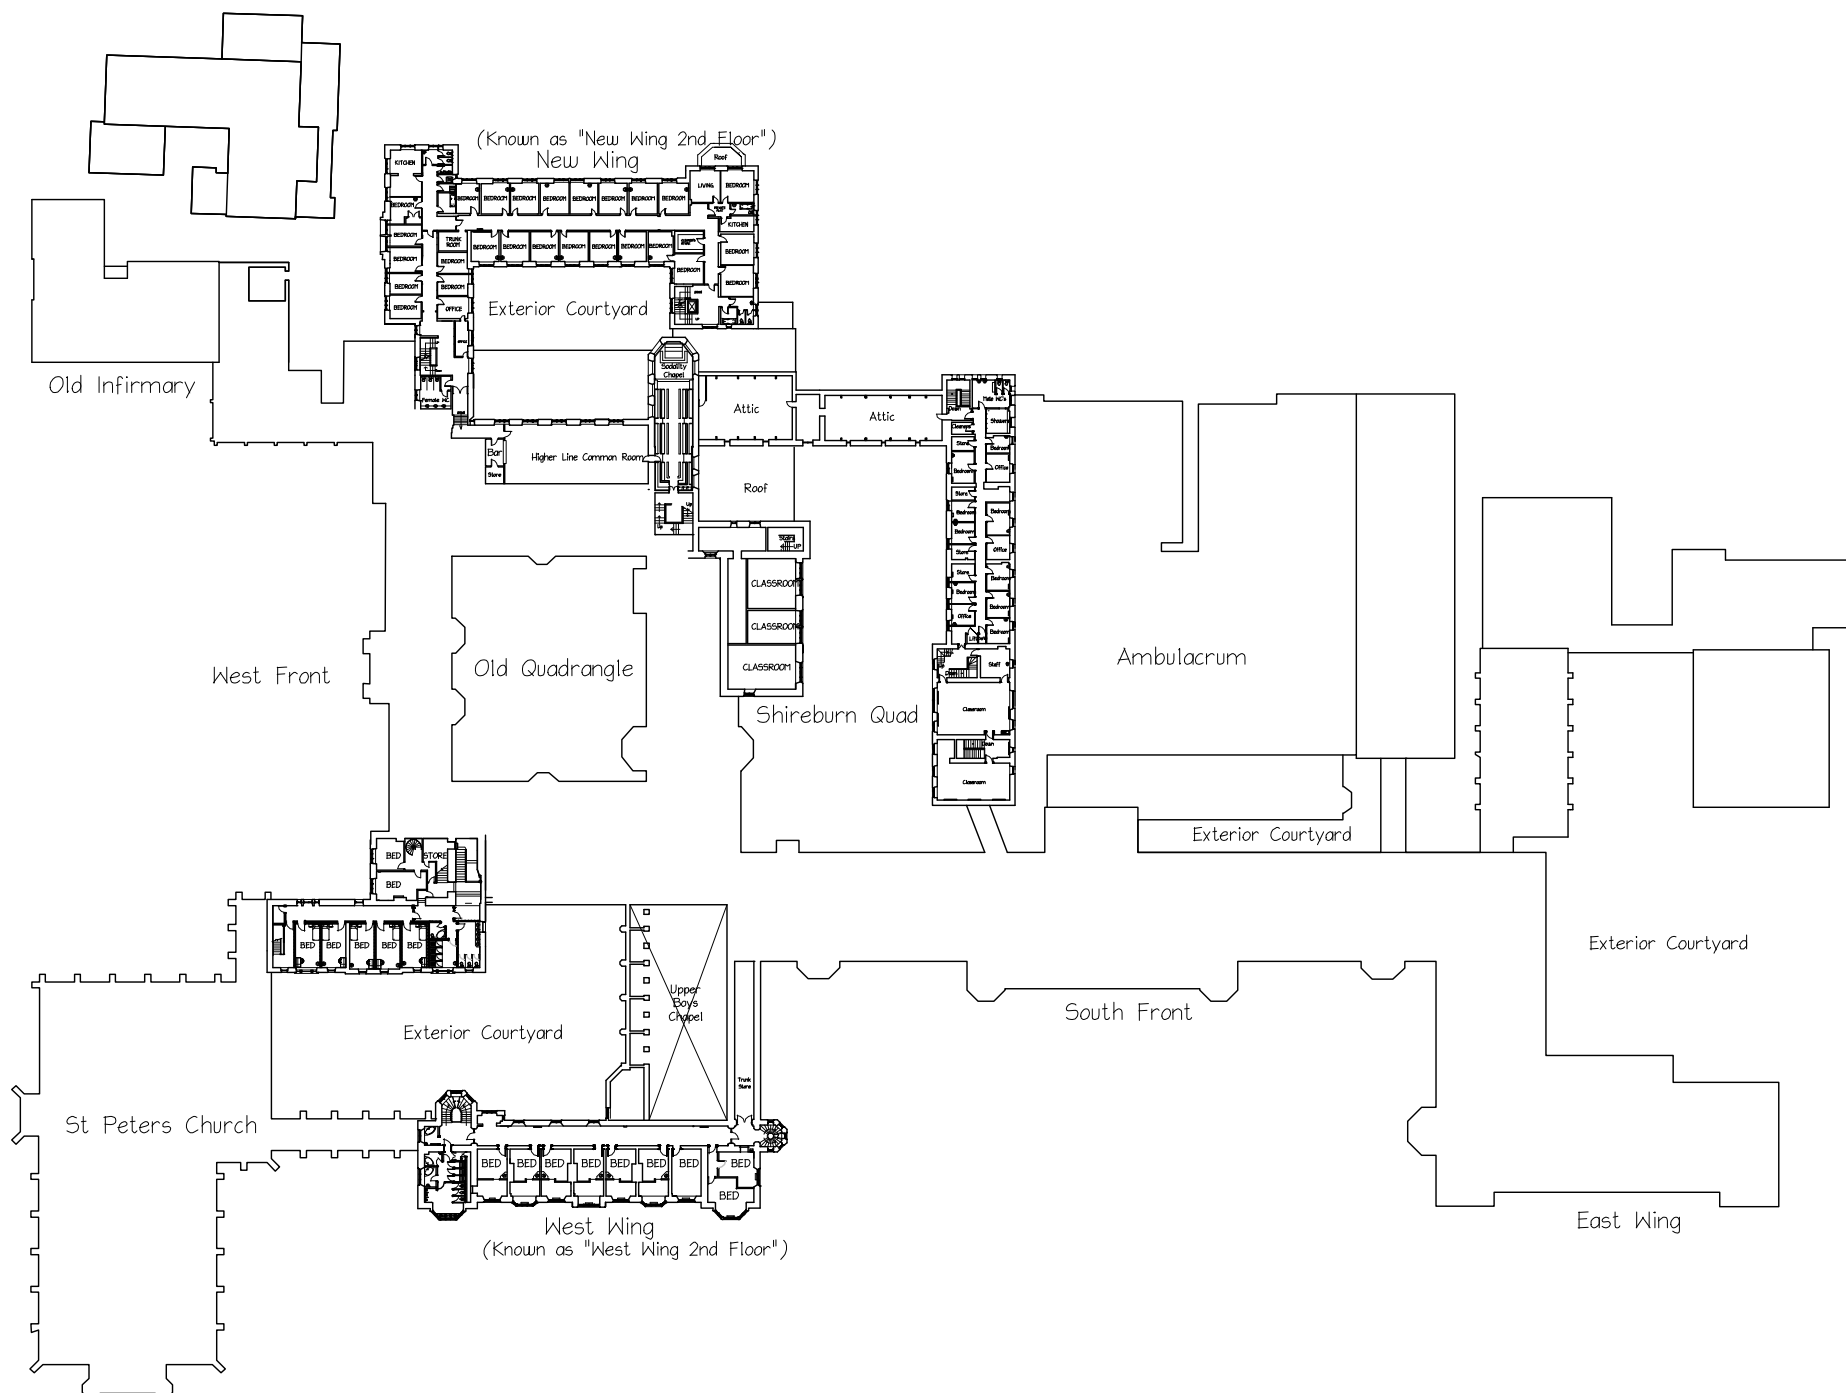

SECOND FLOOR

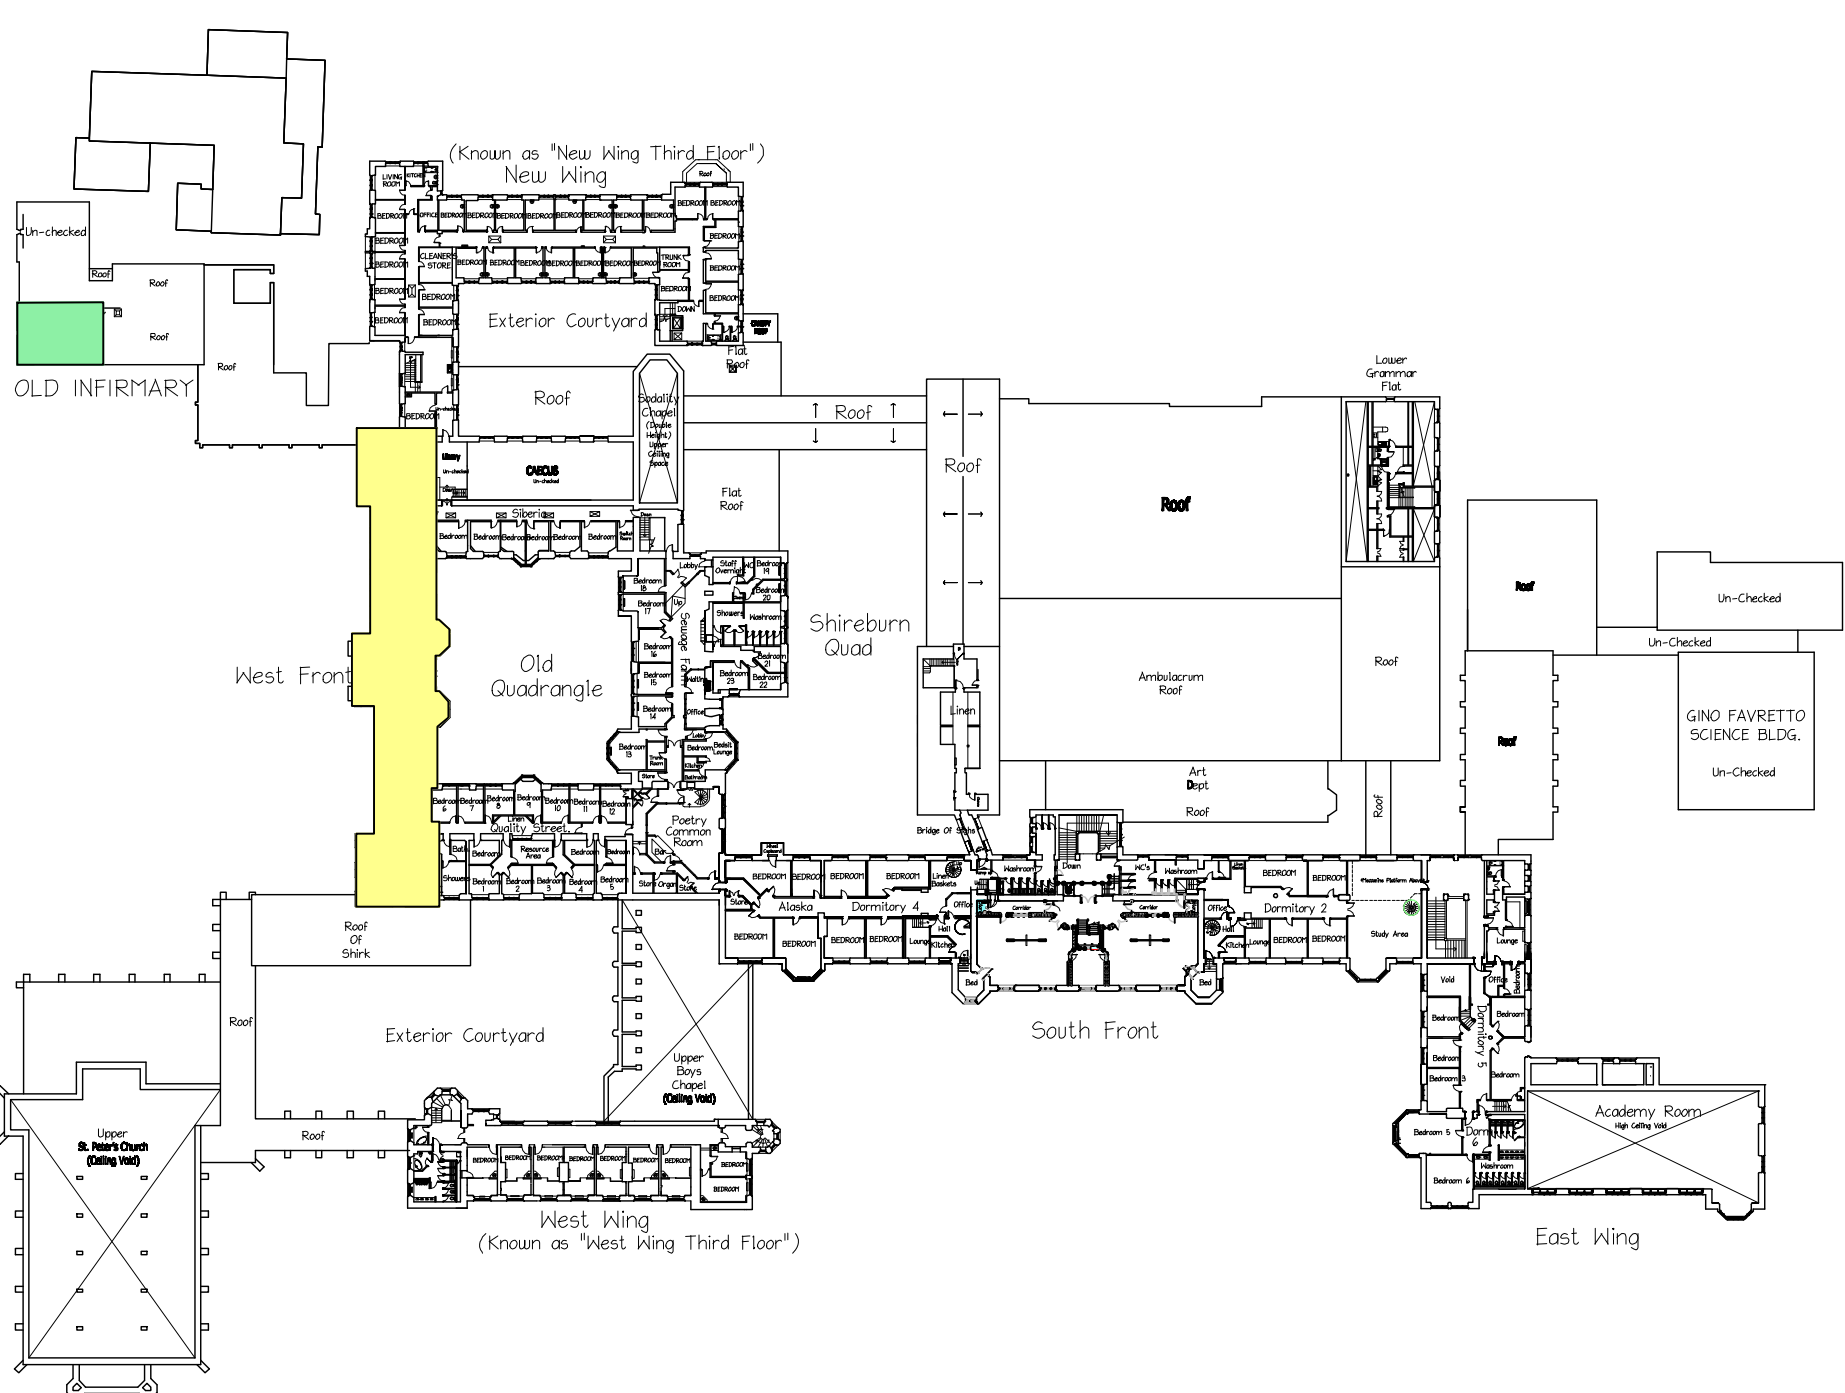

MEZZANINE LEVEL ABOVE SECOND FLOOR

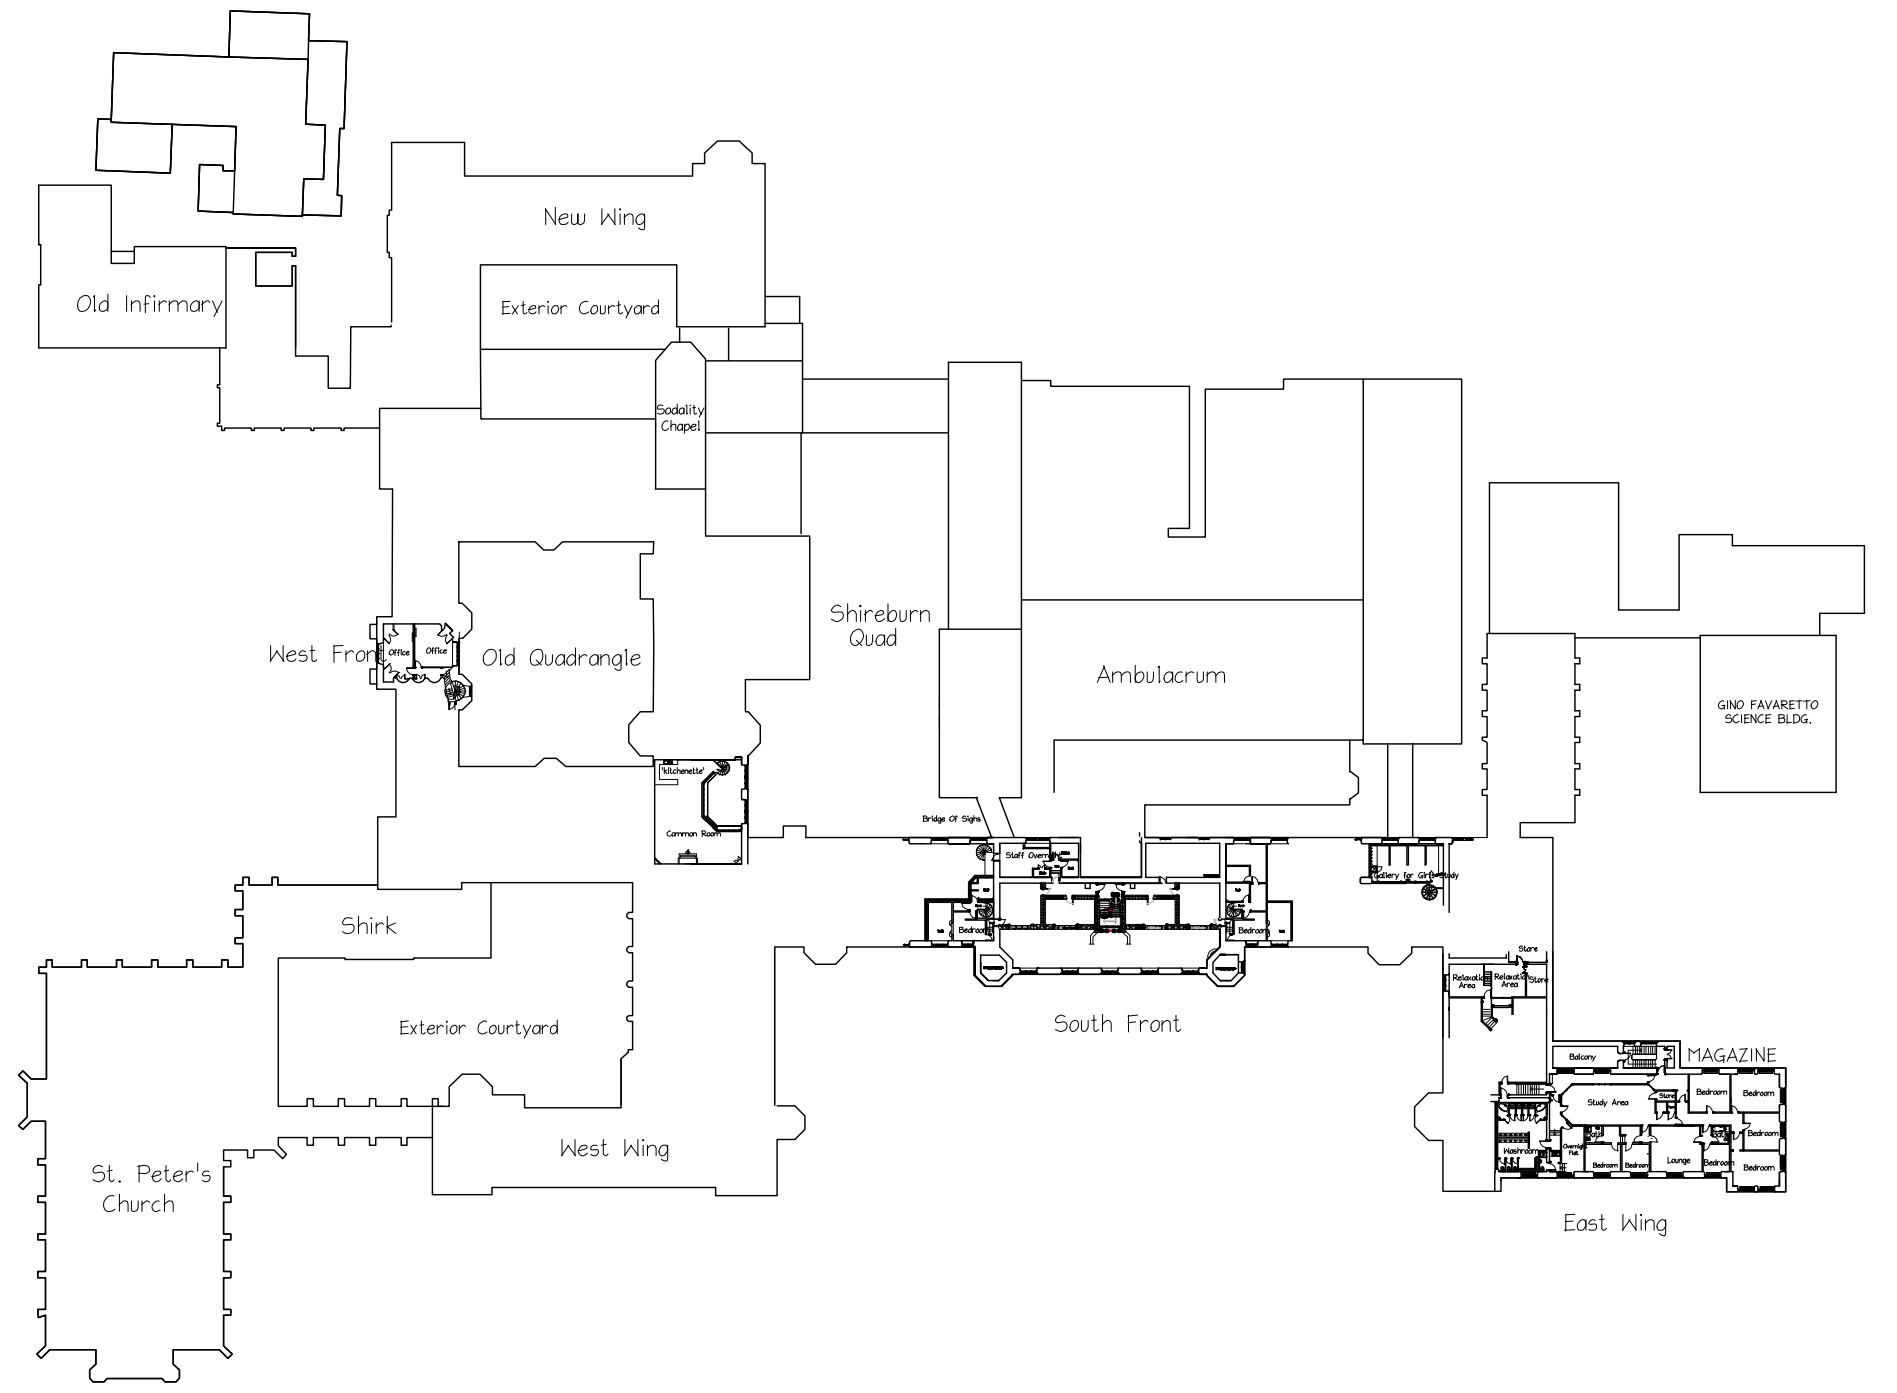

Rev.		Initials	Date	Rev.		Initials	Date	Notes:	Project	Client
A	Drawing updated to indicate Phase 2 works.	I.W.	07-03-12					1. This drawing is subject to copyright and is not to be reproduced in part or whole without approval.	Stonhurst College	School Governors
B	Drawing updated to indicate Phase 3 works.	I.W.	20-07-12					2. Do not scale this drawing - Check all dimensions on site.	WORKS TO EXISTING DOORS PHASING PLAN	Drawn I.W. Dwg No. 7975
								Checked by:	CASSIDY + ASHTON	Date Jan 2012 Scale @ A1
									Architects Building Surveyors Planners Designers	Scale @ A1
									7 East Cliff Preston Lancashire PR1 3JE Tel: 01772 258356 Fax: 01772 825000	1 Regency Chambers Jubilee Way Bury Greater Manchester BL9 0JW Tel: 0161 762 5800 Fax: 0161 762 5801
									Cheshire House Garsdale Lane Widnes WB13 9BP Tel: 0151 4236914 Fax: 0151 4236915	C+A