


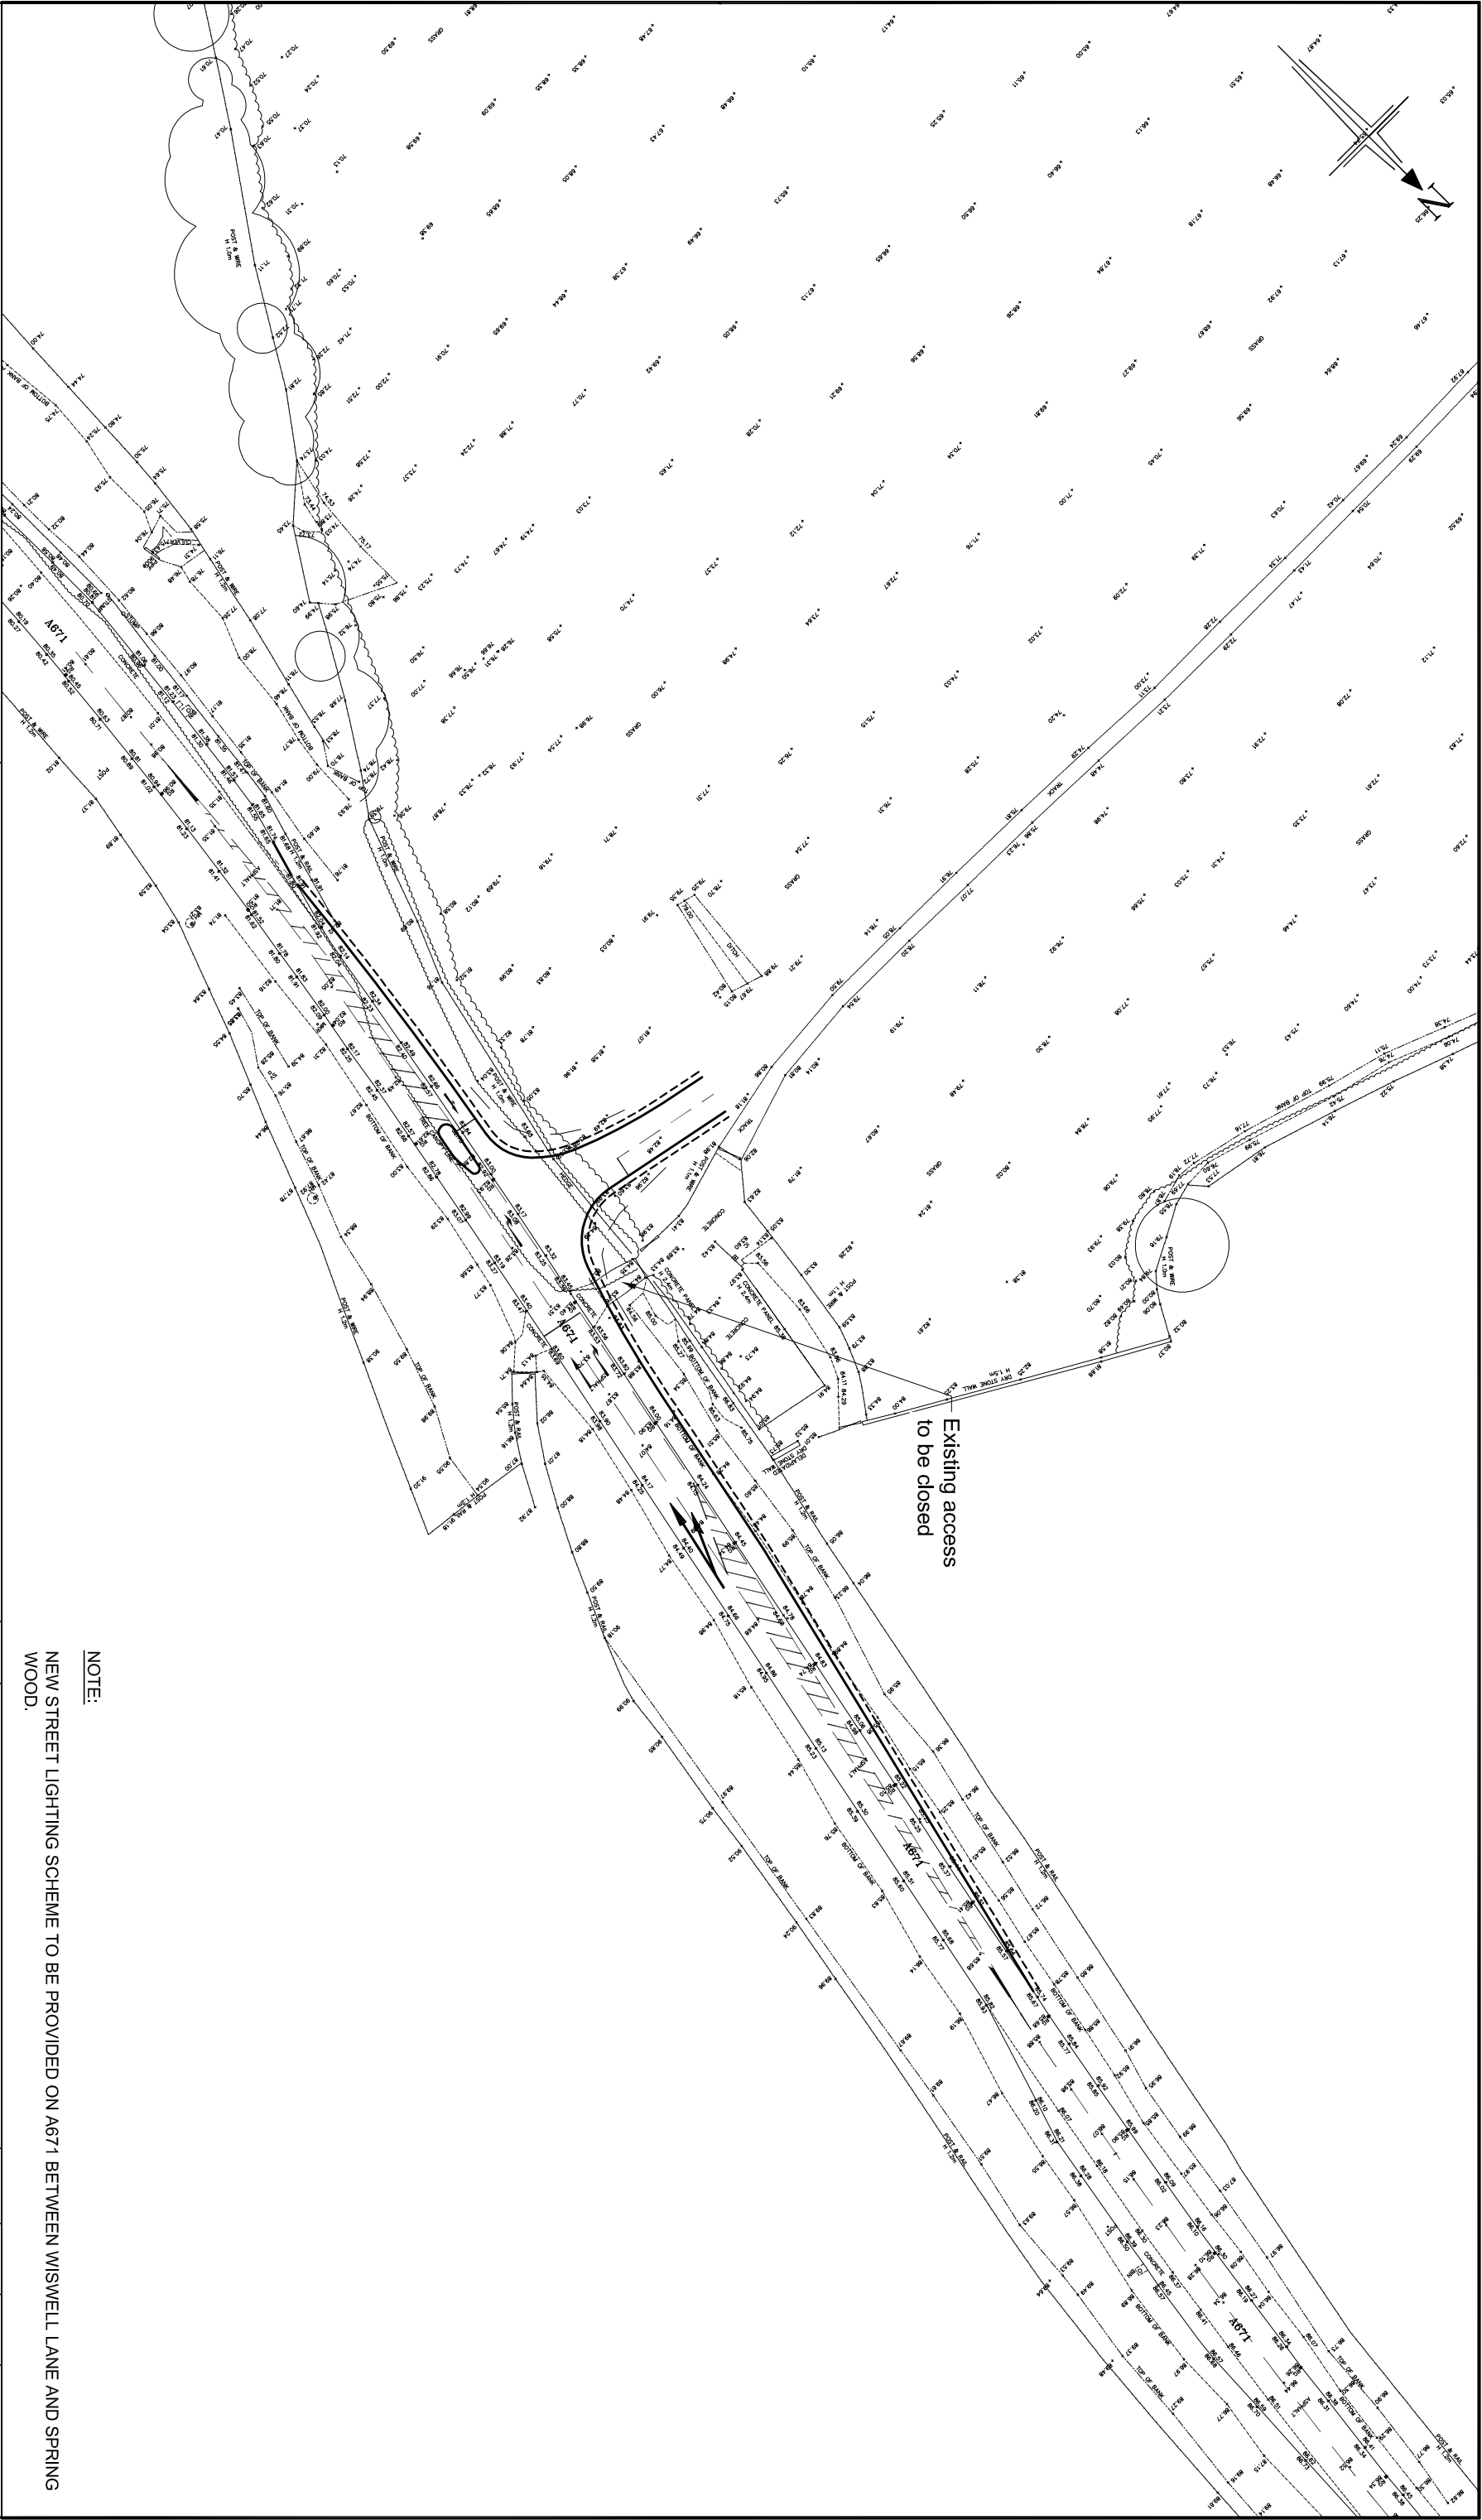

NOTE:
NEW STREET LIGHTING SCHEME TO BE PROVIDED ON A671 BETWEEN WISWELL LANE AND SPRING WOOD.

Client		Project			
COMMERCIAL ESTATES GROUP		PROPOSED DEVELOPMENT SITE WHALLEY			
BRYAN • G • HALL consulting civil & transportation planning engineers		Title		A671 PROPOSED TRAFFIC SIGNAL JUNCTION	
Bryan G Hall Ltd, Suite E8 Joseph's Well Harrover Works Leeds LA8 Tel: +44(0)113 246 1555 Fax: +44(0)113 234 2201		Scale		Date	
		1/1000 @ A3		06/02/13	
		Drawn		Checked	
		AM		RBC	
		Job No		Drawing No	
		10-228		10/228/TR/024	
				Rev	