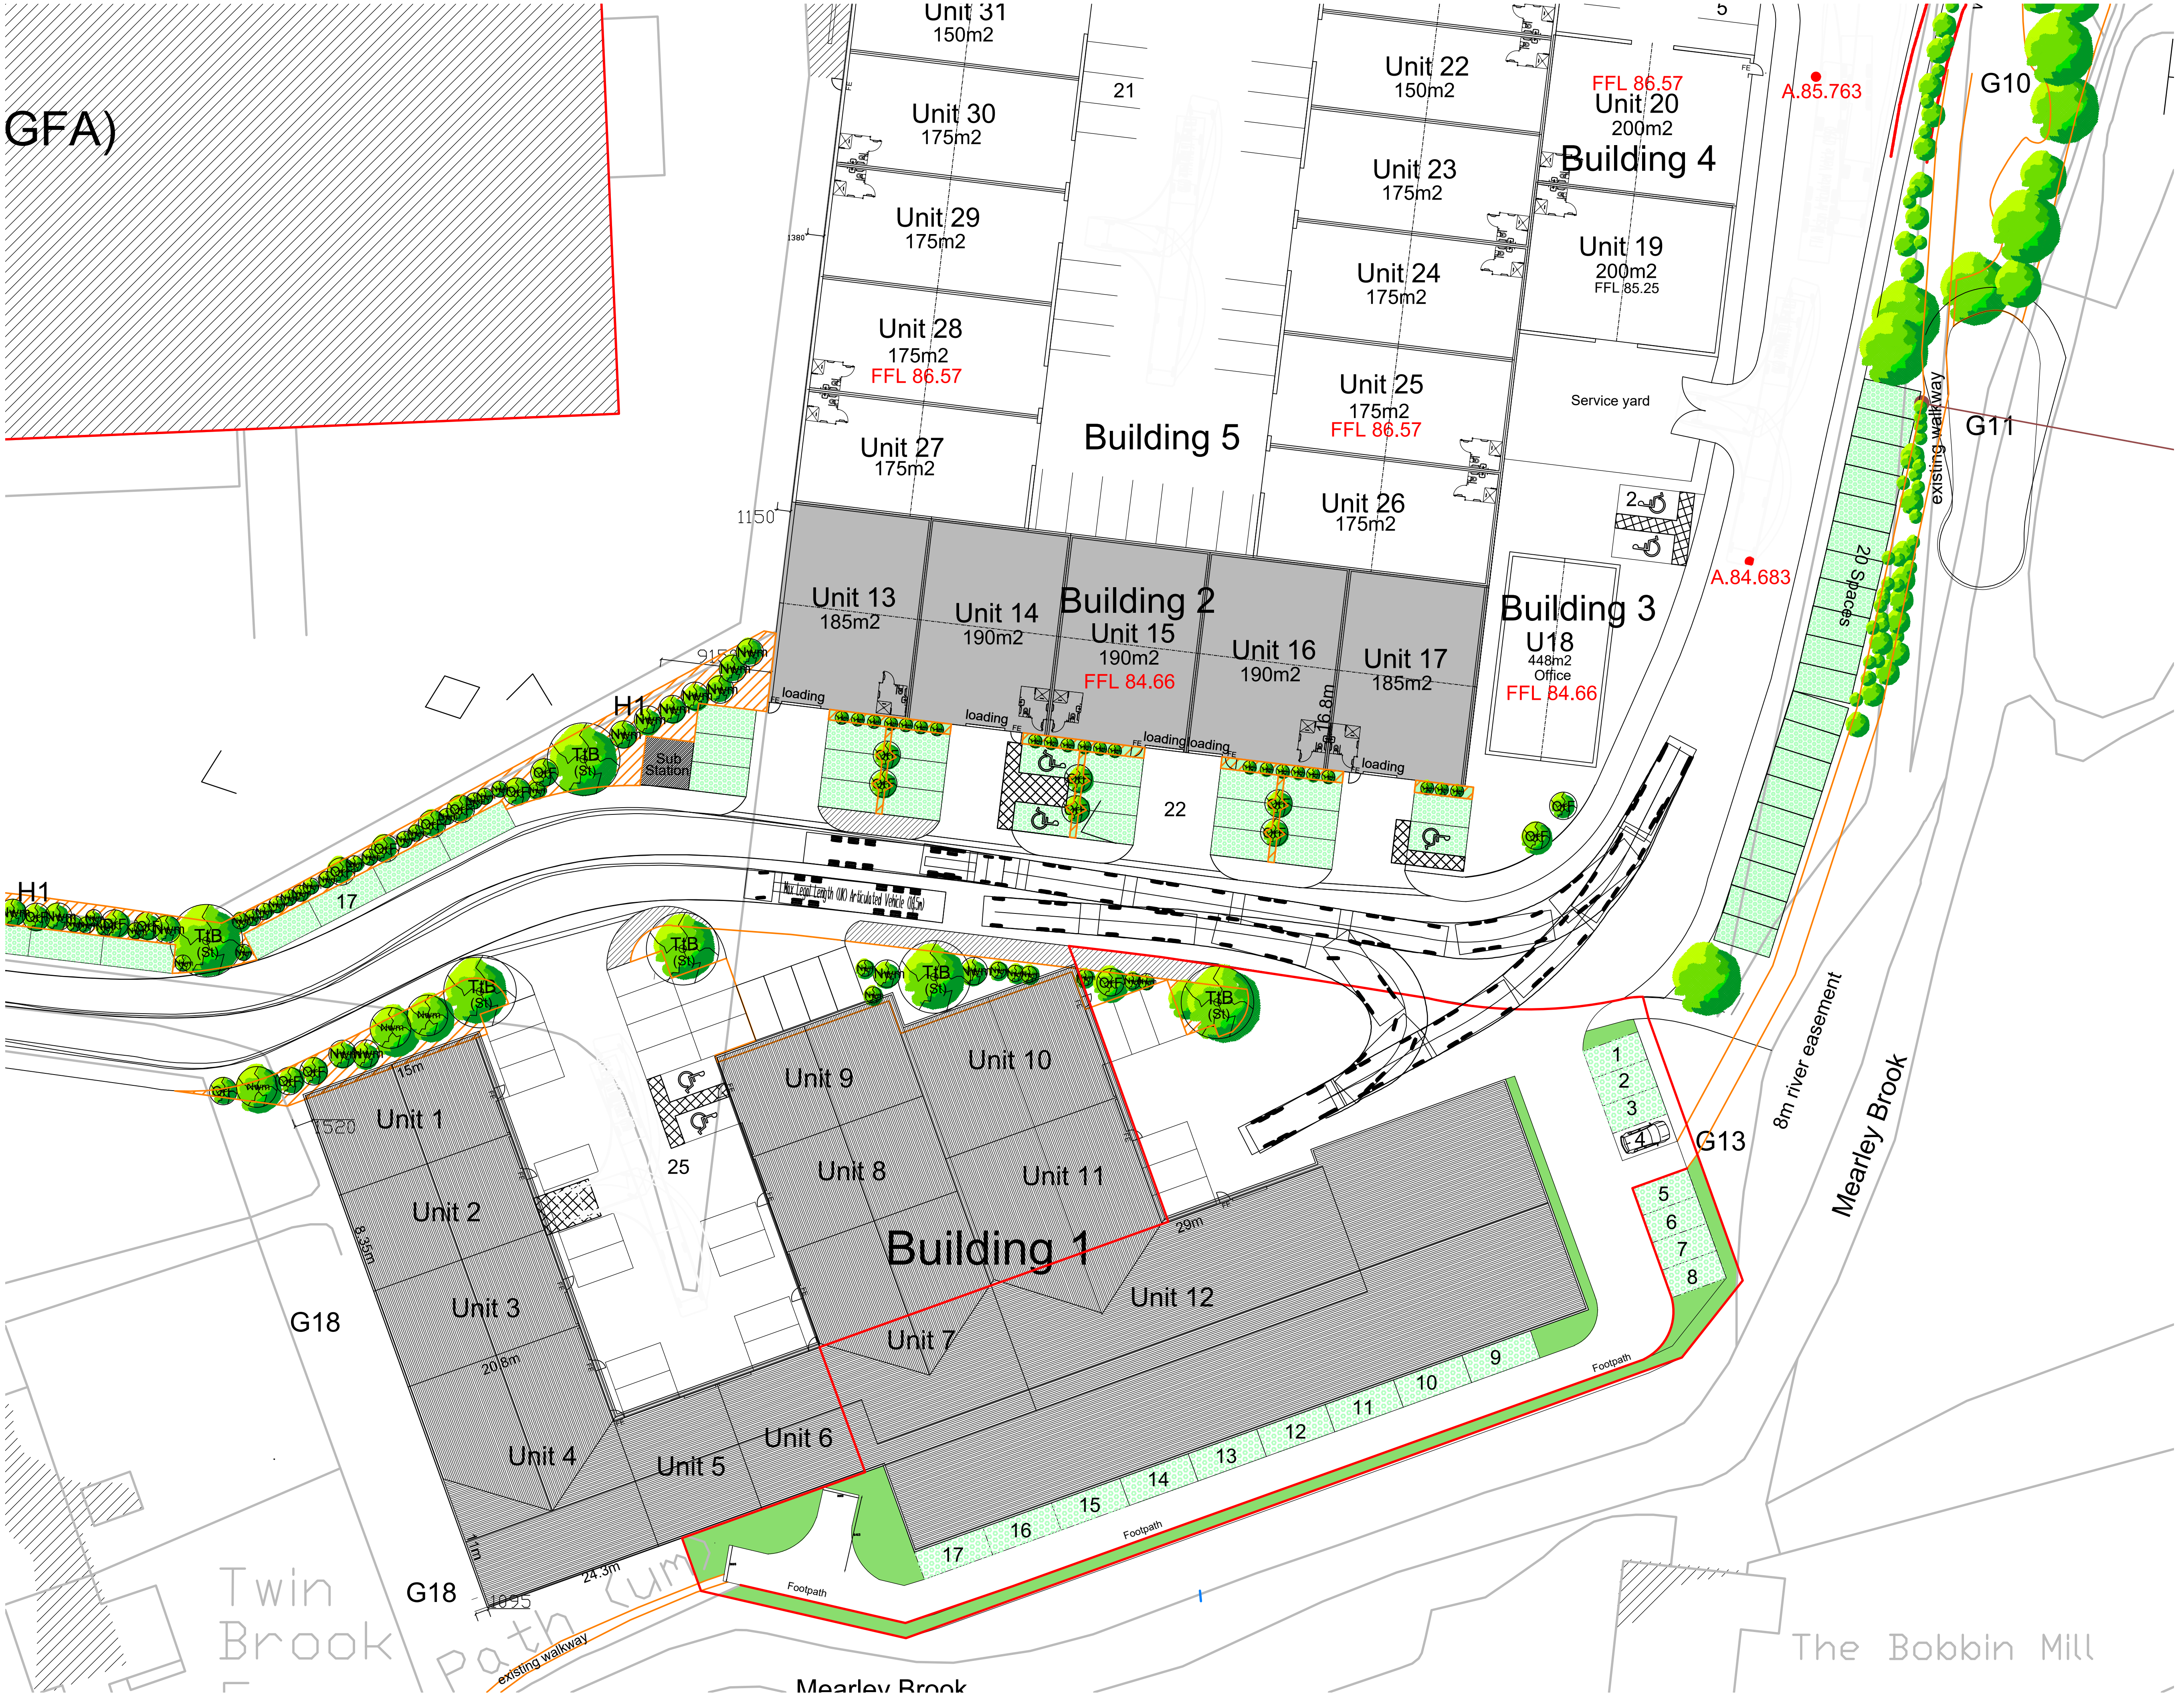

Notes:

All work is to be carried out to the latest current British standards Codes of Practice and recognised working practices.

All work and materials should comply with Health and Safety legislation.

All work and materials to be approved by the District Authority Planning & Building Control Officer.

All dimensions are in millimetres unless where explicitly shown otherwise.

The contractor should check and certify all dimensions as work proceeds and notify the architect of any discrepancies.

Do not scale off the drawings, if in doubt ask.

The designer is in no way liable for work undertaken prior to full Planning Consent and/or Building Regulations Approval

Title: Twin Brook Rd,
Lincoln Way,
Clitheroe,
BB7 1QX

SWEPT PATH ANALYSIS - 7.5t HGV

Amendment A: 06/08/26 - Footpath annotated and Service forecourt added to the red edge and Swept Path analysis

BUILDING ELEMENTS LTD
Town Planning and Architecture
Duckpond Farm Cottage,
Moorgate Rd,
Barnoldswick,
Lancs, BB18 5SQ

M: 0797 658 7694

Project No:Alpe 31 Dwg 07	**Drawn: DP**
Client: James Alpe	
Date: 06/08/26	**Scale: 1:500 @ A3**