



BLOCK 1

REAR ELEVATION

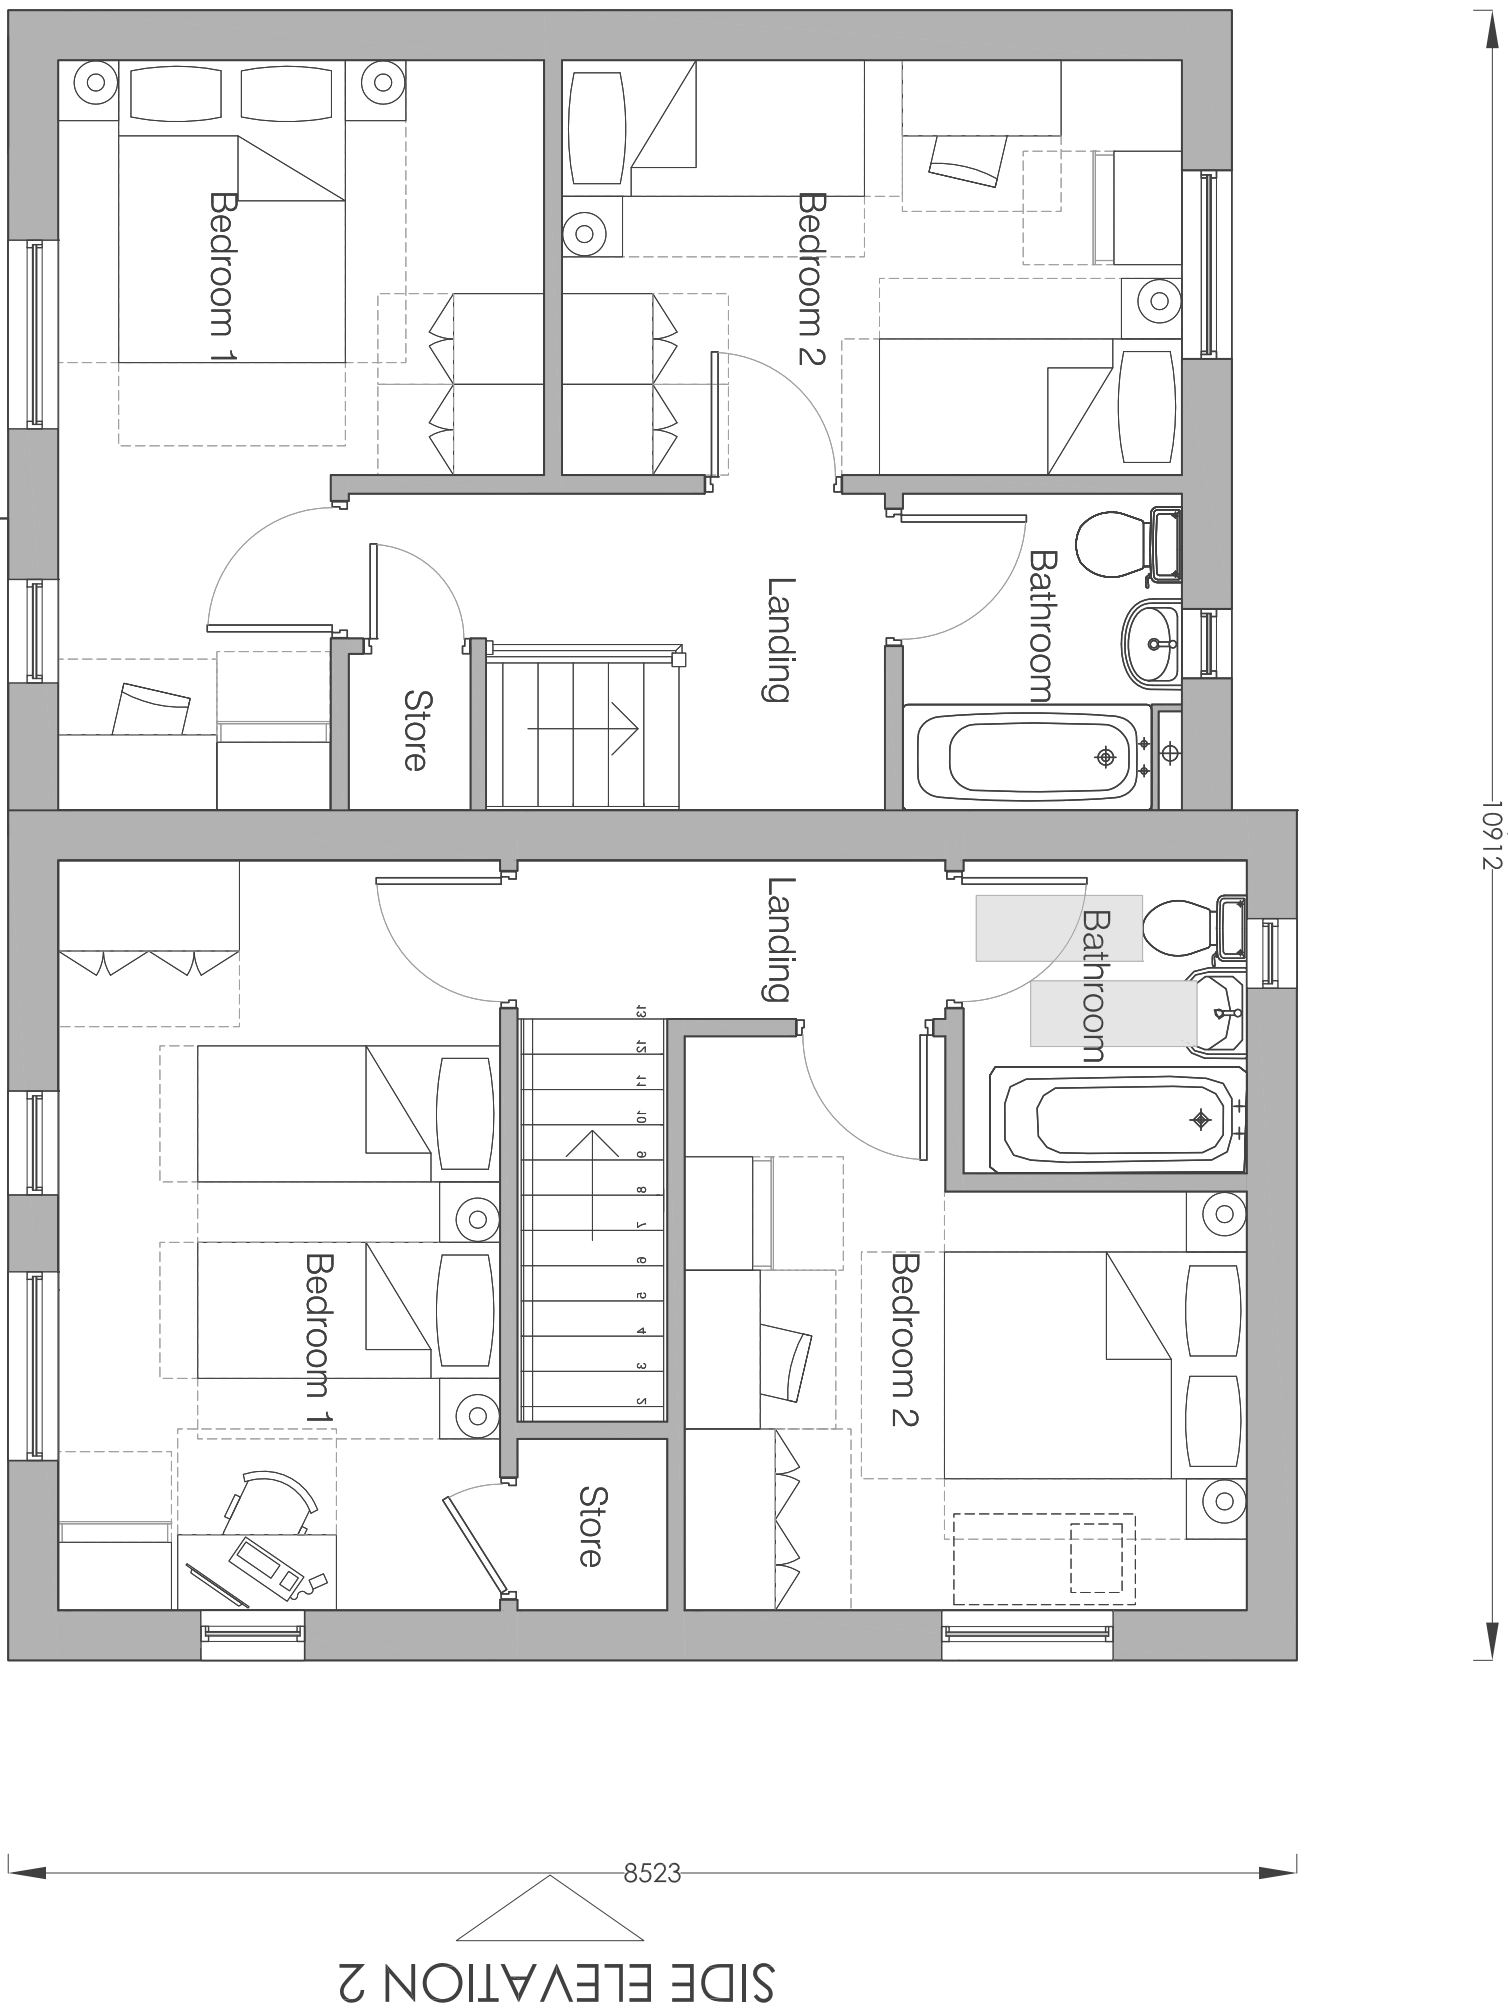

First Floor @ 1:50

FRONT ELEVATION

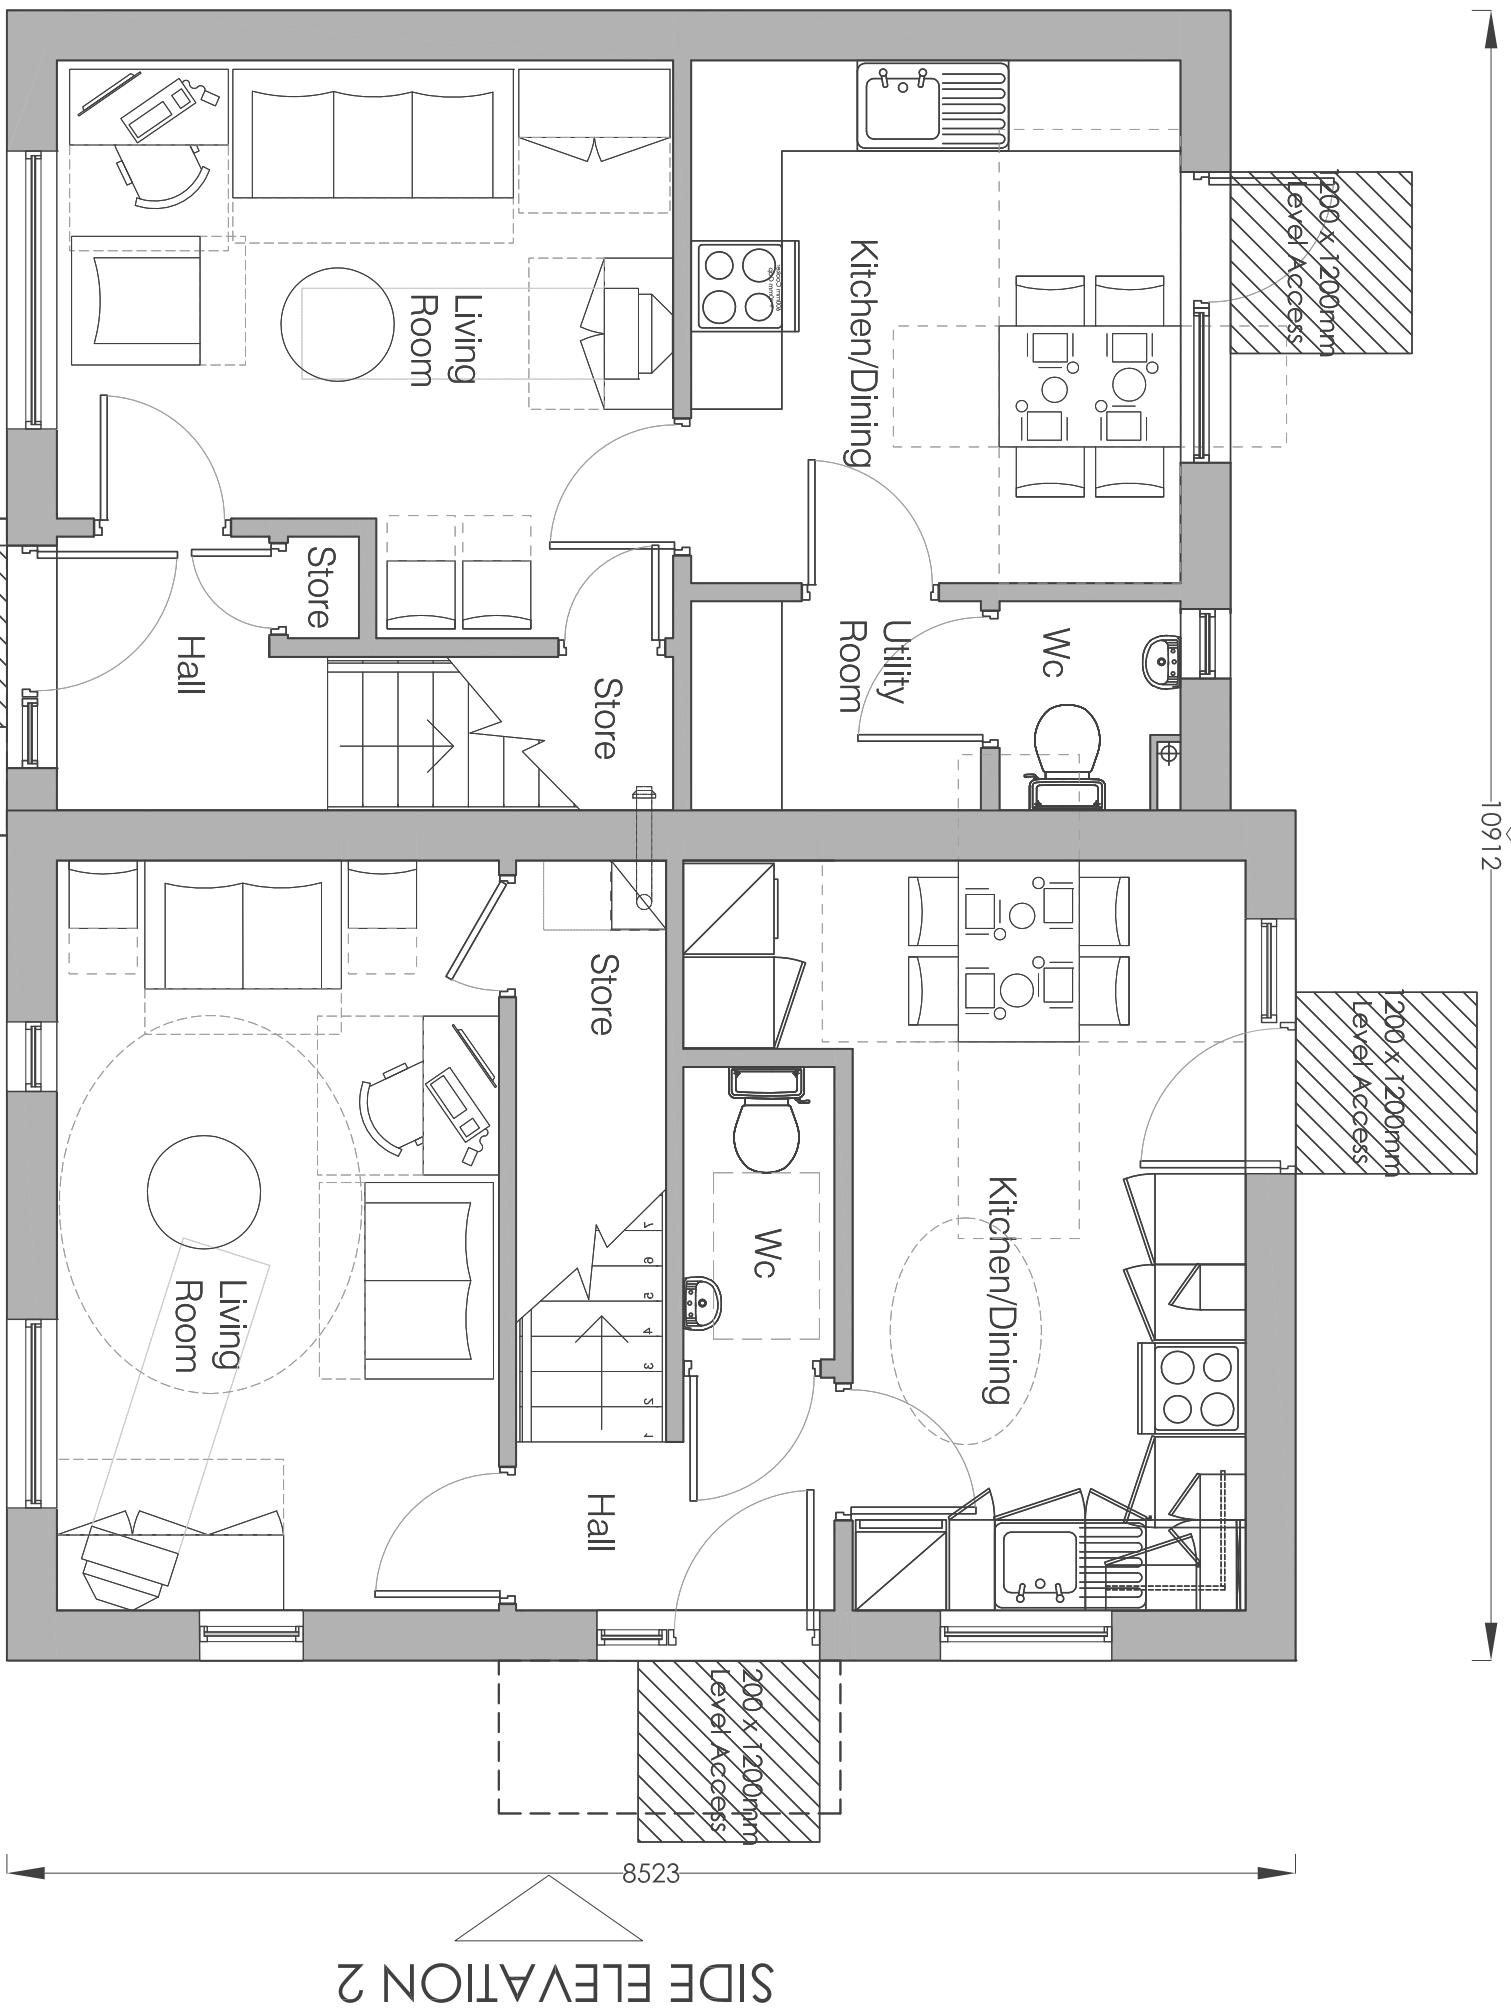


Ground Floor @ 1:50


FRONT ELEVATION




Front Elevation @ 1:100

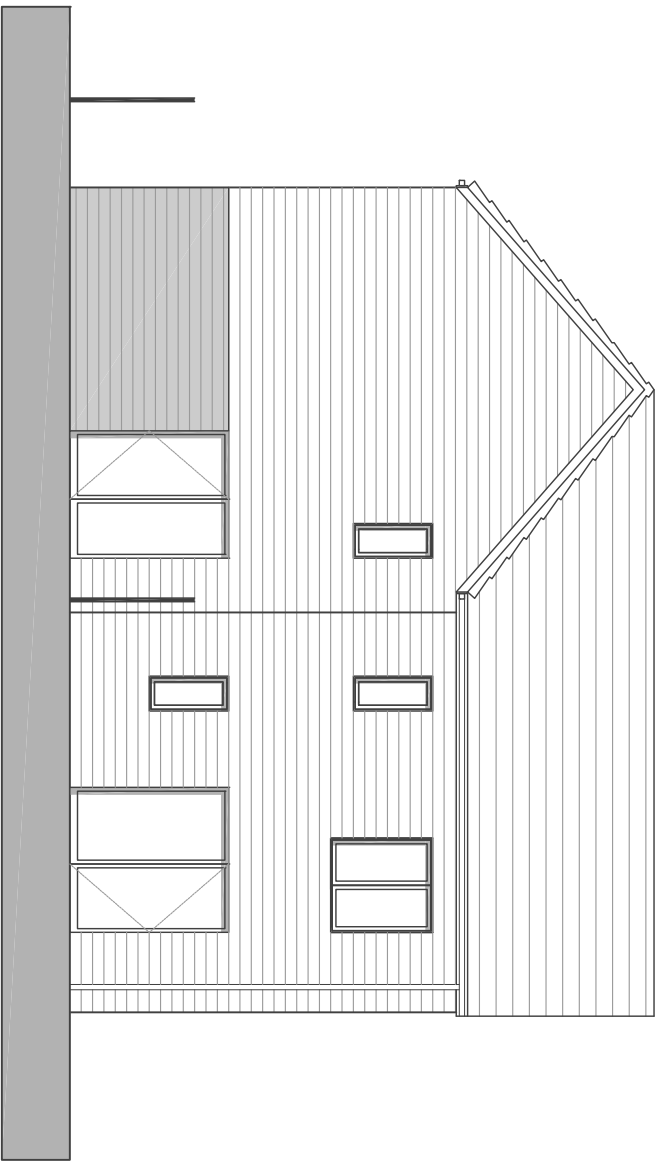

Rear Elevation @ 1:100

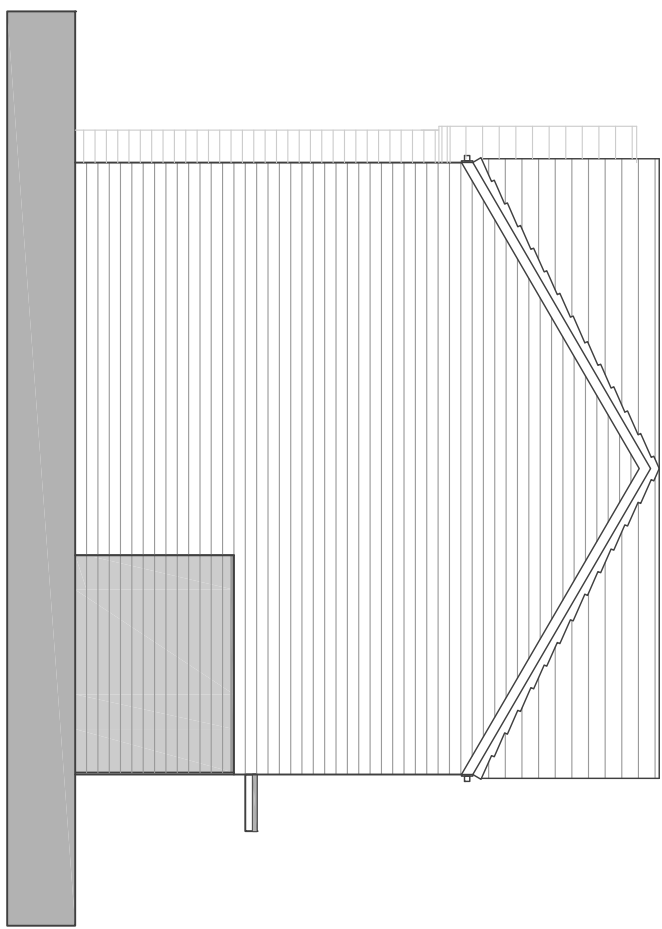

Side Elevation 1 @ 1:100

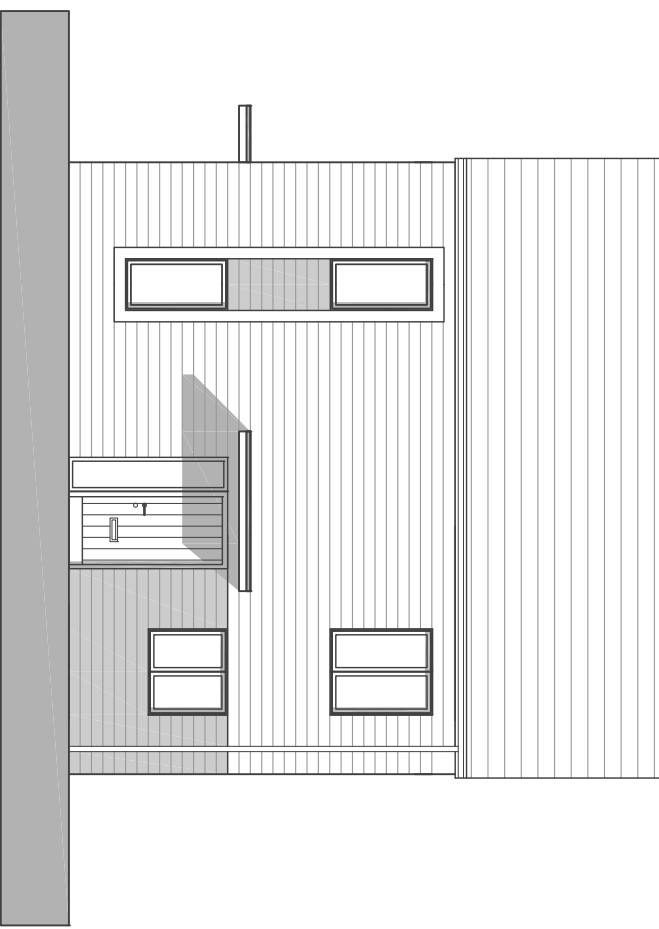

Side Elevation 2 @ 1:100

Notes

Jennings Design Associates take no responsibility for any assumptions obtained by scaling from the drawing. If no dimension is shown the architect must ascertain the dimension. Architectural drawings are for convenience only and no reliance may be placed on digital data. All data must be checked against hard copy. Dimensions must be checked against the drawing. The drawing is copyright of Jennings Design Associates.

Rev	Description	Date	By
A	General amendments requested by planner	23.08.13	MG

Jennings Design Associates

Architects

C	Concept		G		Tender	
D	Planning		J		Construction	
E	Building Regs		L		As Built	
F	Production		Sk		Sketch	

Architects Designers Project Managers

The Warehouse, Saxon Street, Denton,
Manchester M34 3DS
T: 0161 334 5011 F: 0161 320 0512 E: jda@jda-architects.com

Project: BOWSALL

Project: PENDLE GARAGE

Scale	By	Date	Checked By
VAR	A1	21/08/2013	MG

Rev	Description	Date	By
718	A	020	Block 1

Z:\718 - Pendle Garage, Clitheroe\Drawings\Live\plots\0718 A020_Block1.dwg

PLOTS 1 & 2 - 2B4P House Type