


Block 7

REAR ELEVATION

-10912

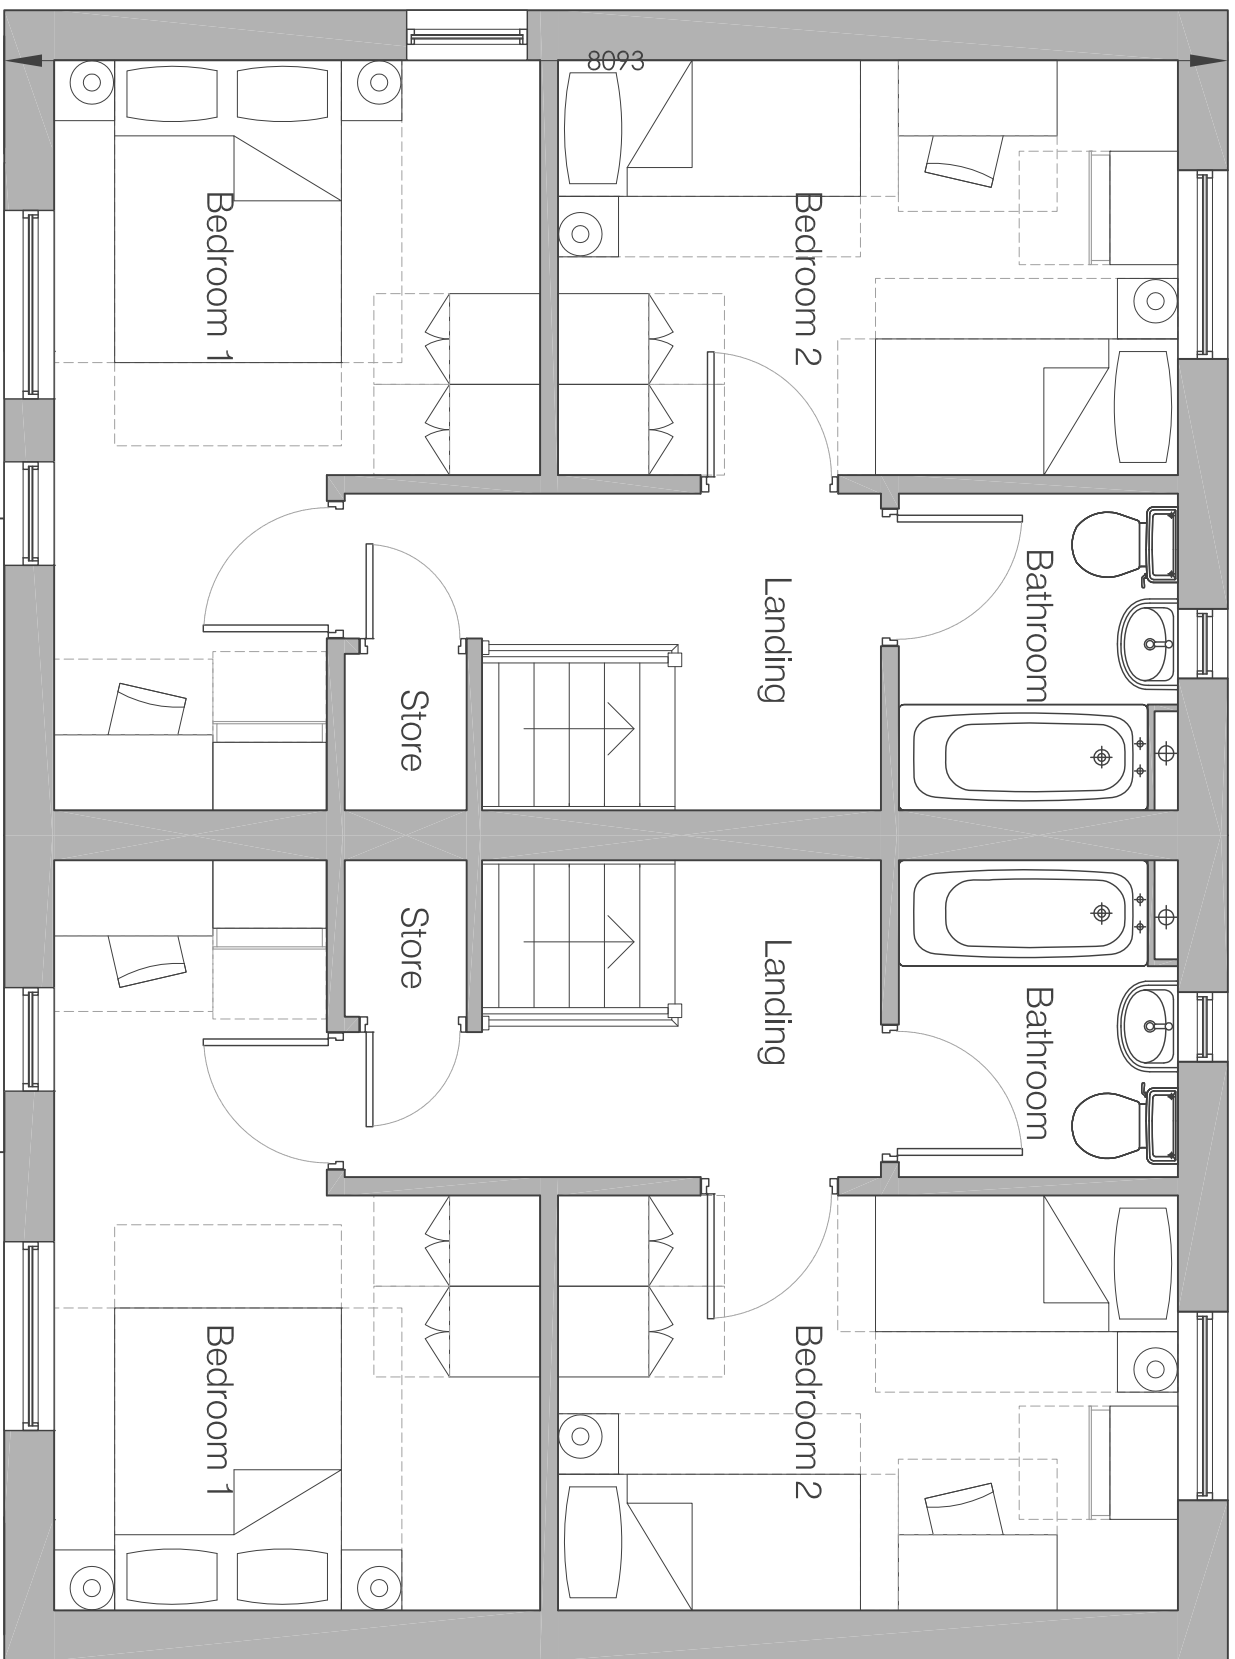


SIDE ELEVATION 2

First Floor @ 1:50

FRONT ELEVATION

REAR ELEVATION

-10912

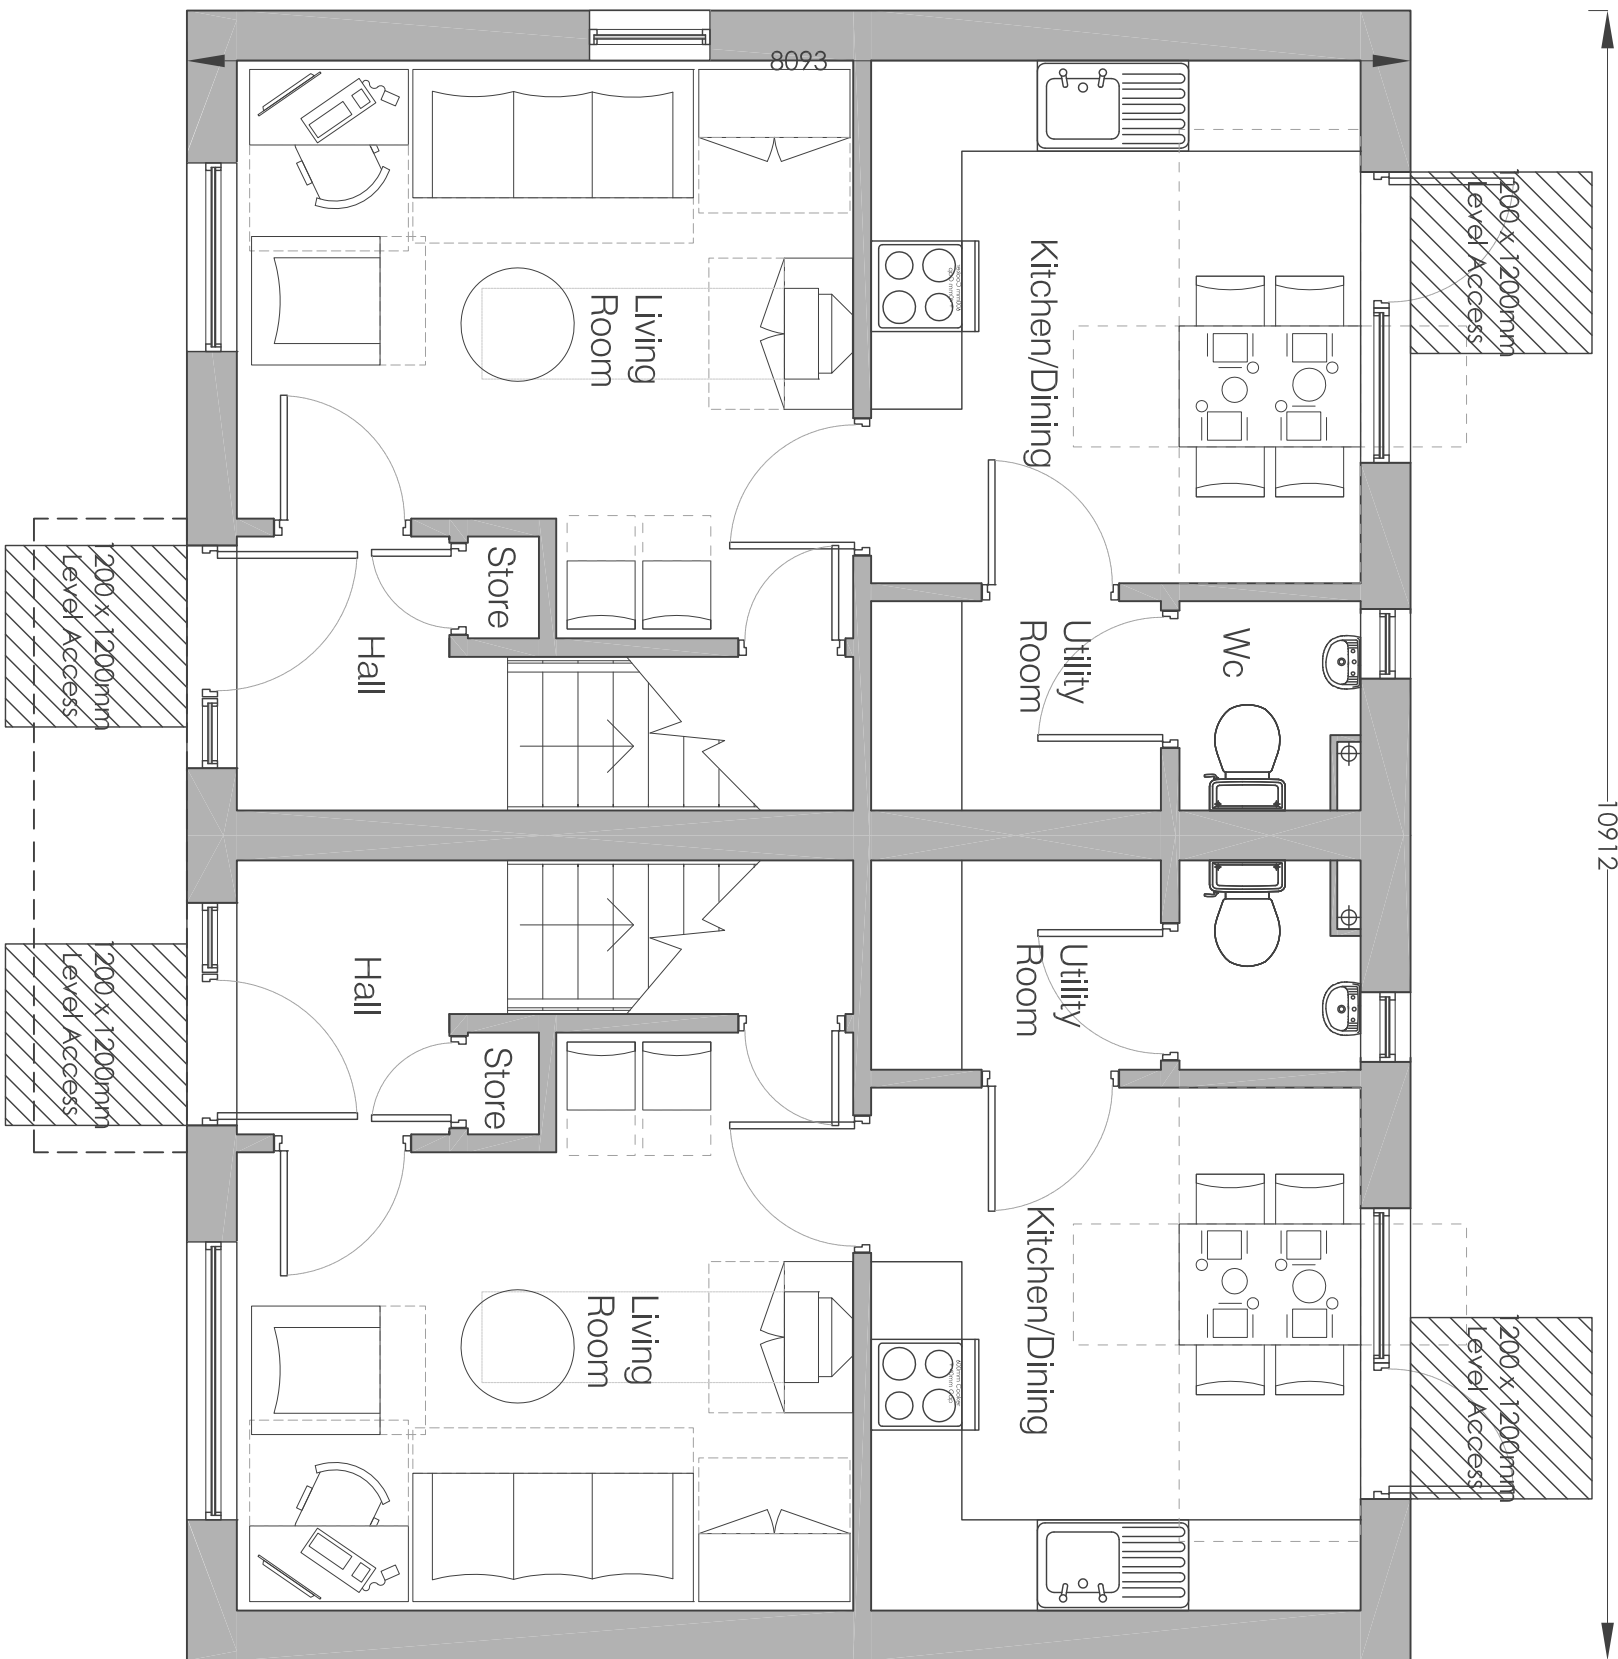


SIDE ELEVATION 2


SIDE ELEVATION 1

Ground Floor @ 1:50


FRONT ELEVATION

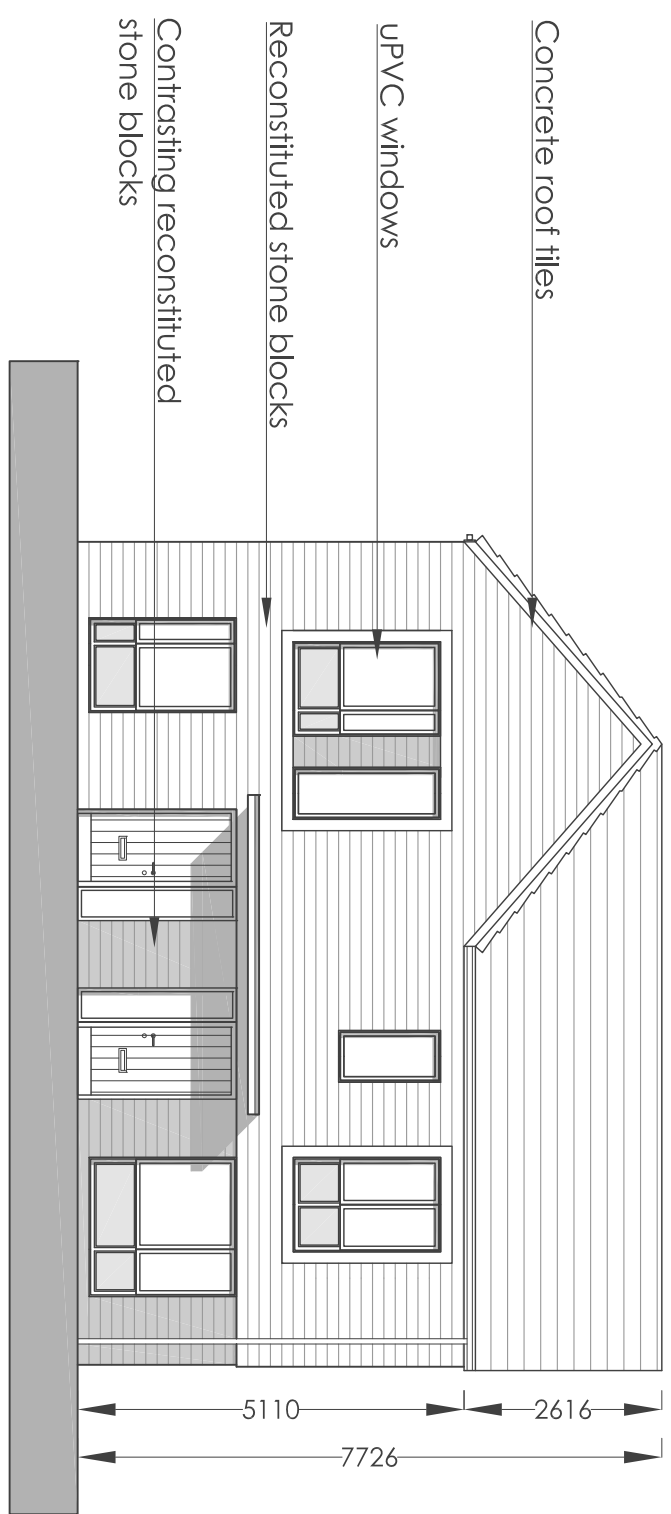


Front Elevation @ 1:100

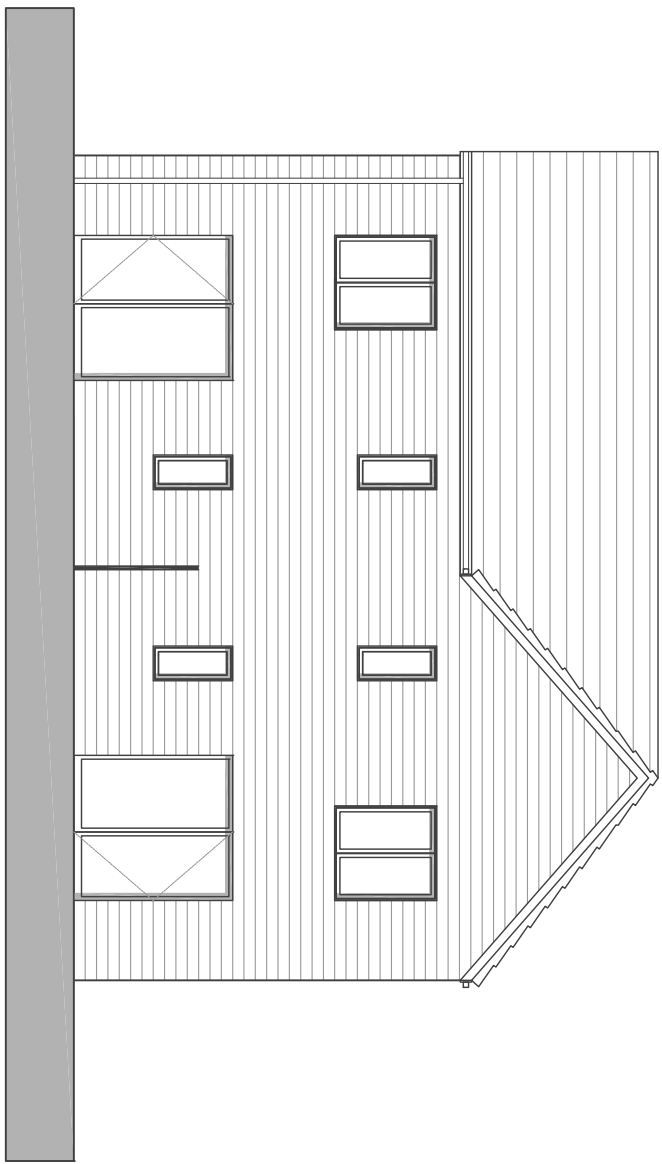

Rear Elevation @ 1:100

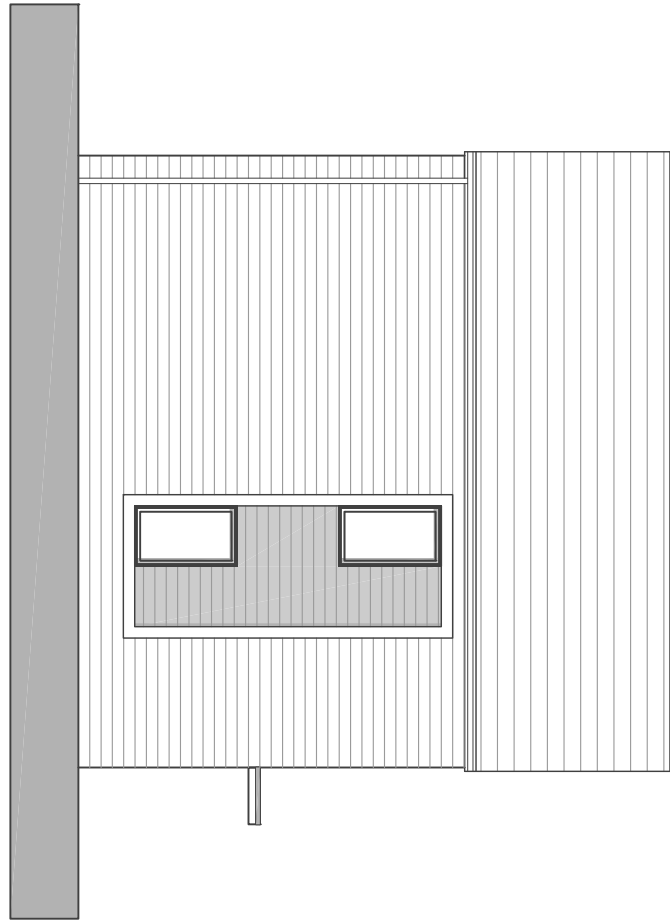

Side Elevation 1 @ 1:100

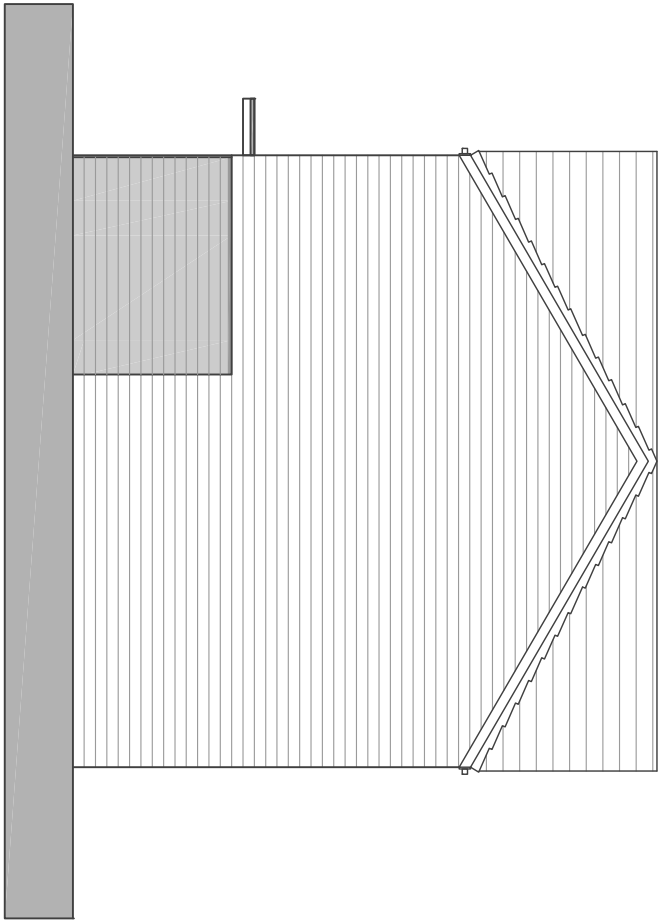

Side Elevation 2 @ 1:100

Notes

Jerrenings Design Associates take no responsibility for any dimensions obtained by scaling from the drawing. If no dimension is shown the recipient must ascertain the dimension specifically from the Architect or by site measurement. Supplying the drawing in digital form is solely for convenience and no reliance may be placed on digital data. All data must be checked against hard copy. Dimensions must be checked on site. Any discrepancies must be reported to the Architect immediately. The drawing is copyright of Jerrenings Design Associates.

A	Amendments to suit planners Comments	23.08.13	KOR
	Rev Description	Date	By

Jennings Design Associates

Architects

C	Concept		G	Tender	
D	Planning		J	Construction	
E	Building Regs		L	As Built	
F	Production		Sk	Sketch	

Architects Designers Project Managers

The Warehouse, Saxon Street, Denton,
Manchester M34 3DS

T: 0161 336 5011 F: 0161 320 0512 E: jda@jda-architects.com

BOWSALL

Project:

PENDLE GARAGE

VAR	A1	21/08/2013	MG	KOR
-----	----	------------	----	-----

/18	A	026	BLOCK /	A
-----	---	-----	---------	---

PLOTS 15 & 16 - 2B4P House Type

