


REAR ELEVATION

11,589

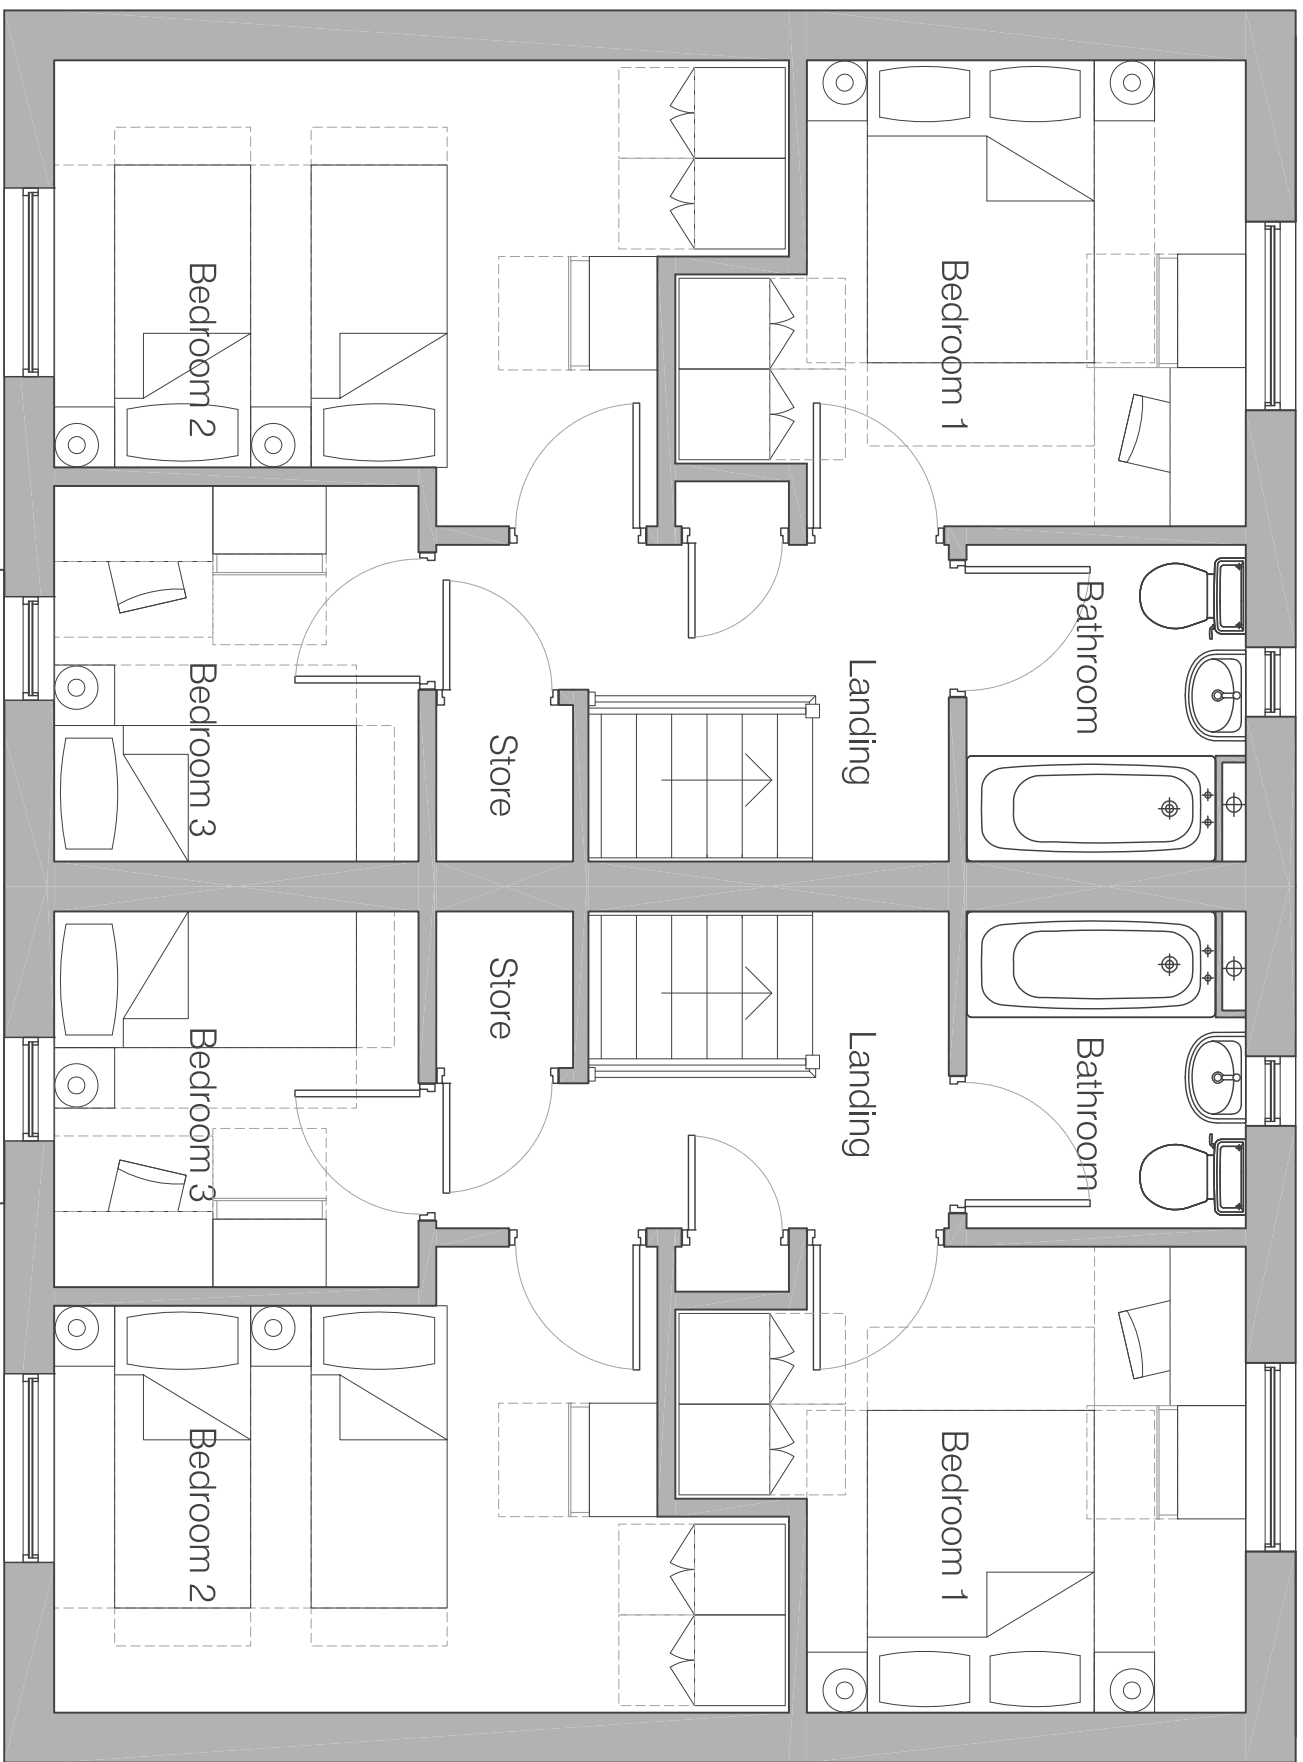


SIDE ELEVATION 2

Front Elevation @ 1:100




First Floor @ 1:50

FRONT ELEVATION

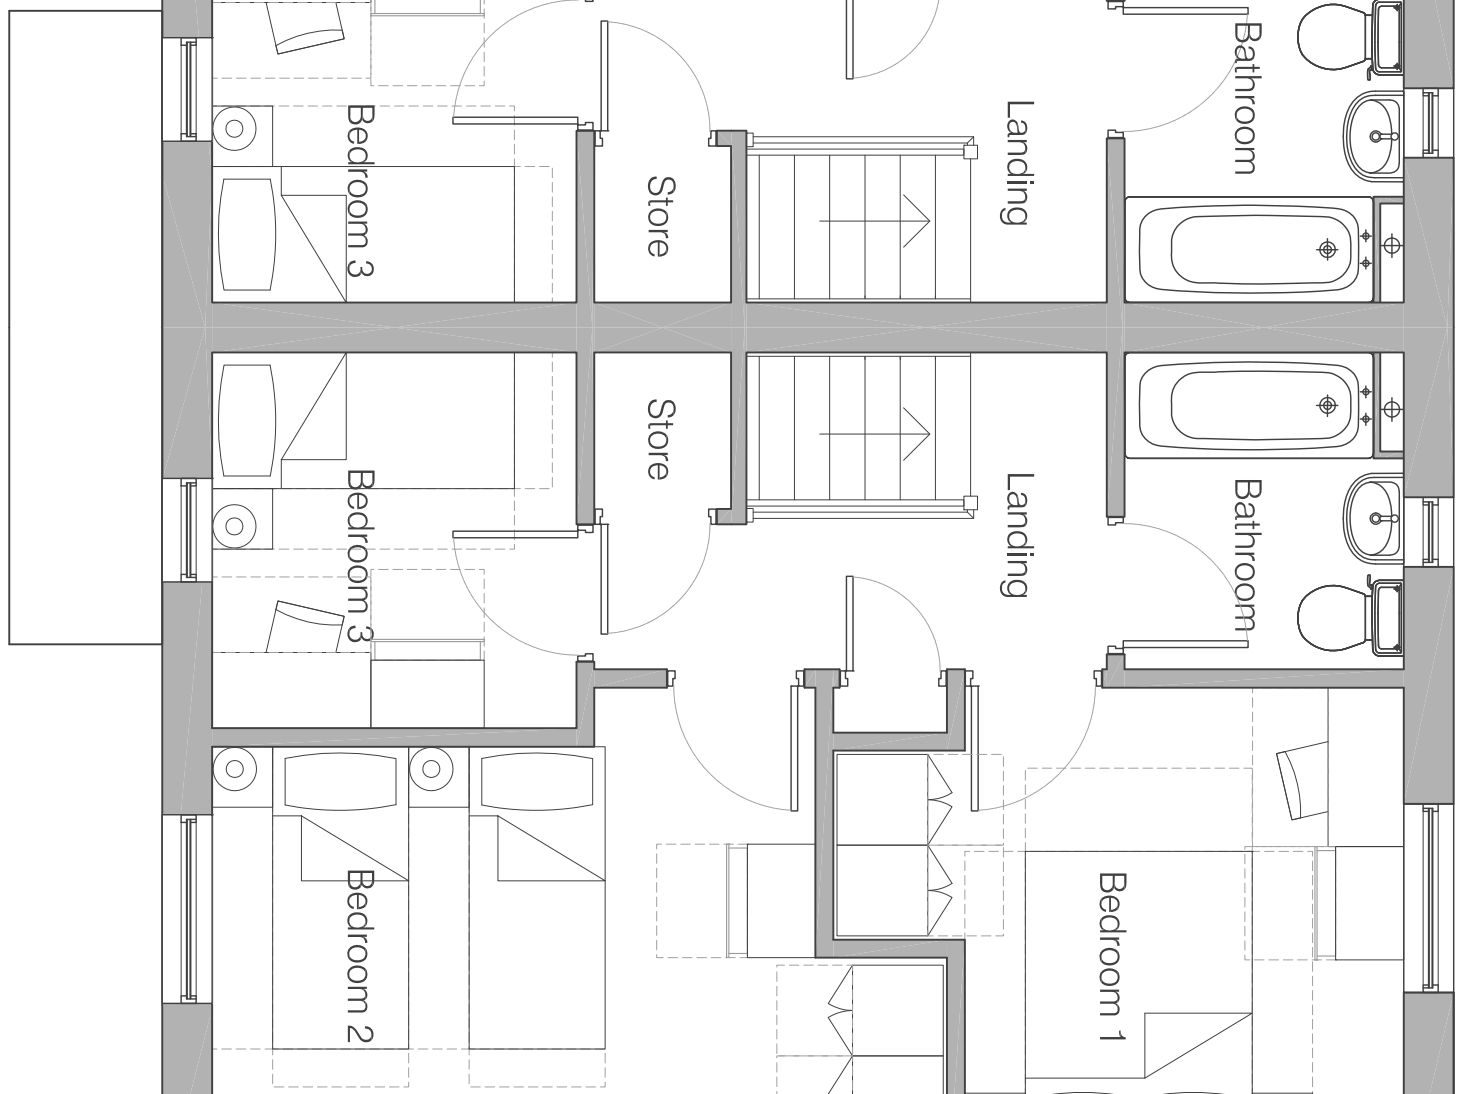


REAR ELEVATION

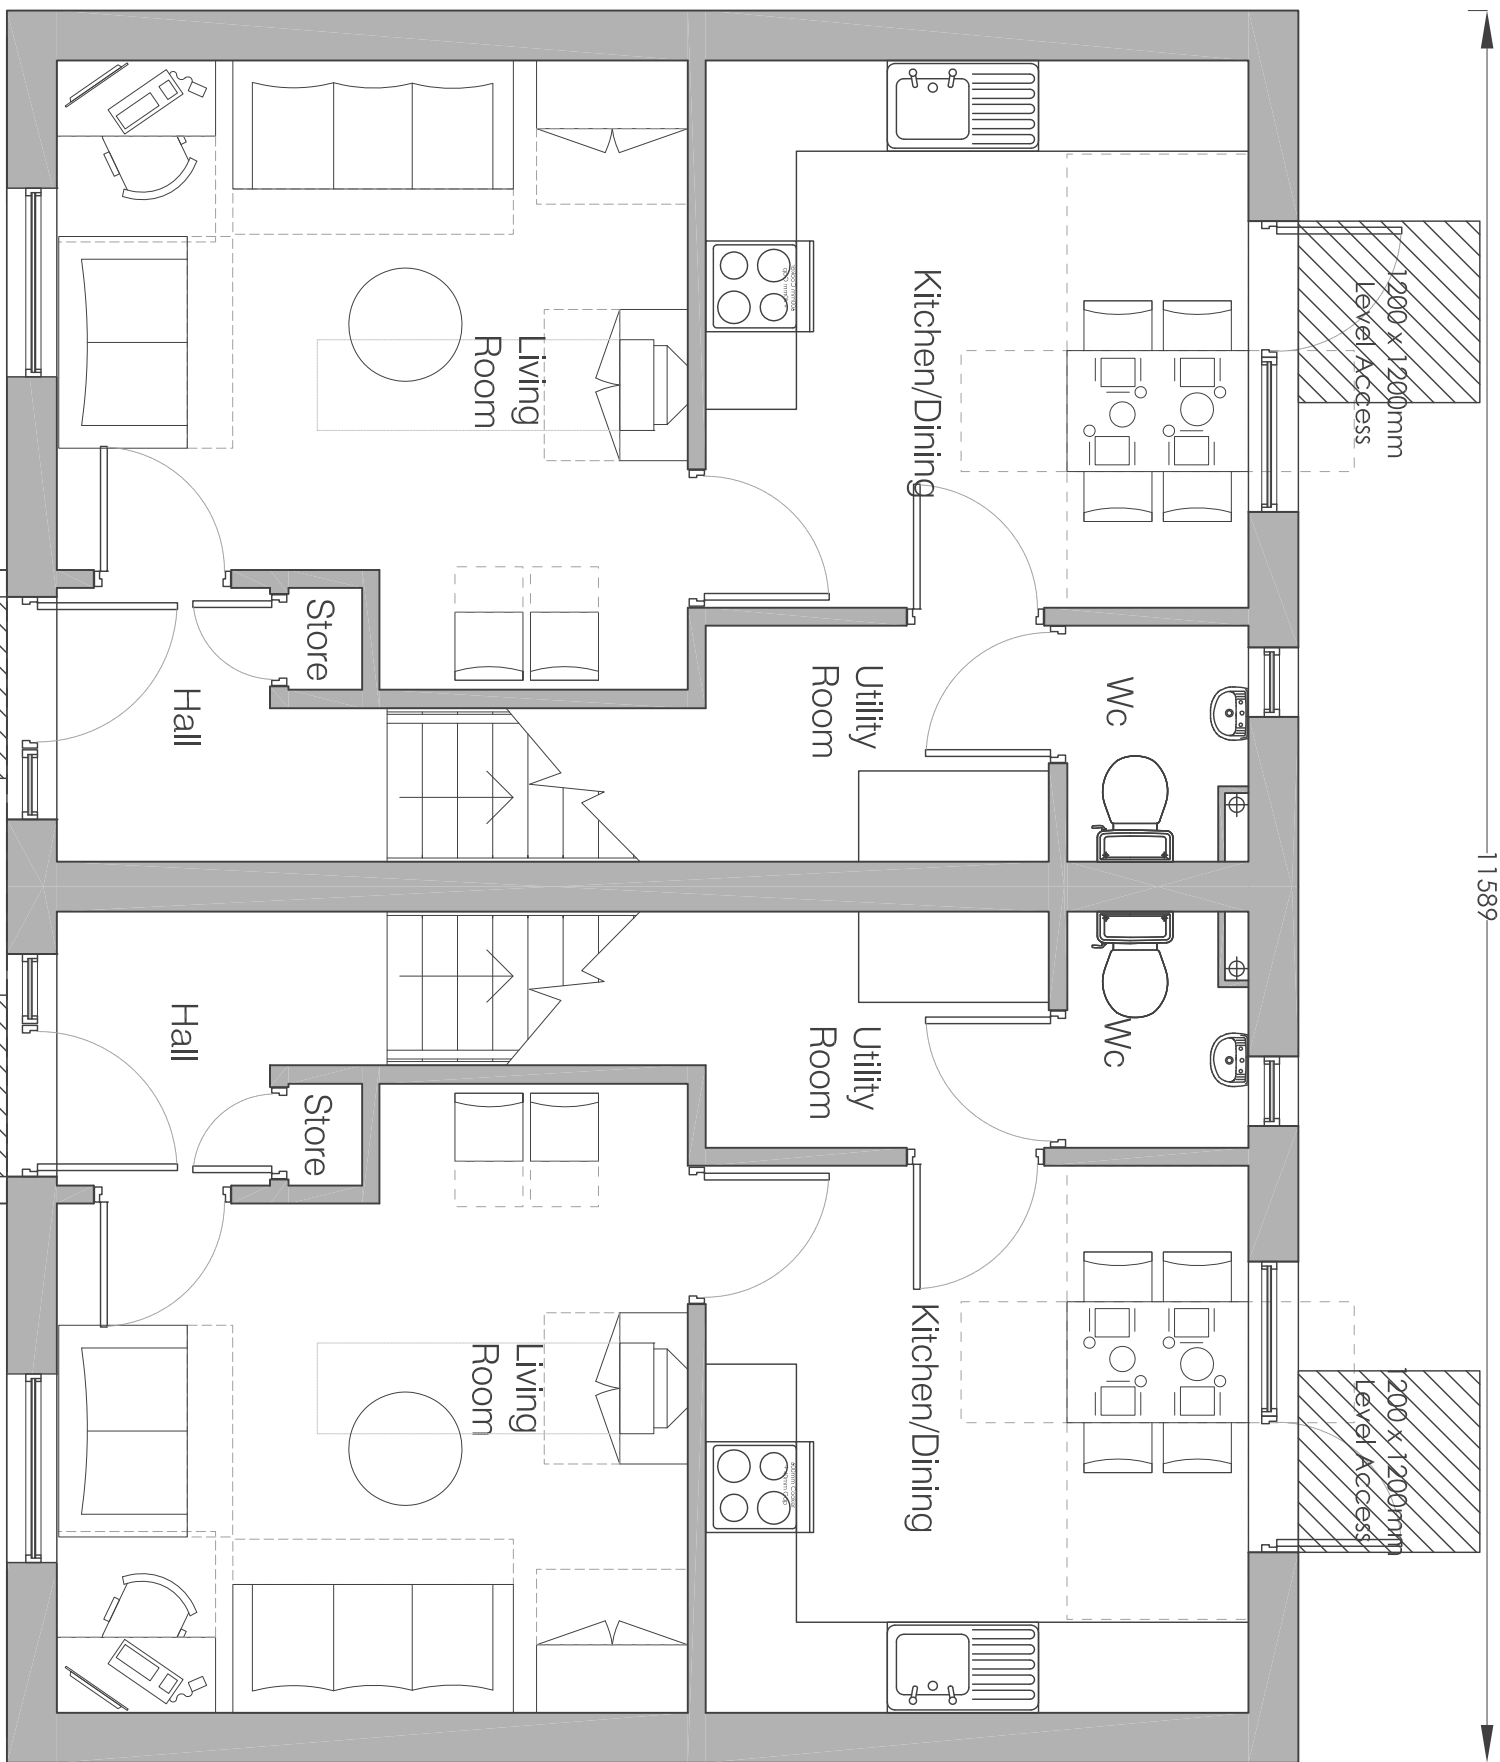


SIDE ELEVATION 2

Rear Elevation @ 1:100

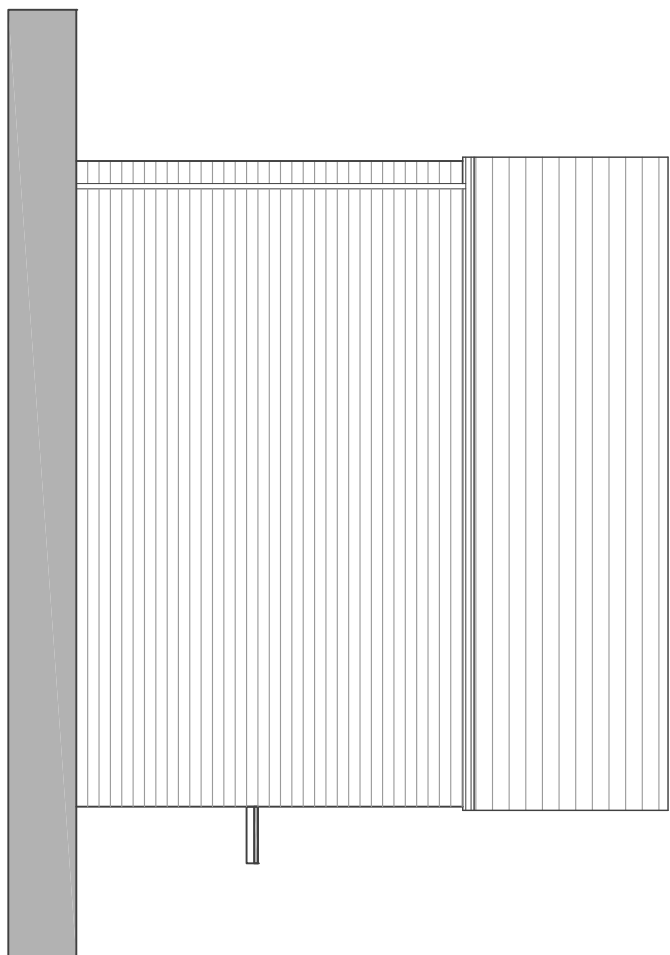


Side Elevation 1 @ 1:100

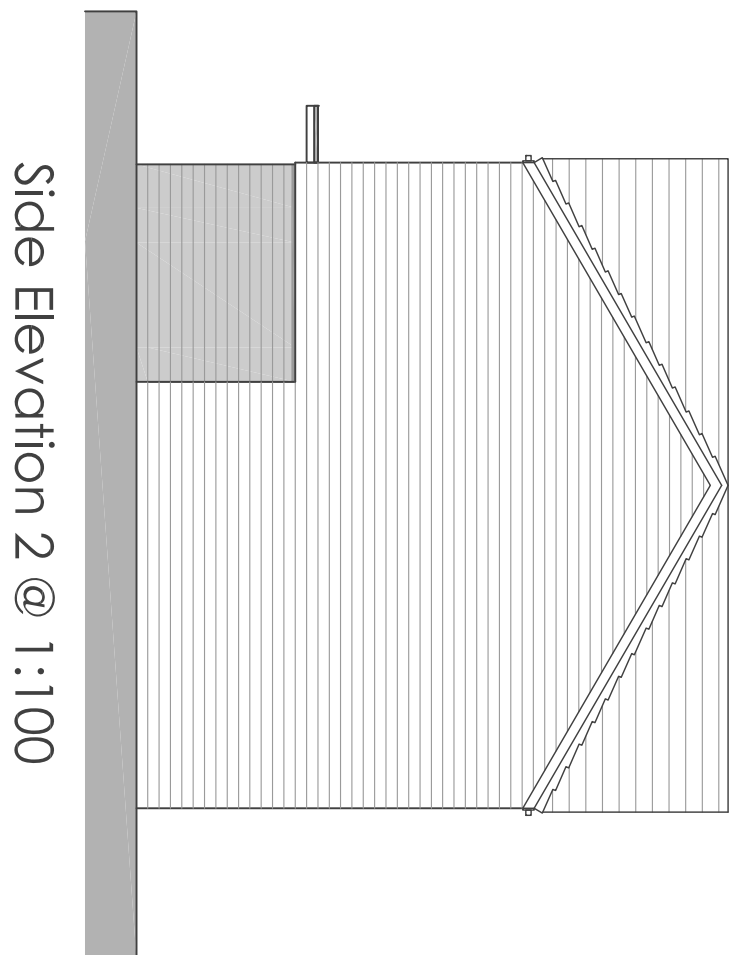

Side Elevation 2 @ 1:100

Notes

Jennings Design Associates take no responsibility for any dimensions obtained by scaling from this drawing. If no dimension is shown the architect must ascertain the dimension. Architectural notes are intended for convenience and no reliance may be placed on digital data. All data must be checked against hard copy. Dimensions must be checked against the architect's drawing. The drawing is copyright of Jennings Design Associates.

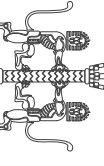

Jennings Design Associates

Architects

Concept	G	Tender
D Planning	J Construction	
E Building Regs	L As Built	
F Production	SK Sketch	

Architects Designers Project Managers

The Warehouse, Saxon Street, Denton,
Manchester M34 3DS
T: 0161 334 5011 F: 0161 320 0512 E: jda@jda-architects.com

BOWSALL

PENDE GARAGE

Scale	By	Date	By	Date
VAR	AI	21/08/2013	MG	KOR

Rev	Description	Date	By
A	Amendment to all plan and comments	23.08.13	MG

Rev	Description	Date	By
A	Amendment to all plan and comments	23.08.13	MG

