


Jennings Design Associates take no responsibility for any dimensions obtained by scaling from the drawing. If no dimension is shown the recipient must ascertain the dimension specifically from the Architect or by site measurement. Supplying this drawing in digital form is solely for convenience and no reliance may be placed on digital data. All data must be checked against hard copy. Dimensions must be checked on site. Any discrepancies must be reported to the Architect immediately, this drawing is copyright of Jennings Design Associates.

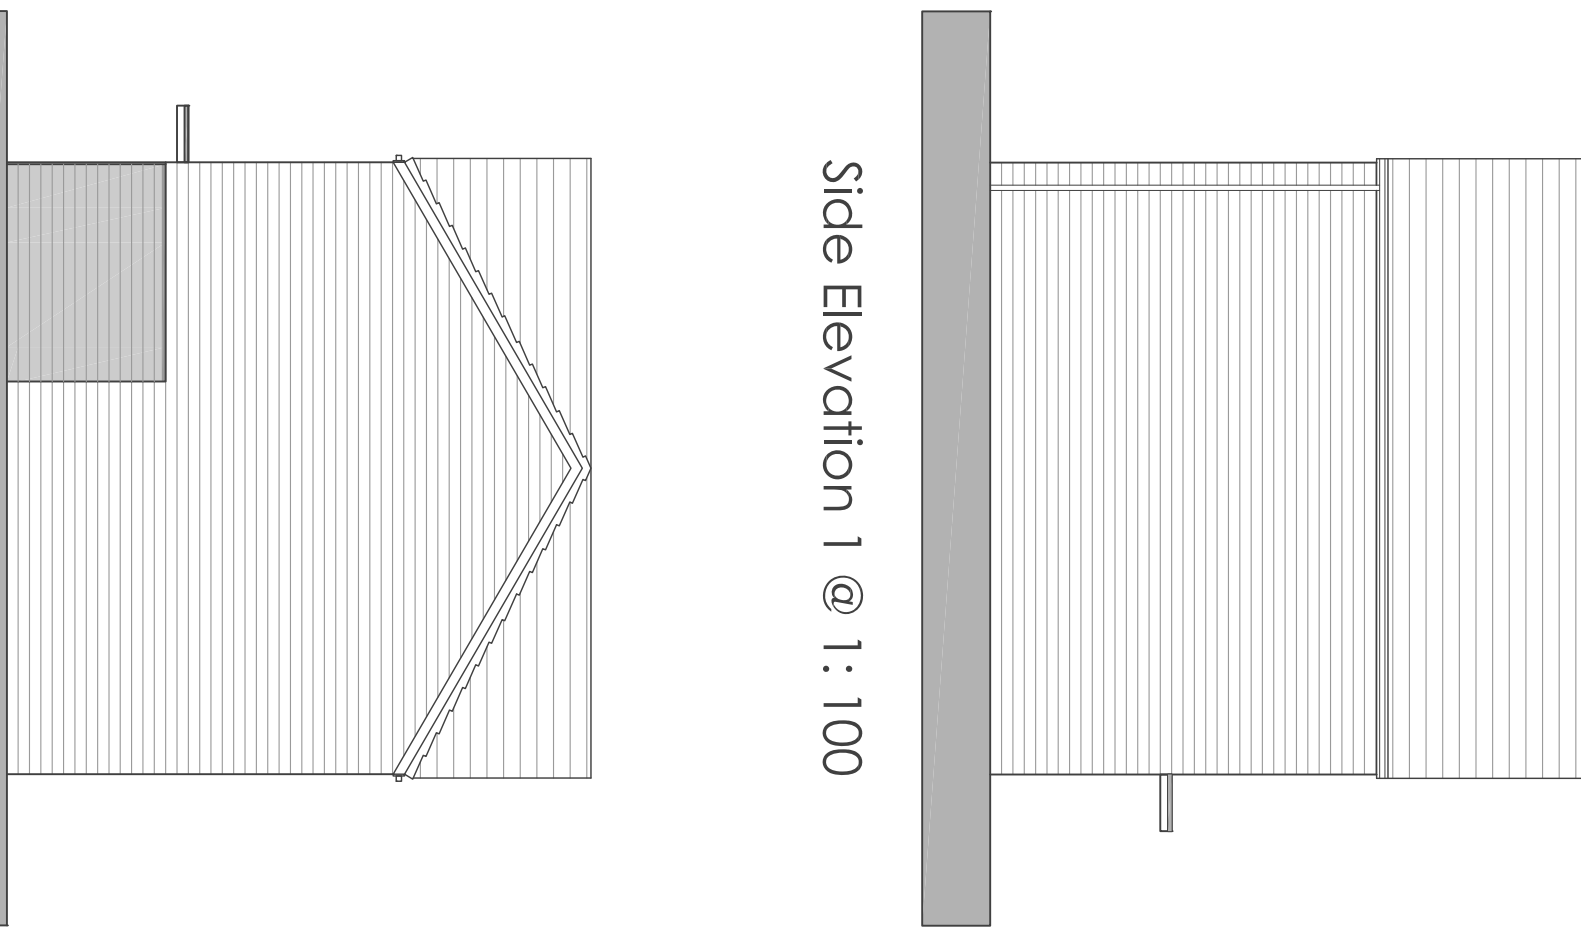

—10912—

-10912-



-10912-

FRONT ELEVATION

Side Elevation 2 @ 1:100

C	Concept		G	Tender	
D	Planning		J	Construction	
E	Building Regs		L	As Built	
F	Production		Sk	Sketch	

Architects

**The Warehouse, Saxon Street, Denton,
Manchester M34 3DS**
T: 0161 336 5011 F: 0161 320 0512 E: ida@ida-architects.com
Credit: