

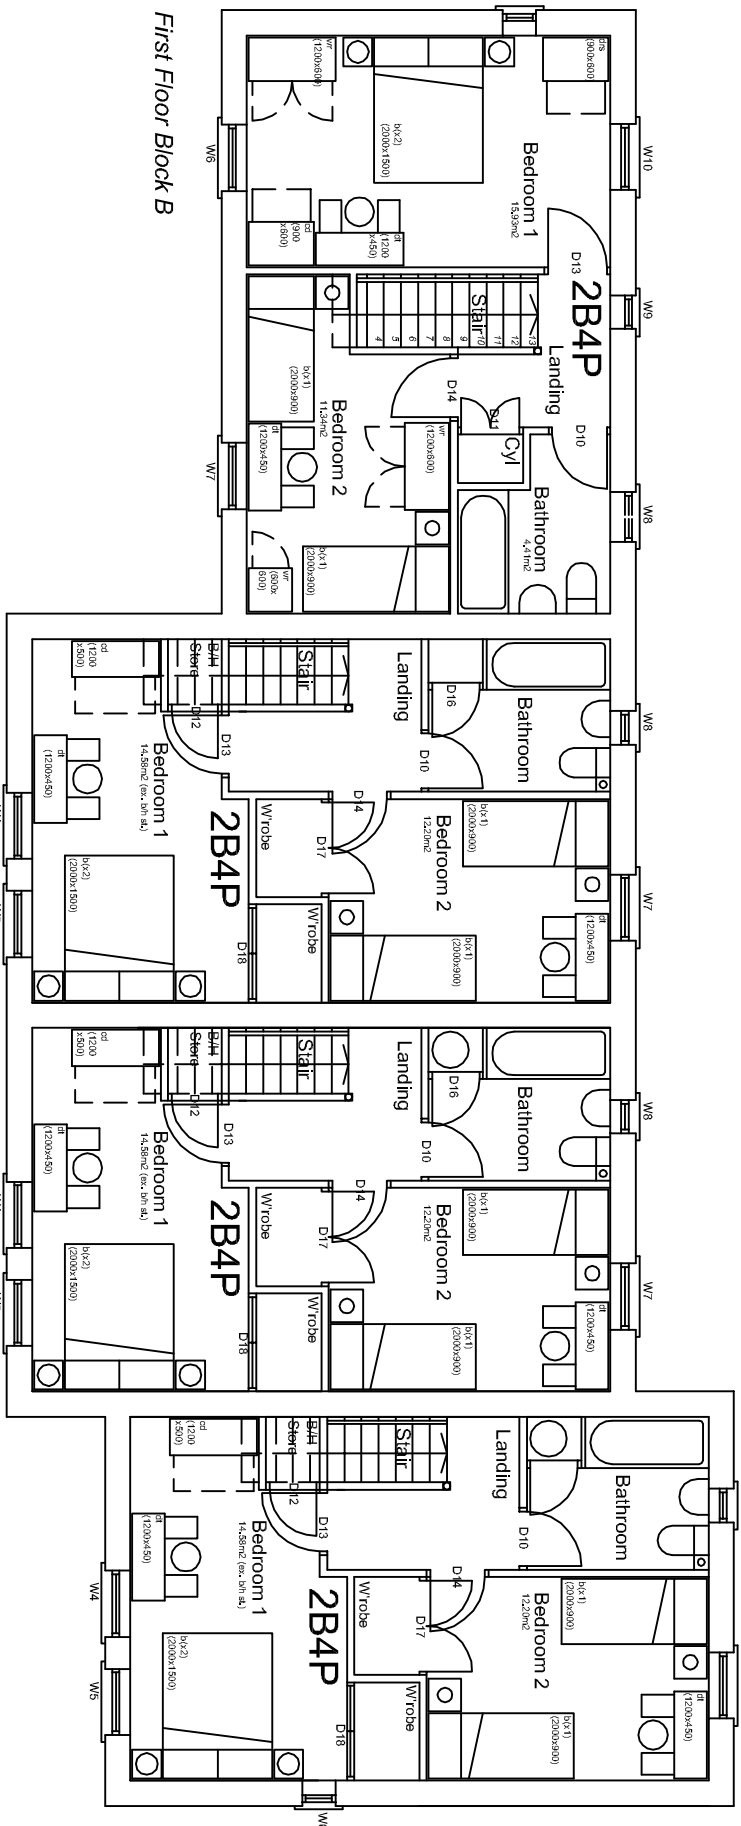
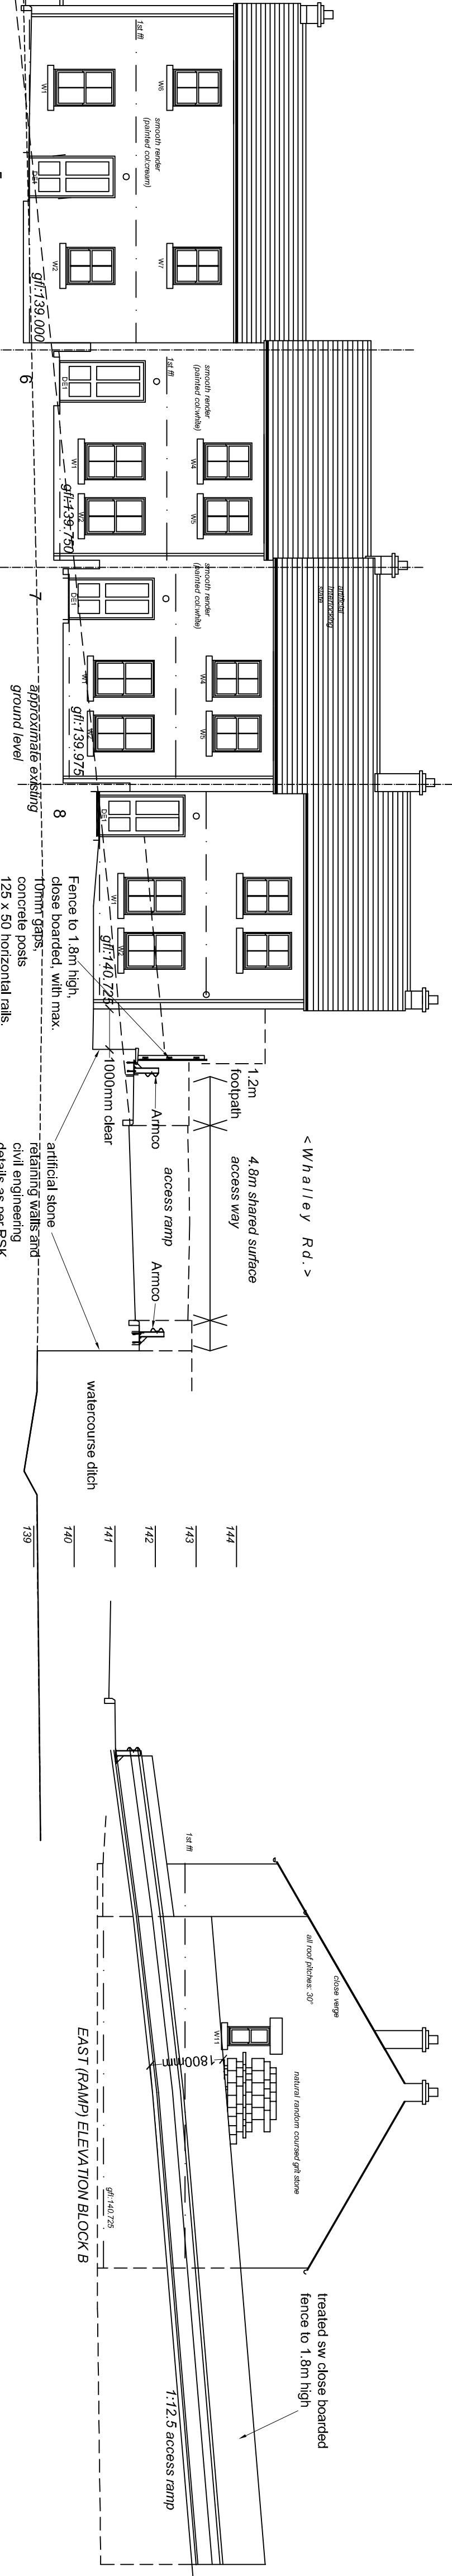


This drawing, the works and contents depicted are copyright and may not be reproduced without the prior written consent of LINKS Architecture Ltd. Do not scale this drawing. All heights, levels, areas and dimensions to be checked on site before any work is put to hand.


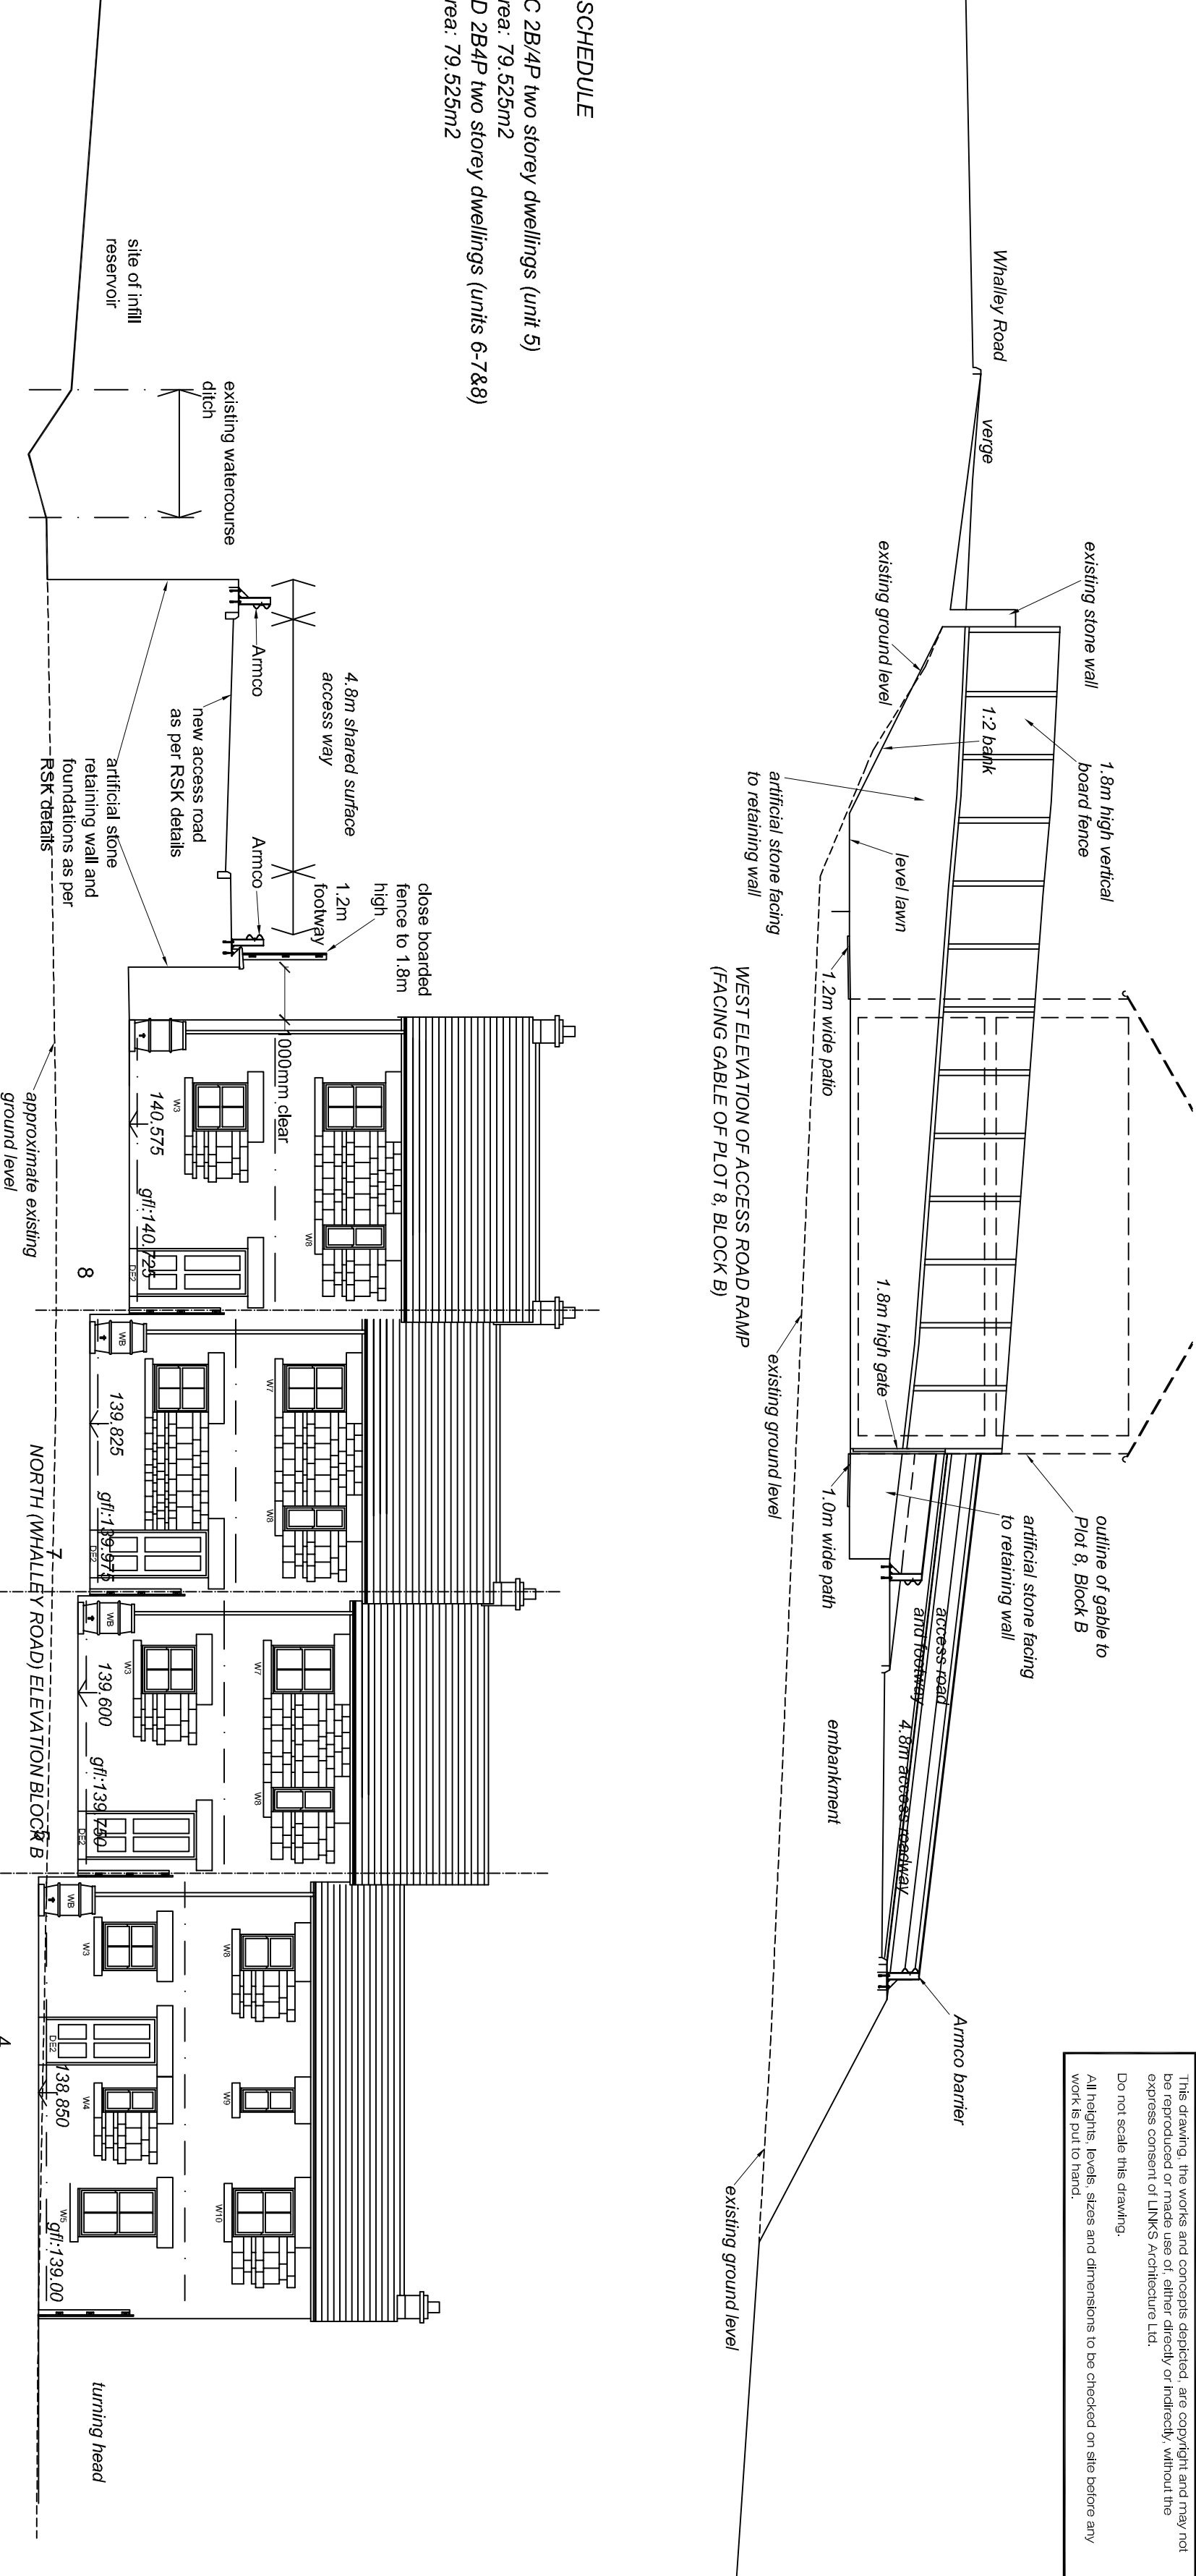


BLOCK B SCHEDULE

1No Type C 2B4P two storey dwellings (unit 5)
Net floor area: 79.525m²
3No Type D 2B4P two storey dwellings (units 6-7-8)
Net floor area: 79.525m²

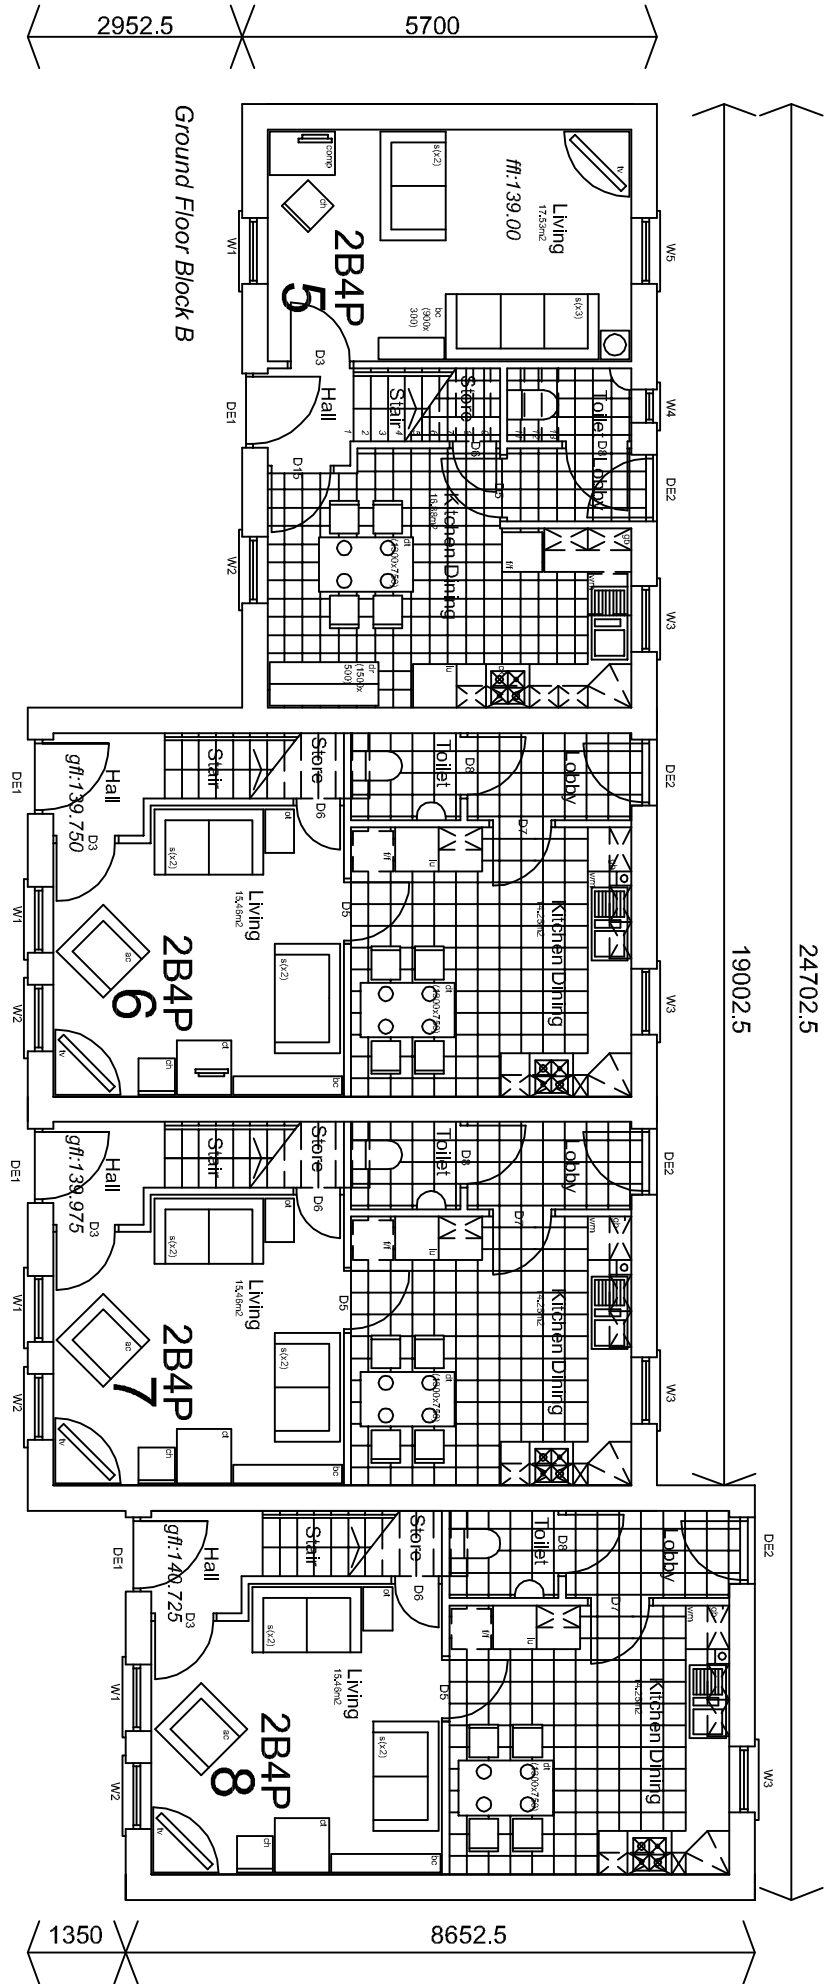

South (Sabden Brook) Elevation Block B

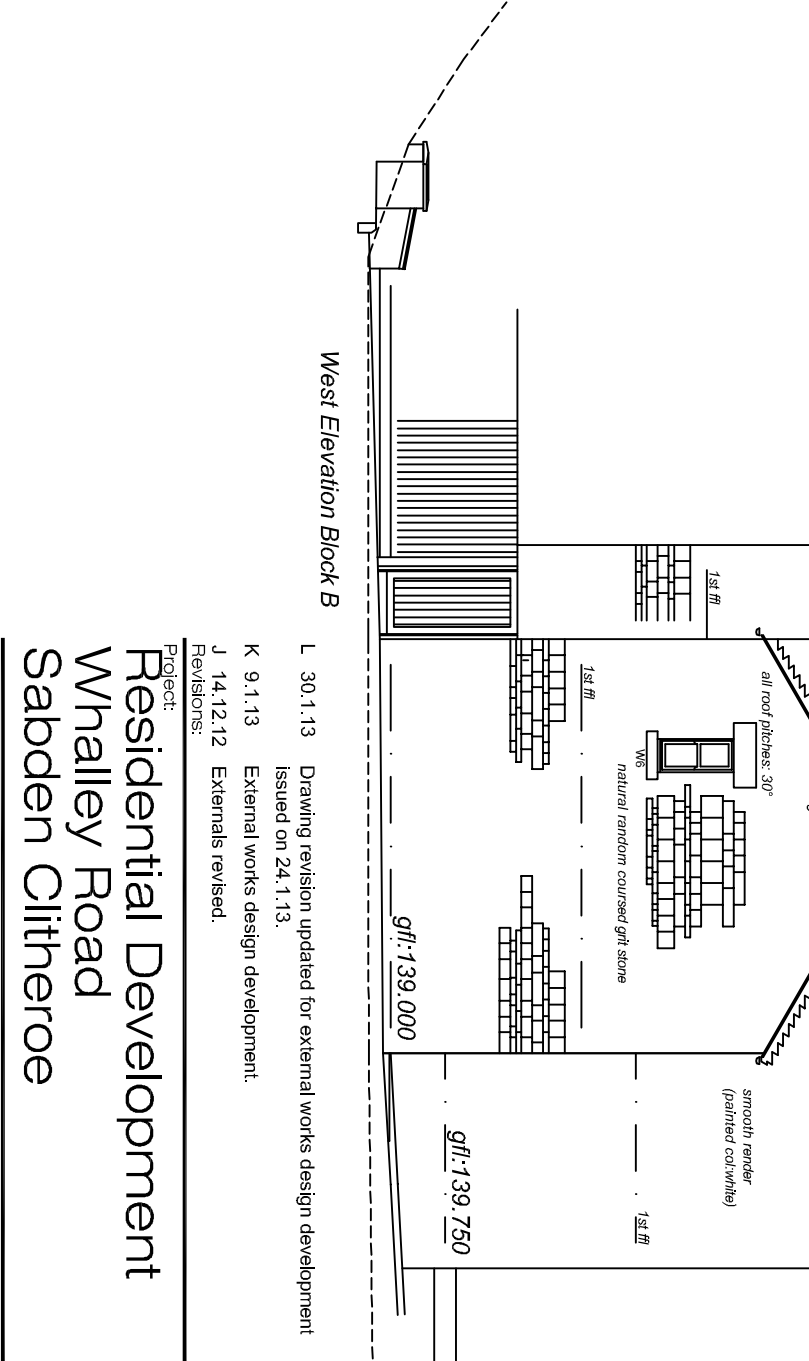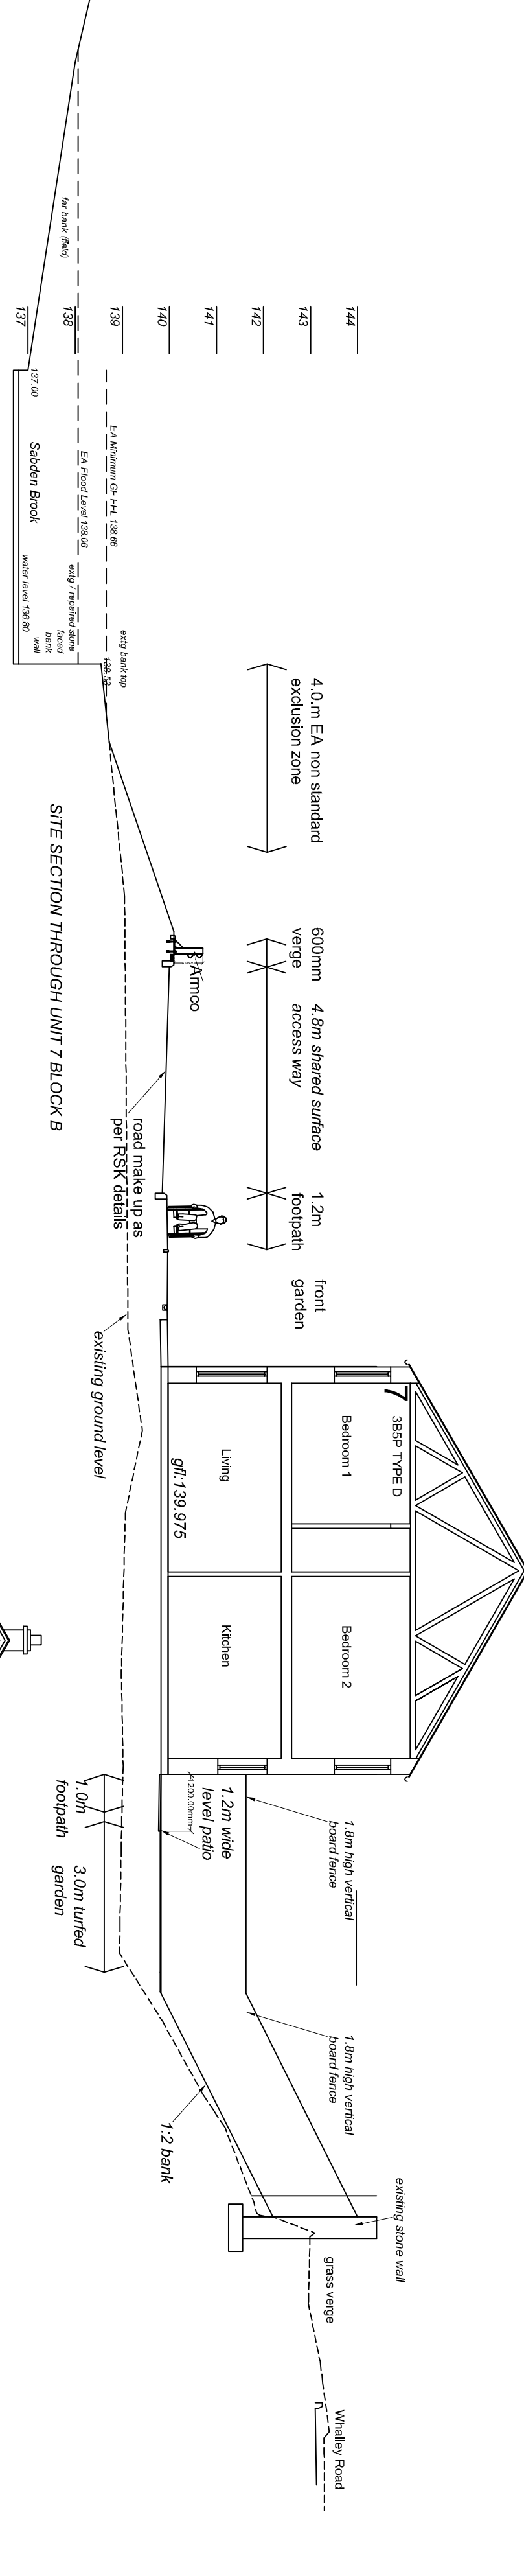

Residential Development
Whalley Road
Sabden Clitheroe

Drawing Name:
Block B
Plans Elevations & Sections As Proposed

Scale @ A1:
1:100 @/A1

Date:
May 2010

Drawing Number:
8056.04


Rev:
M

LINKS Architecture Ltd

35, Coltham, Lancashire, LA5 5LD

Alan Valey
T: 01751 507820
M: 07971 507823
E: alvaley@linksarch.co.uk

Stuart Charters
T: 01751 507820
M: 07971 507823
E: stuartcharters@linksarch.co.uk

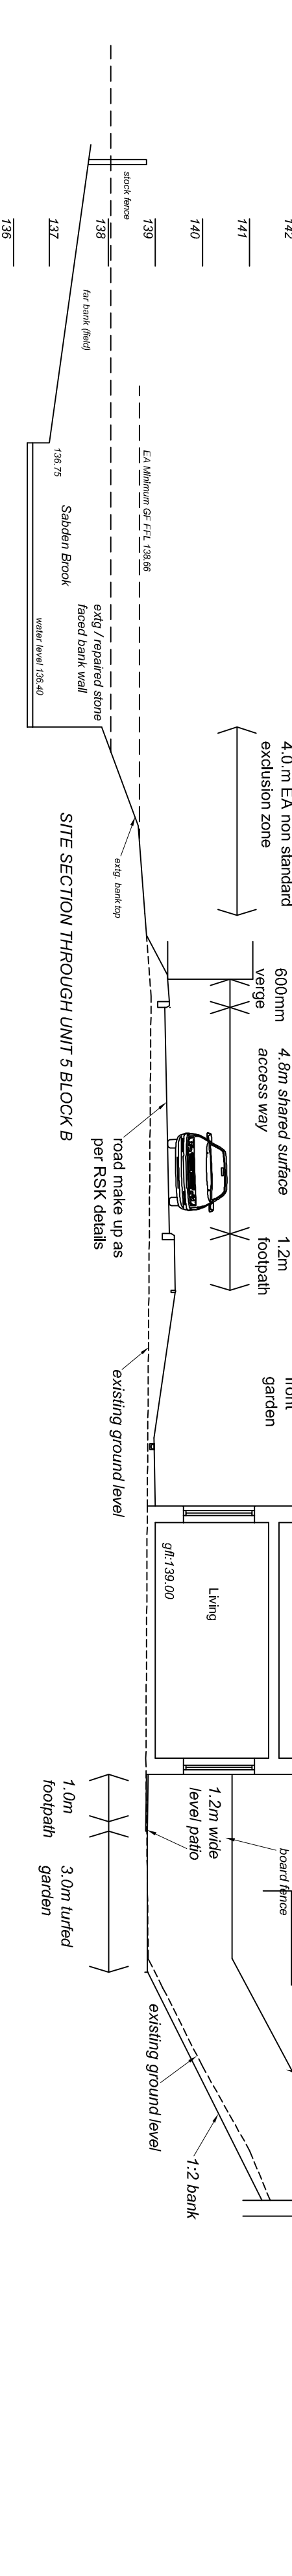

Revisions

G Sept 10 First floor windows added to gables for Secure B Design Entrance

H March 11 Hard and soft landscaping not added - refer to General Notes drawing and for context only.

M 9.4.13 Design development for variation of condition application and omission of new access steps to Whalley Road.

0 1 2 3 4 5 6 7 8 9 10

1:100 scale in M at A1