



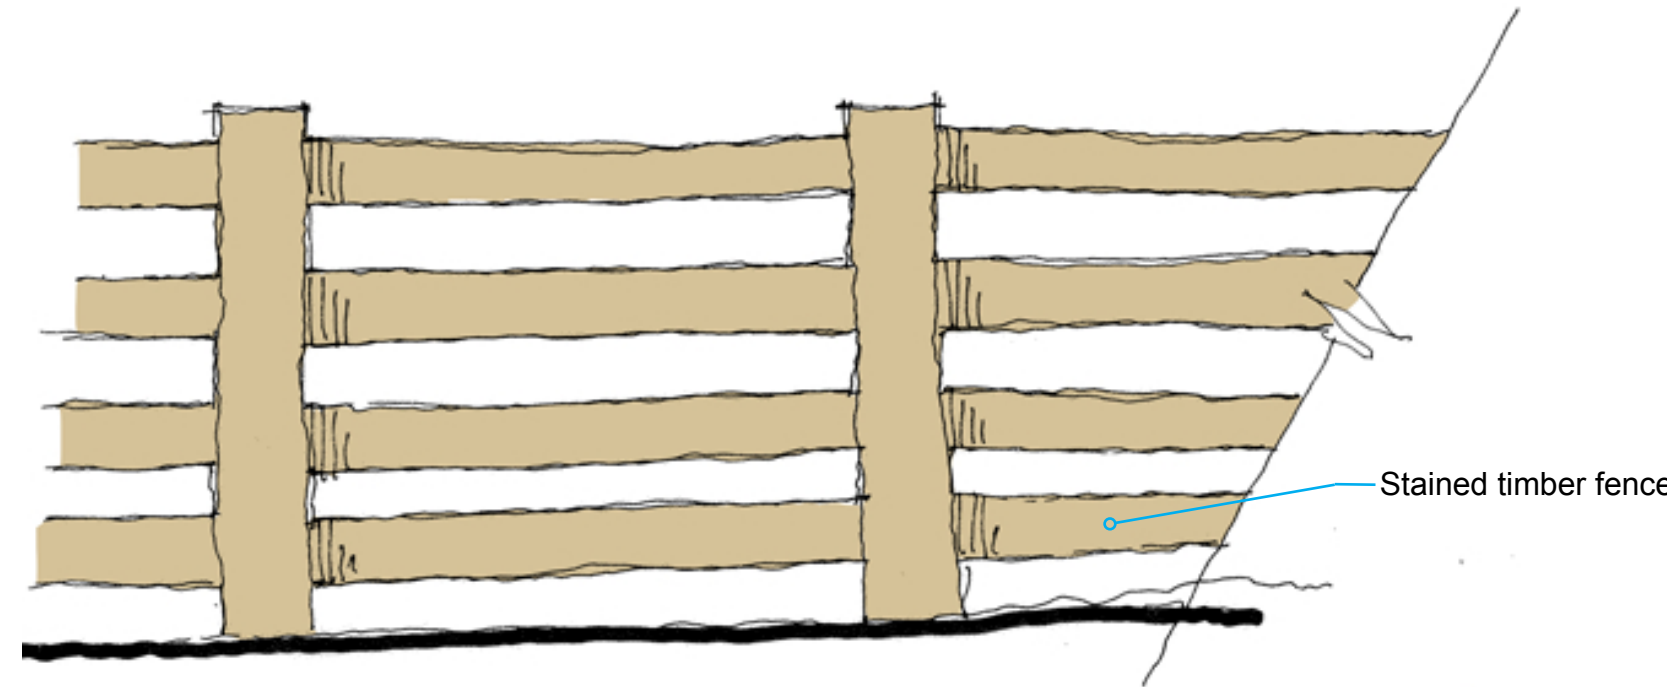


TIMBER FENCE DETAIL

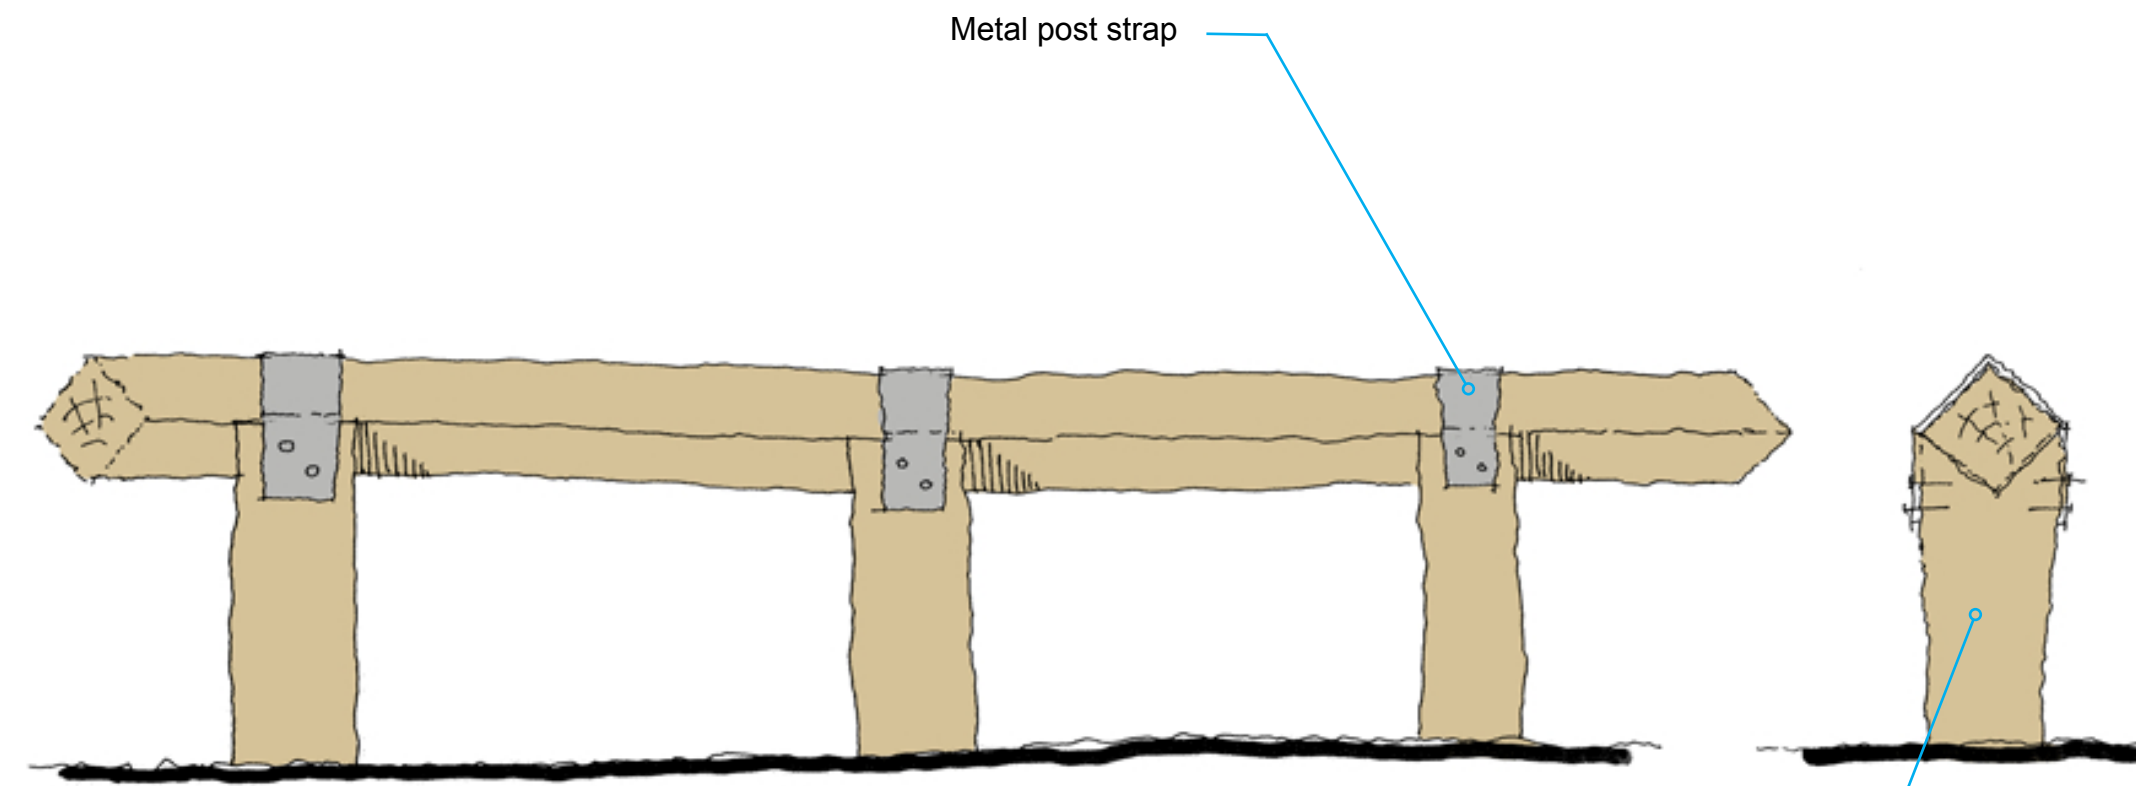


KNEE RAIL FENCE DETAIL


Stained knee rail fence

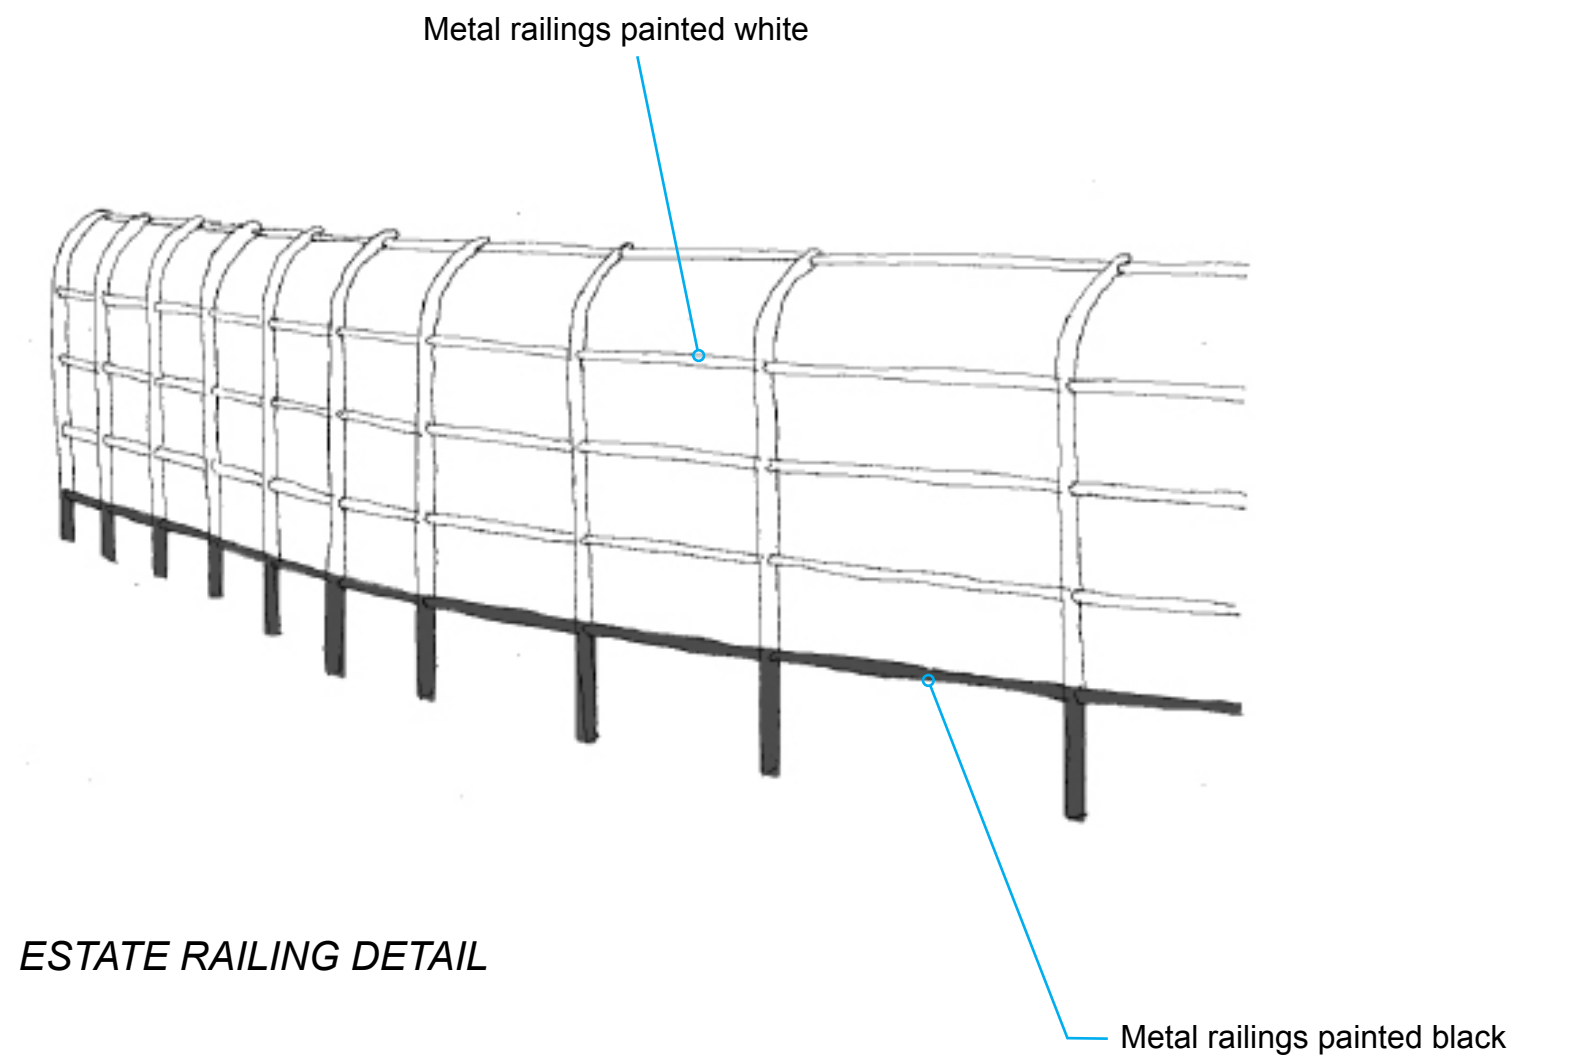



ESTATE RAILING DETAIL

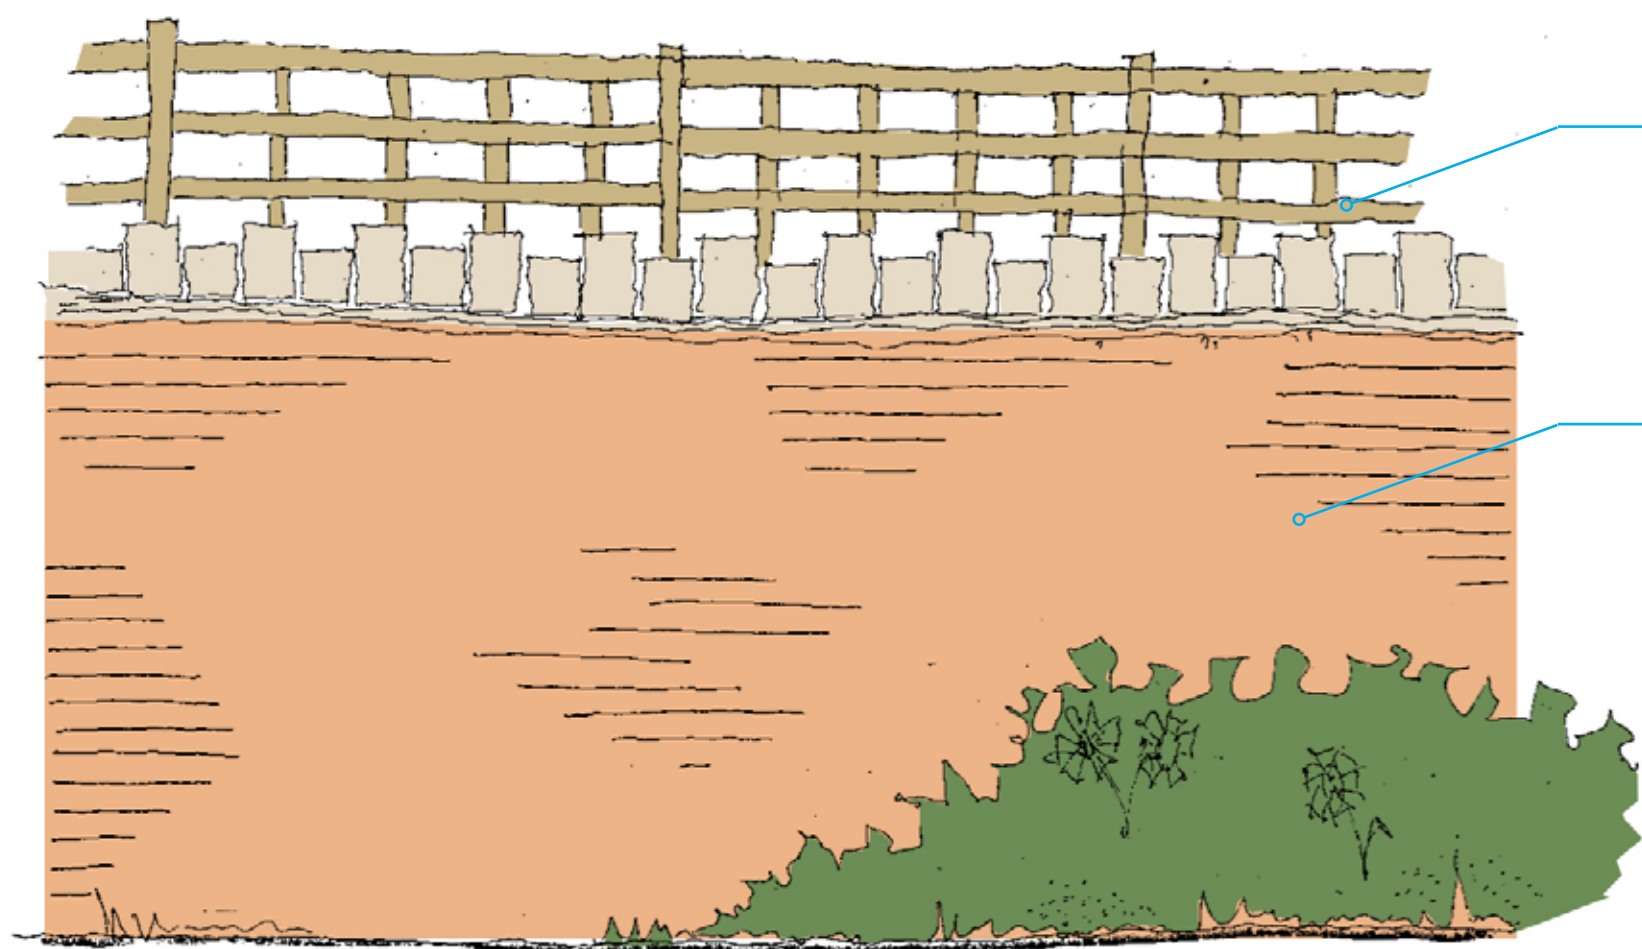



1500mm high reconstituted stone wall

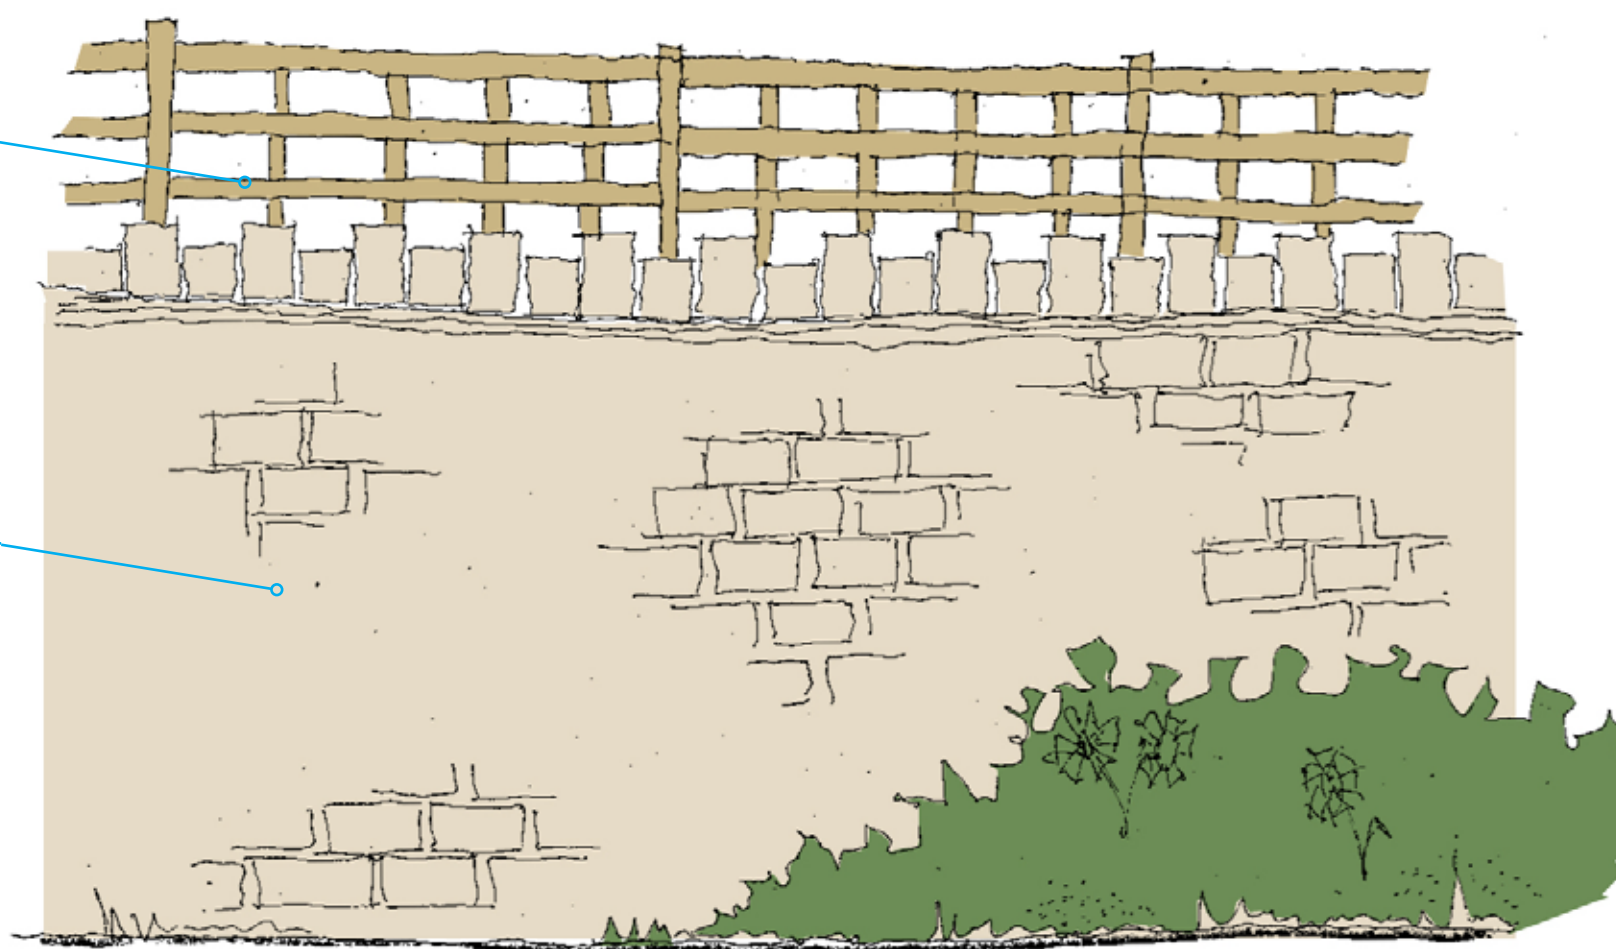

1100mm high reconstituted stone wall

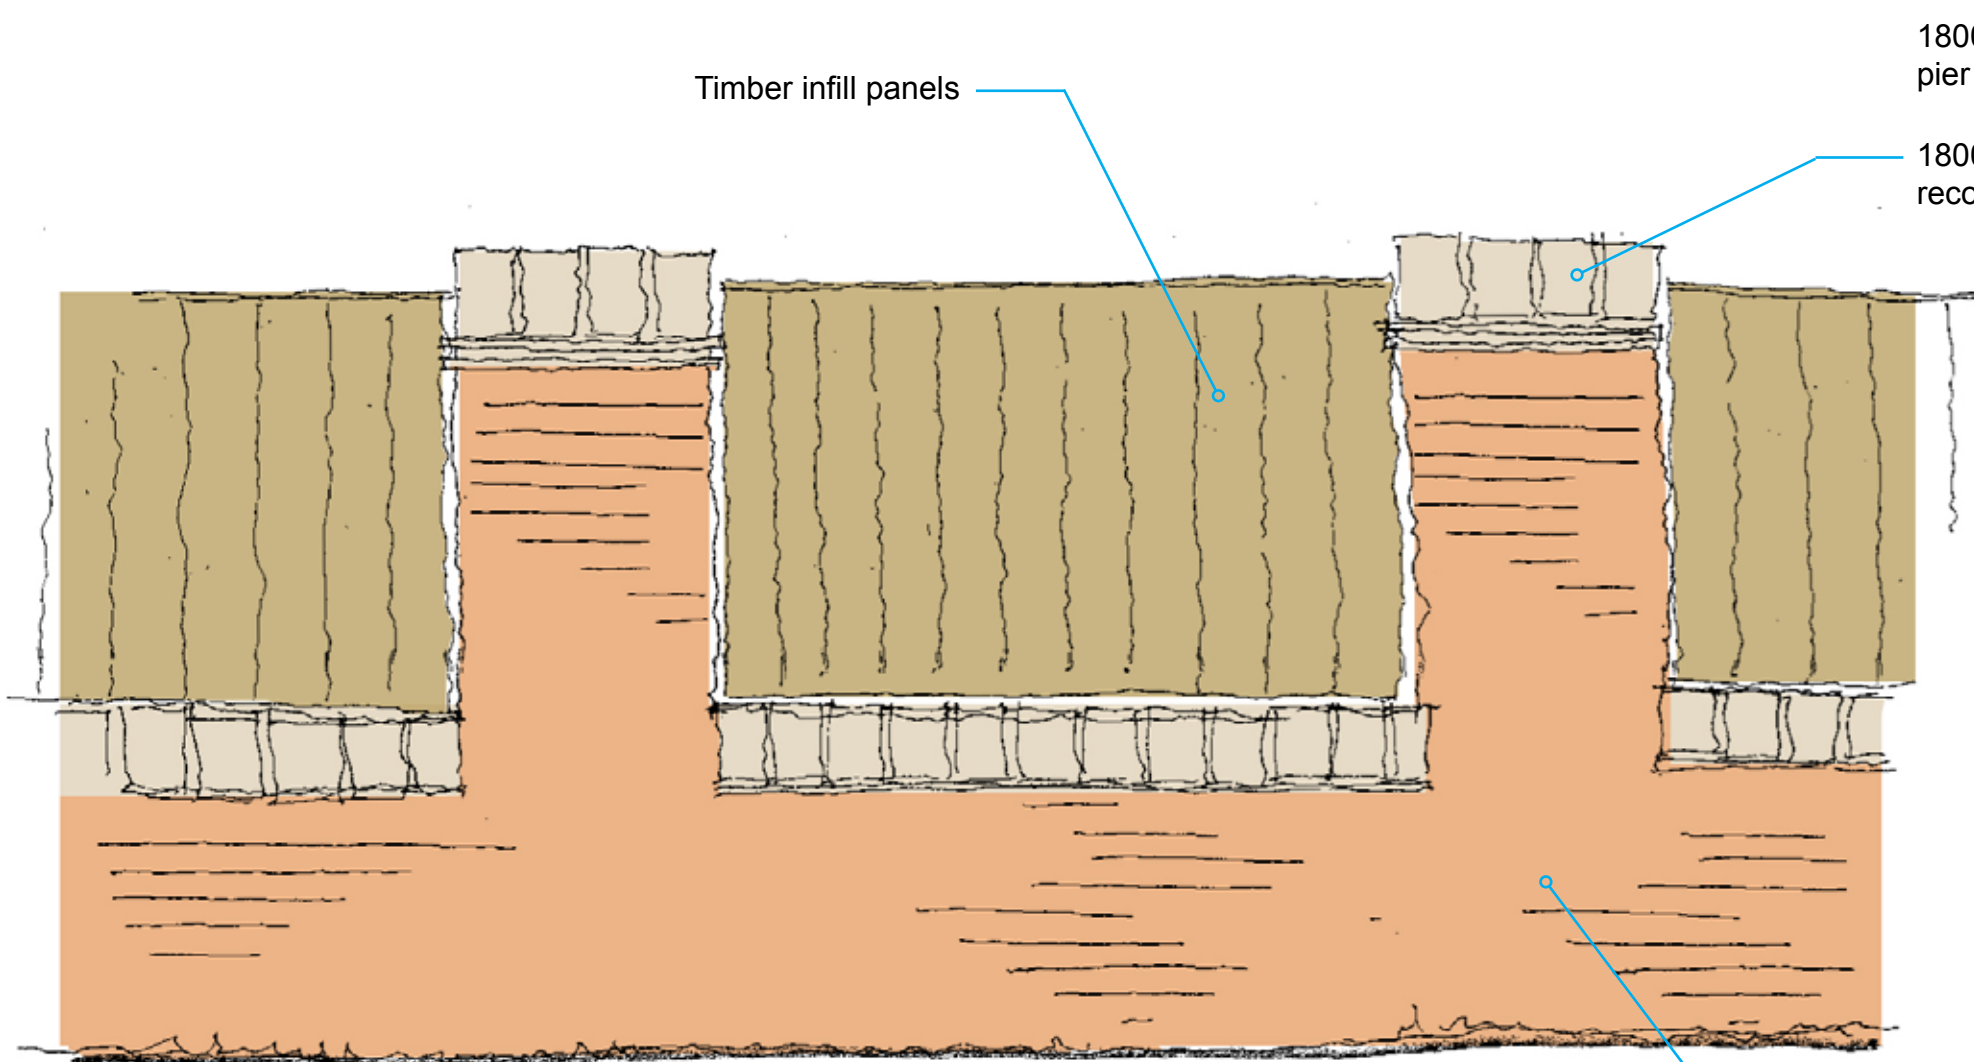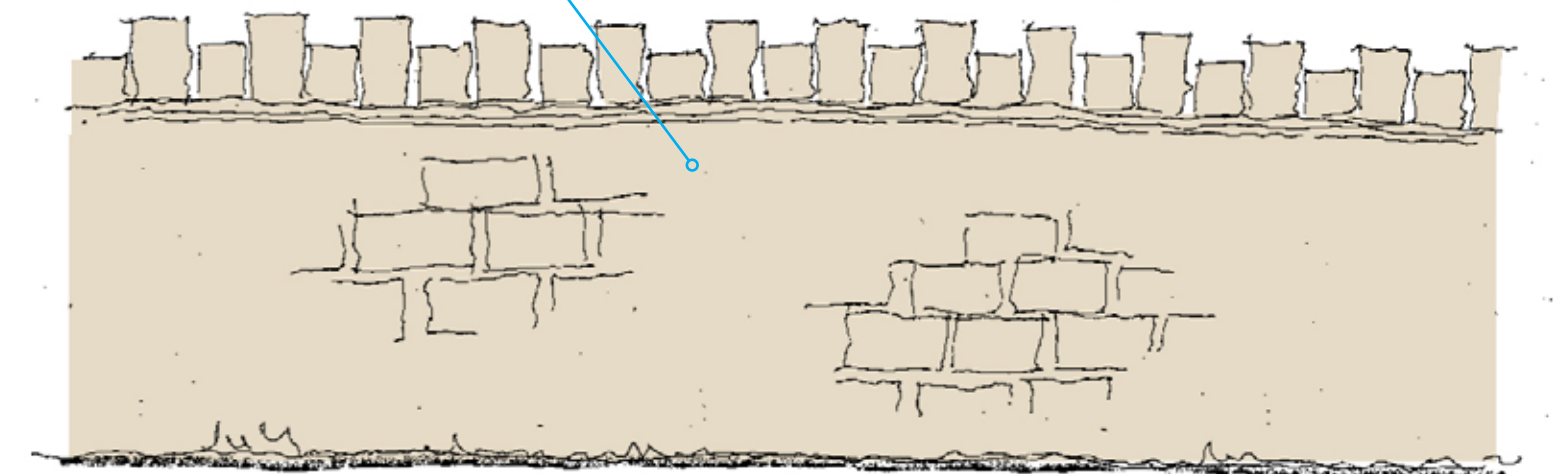

REAR BOUNDARY TREATMENTS

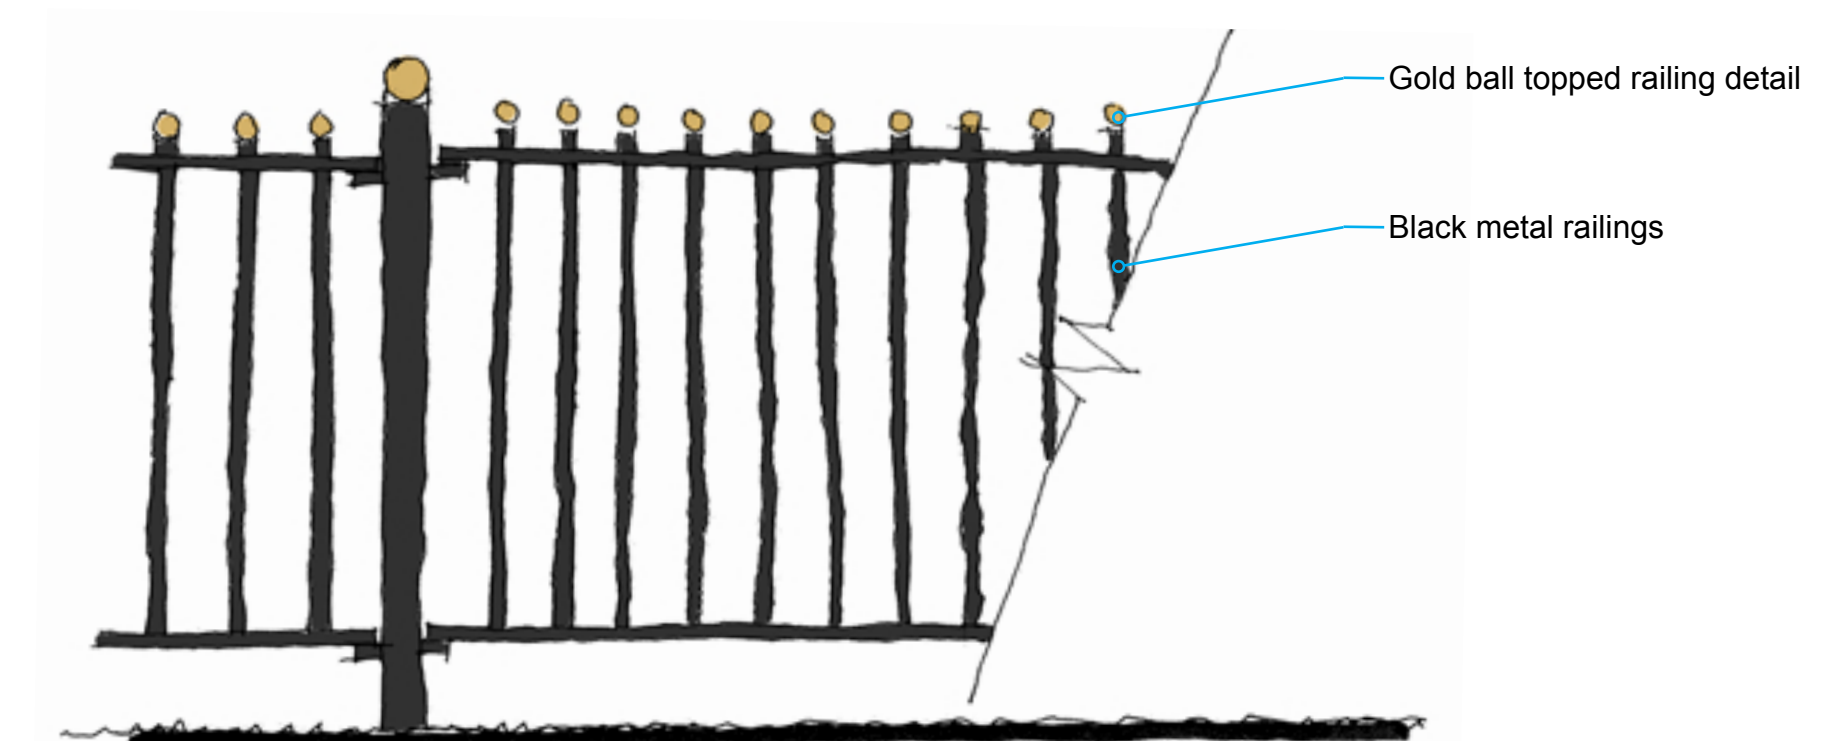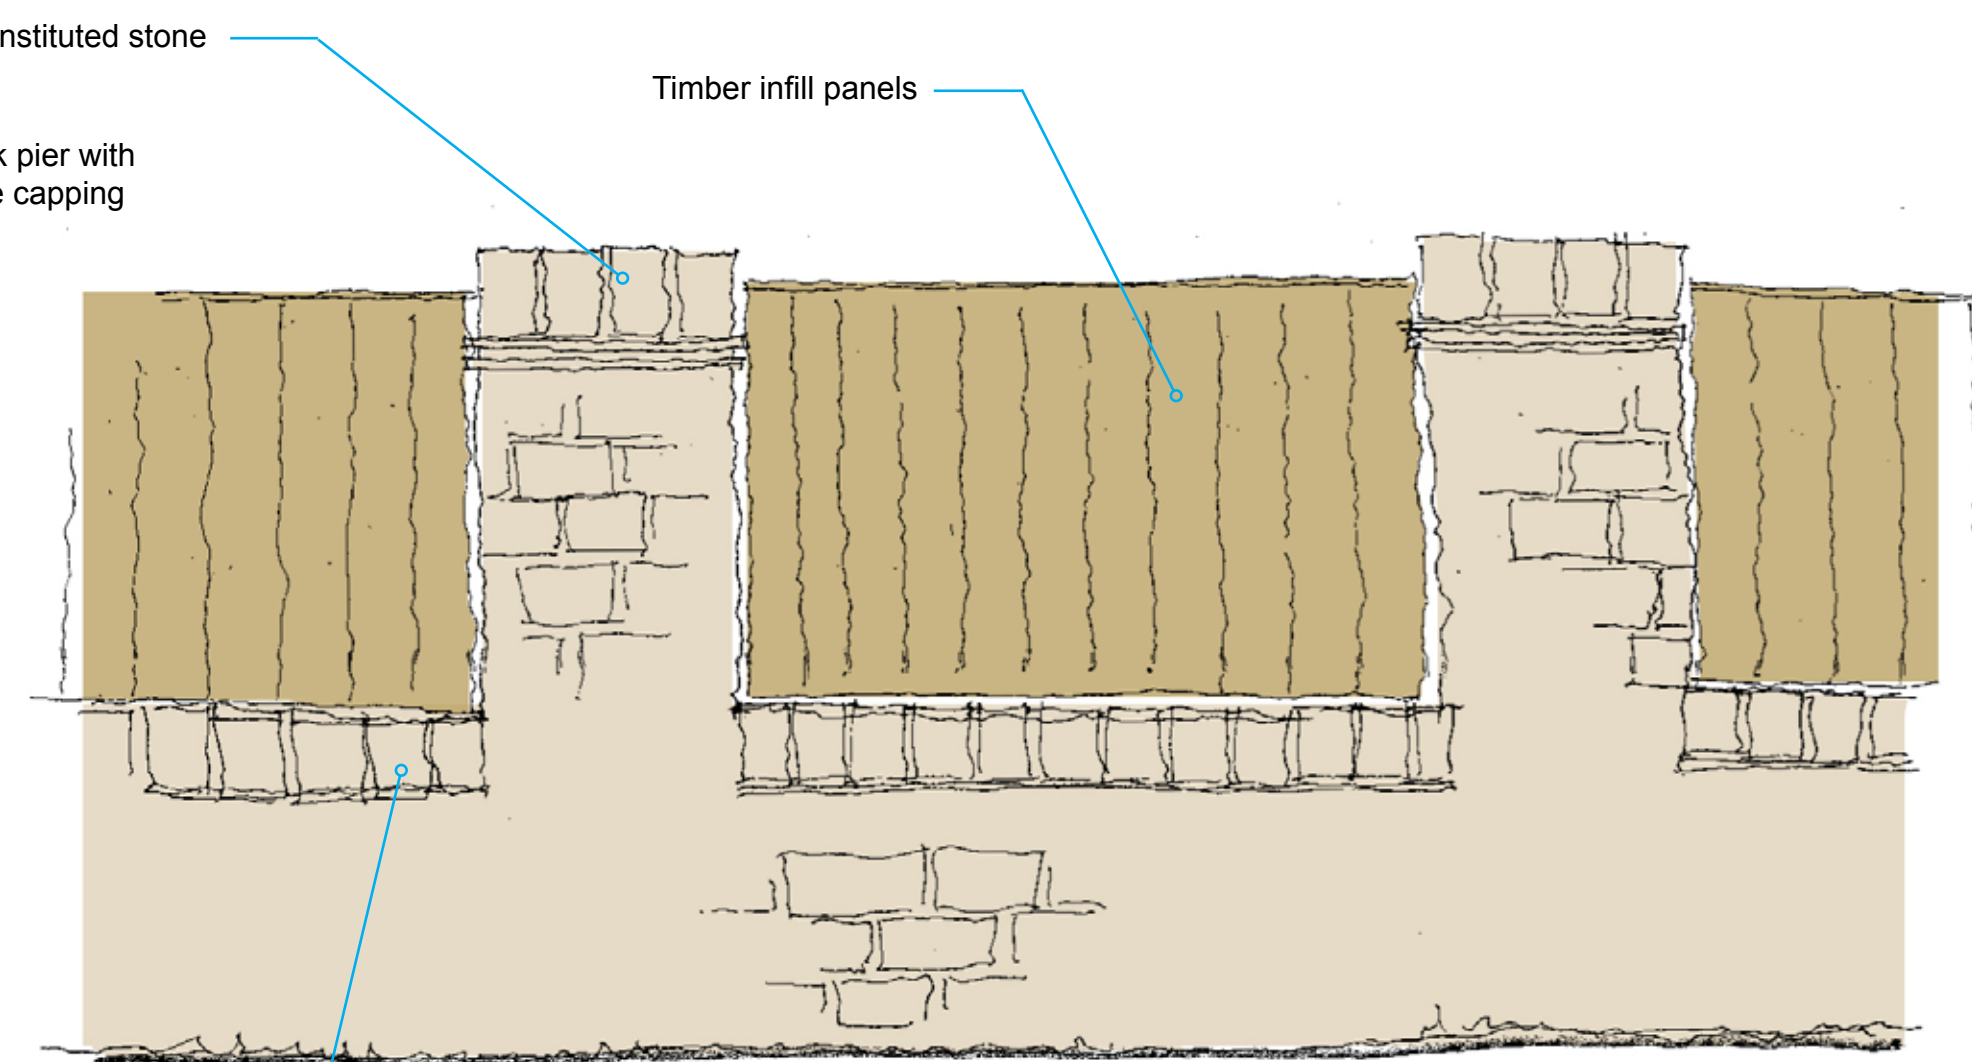

METAL RAILING DETAIL