




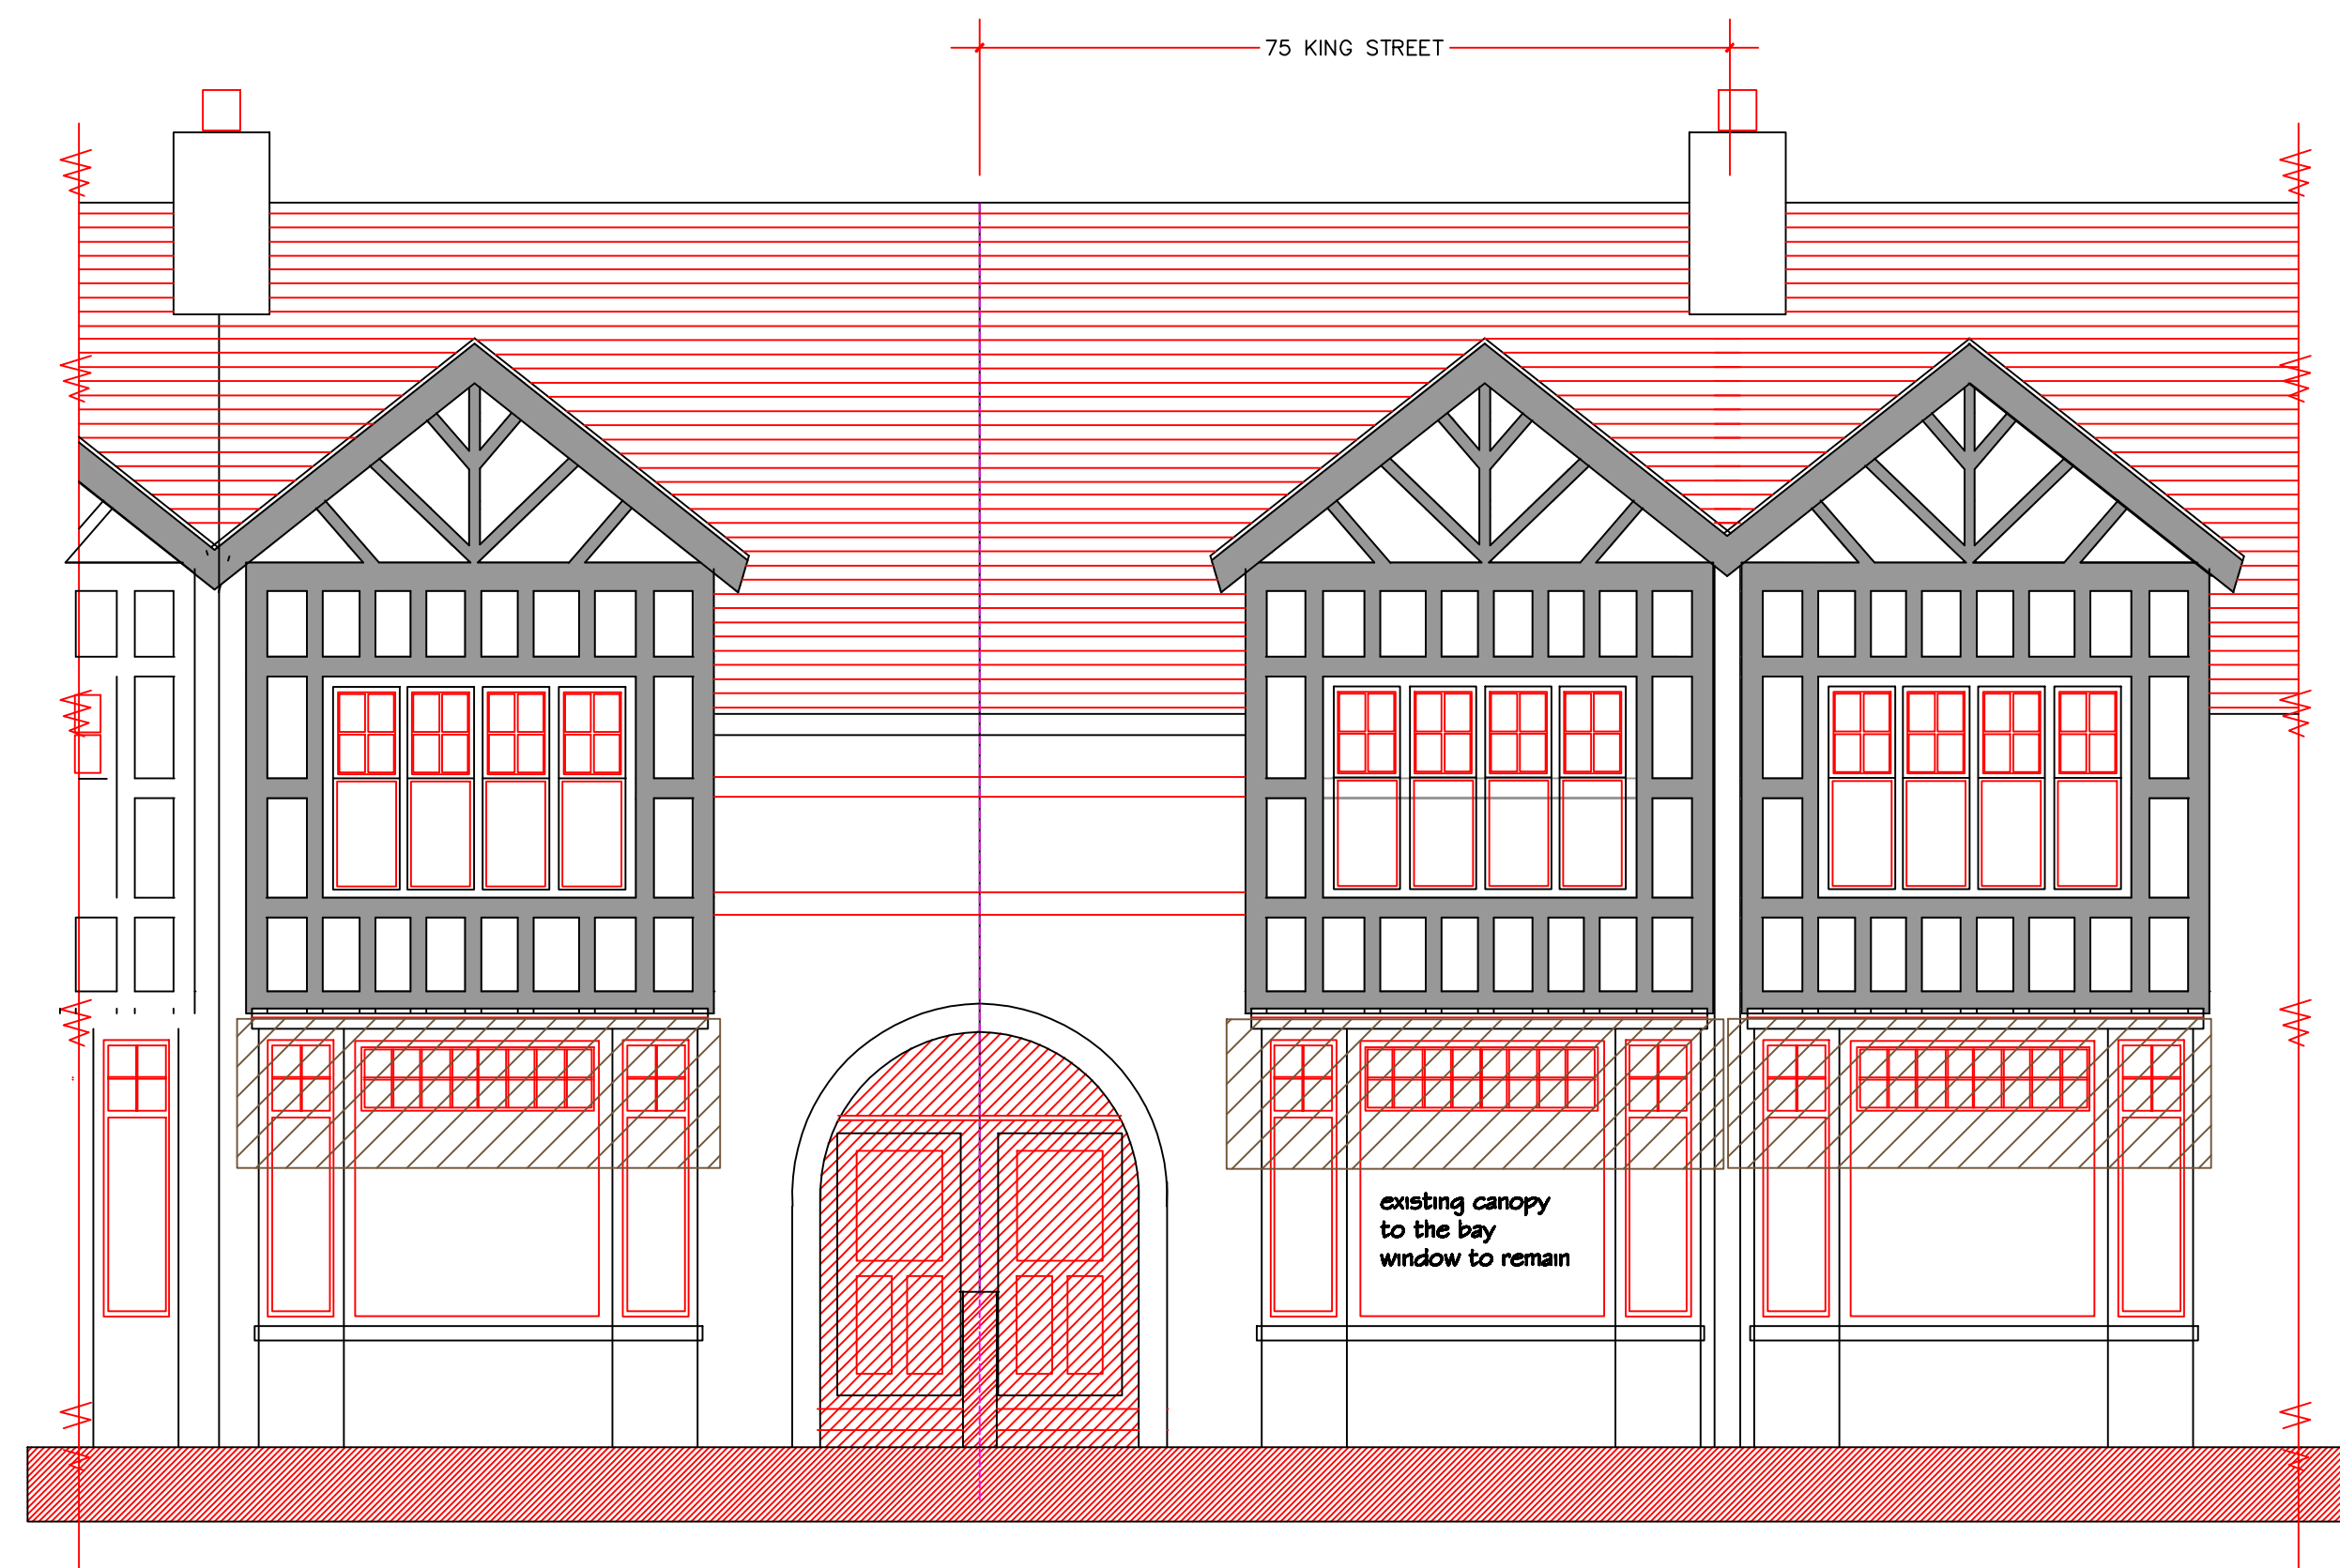


EXISTING KING STREET ELEVATION

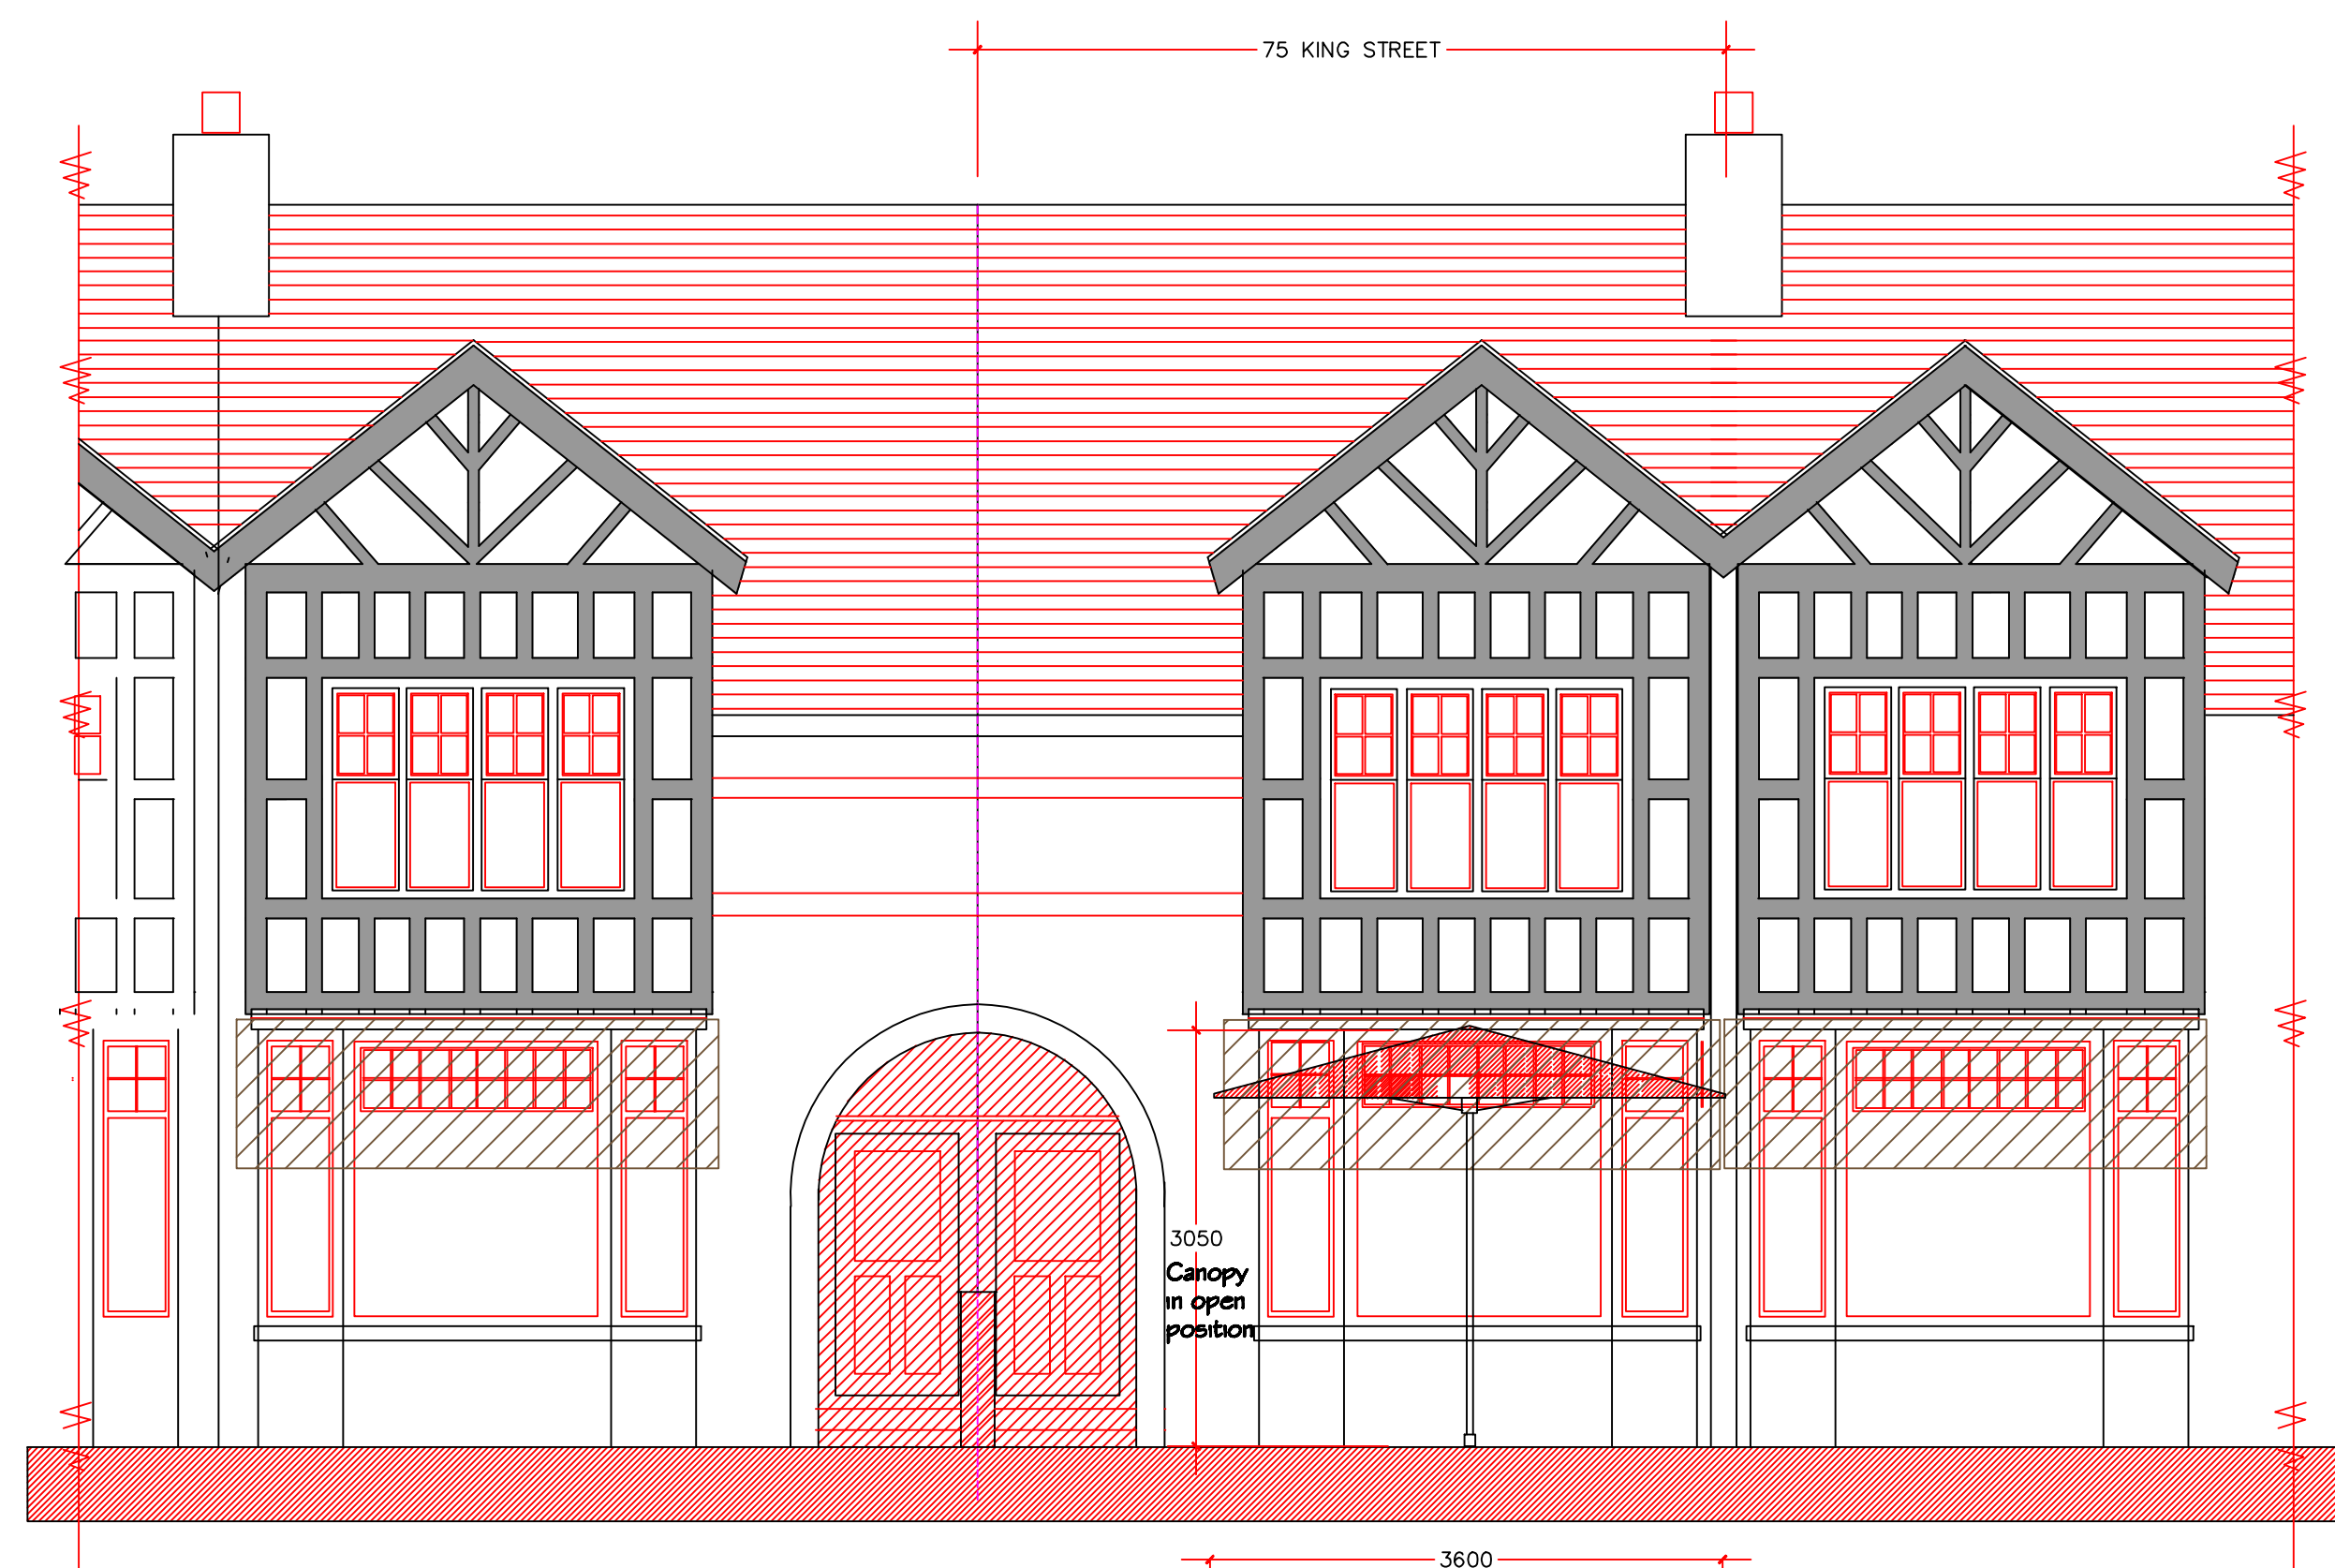

PROPOSED KING STREET ELEVATION

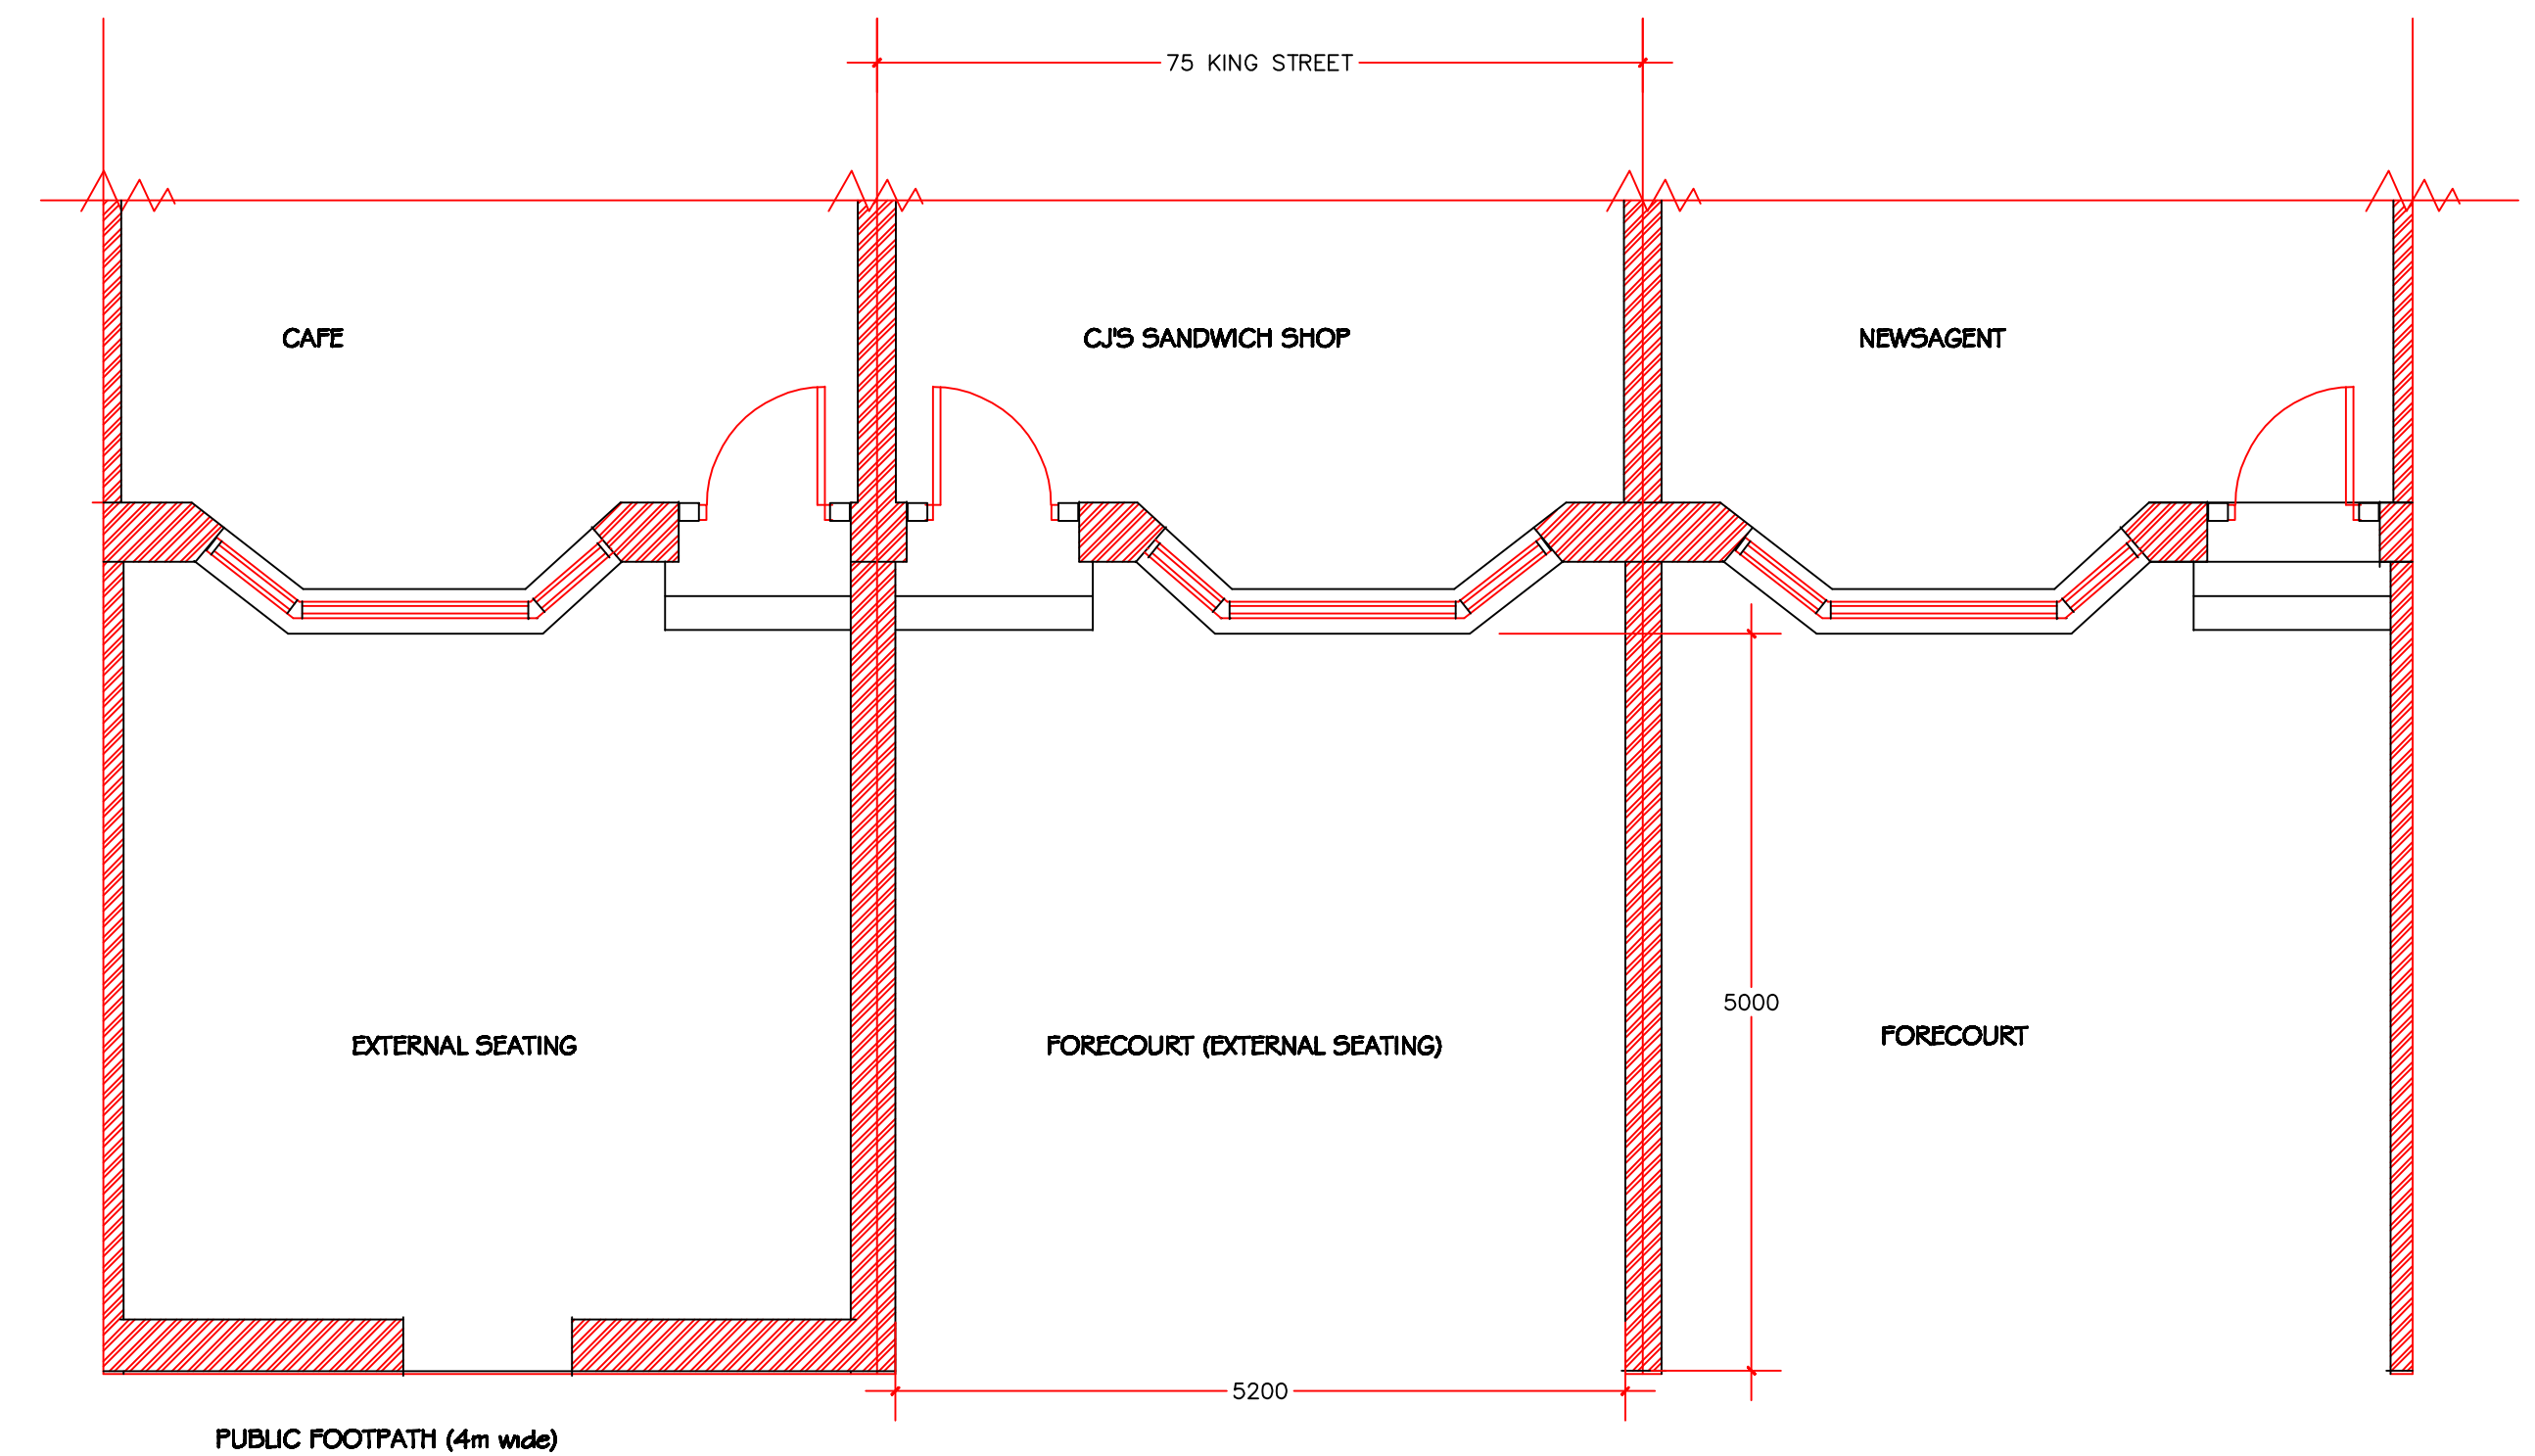


EXISTING PLAN ALONG KING STREET

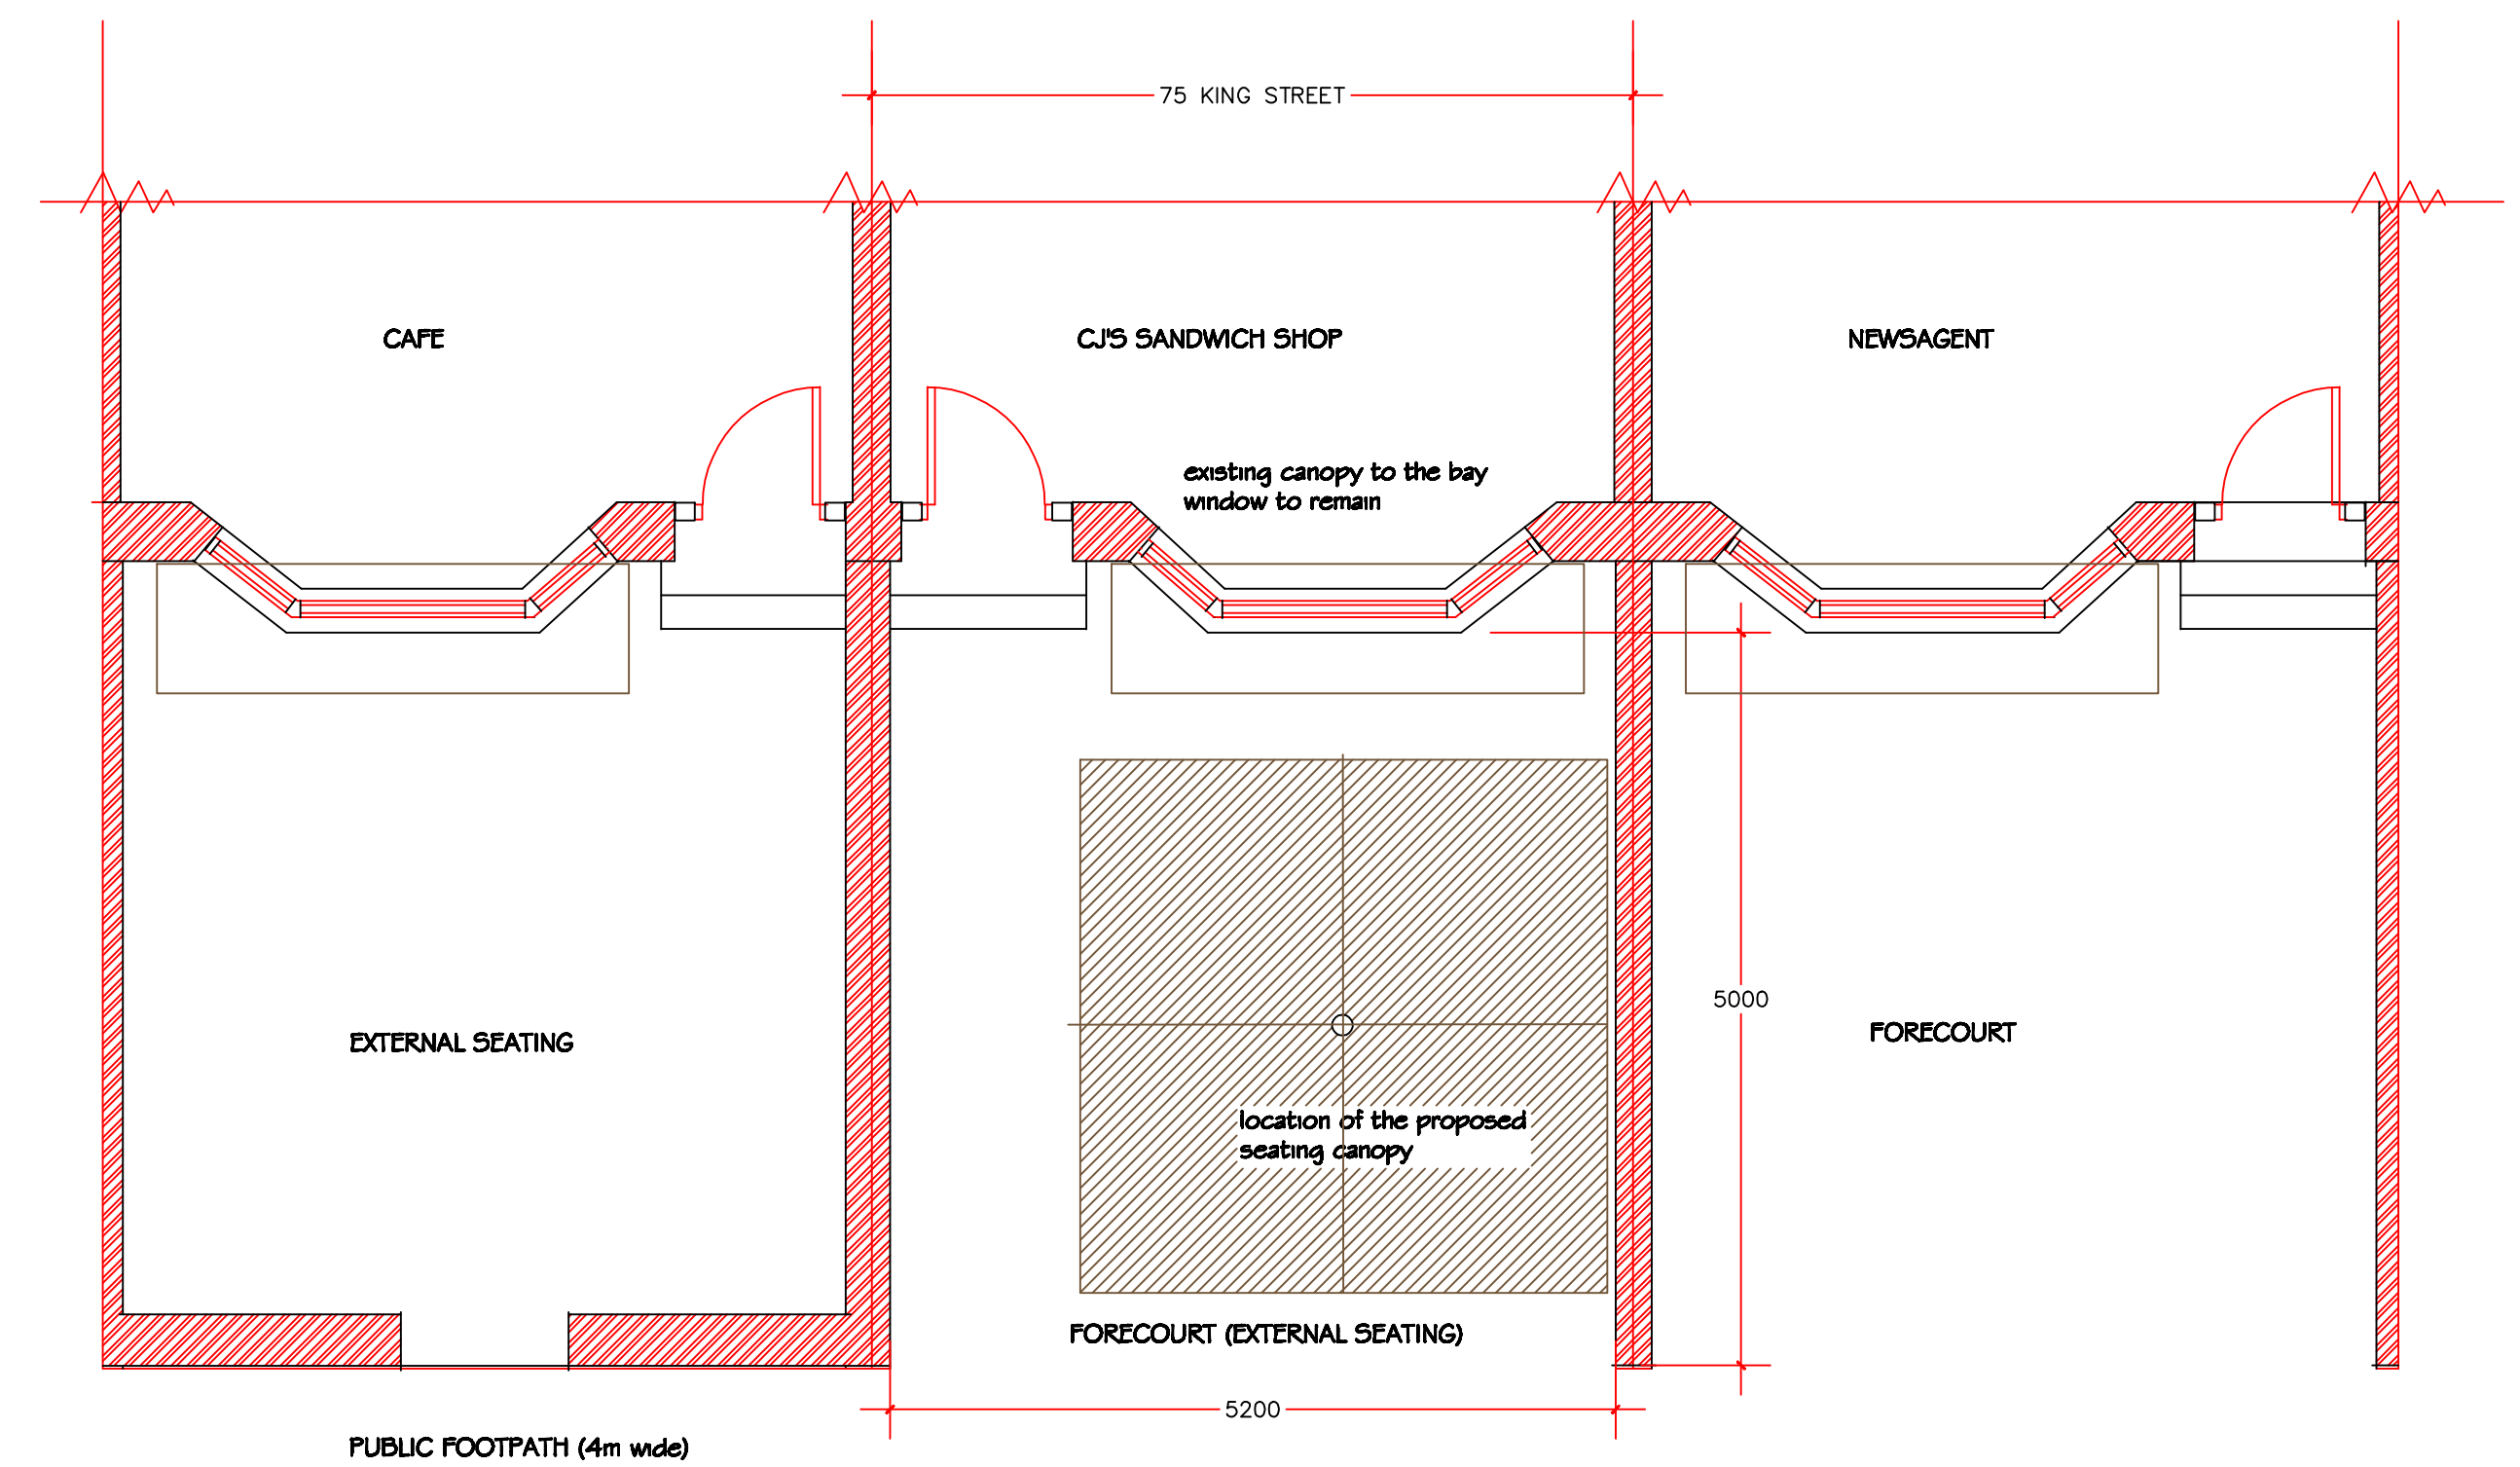

PROPOSED PLAN ALONG KING STREET

FOR PLANNING APPROVAL AND
CONSERVATION AREA CONSENT

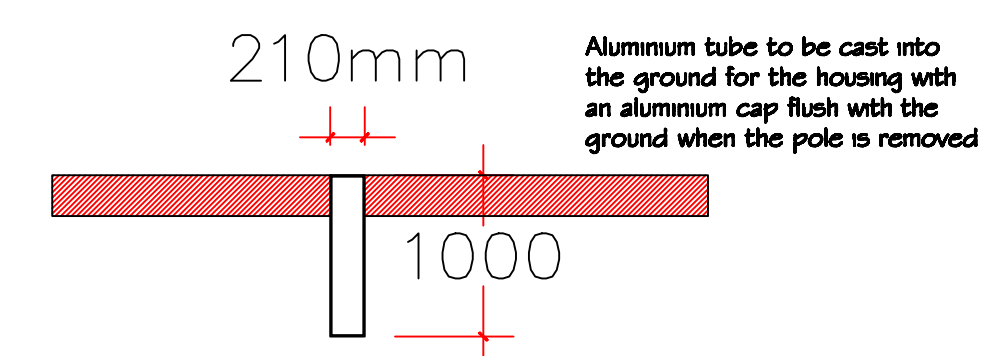

REVISION A - CANOPY OPEN DIMENSION AND CONNECTION DETAIL

PROPOSED EXTERNAL SEATING CANOPY

CJ'S SANDWICH SHOP
75 KING STREET
WHALLEY

PHD/CJ/100 A MARCH 2013 1:50 (A1)