CHAPEL HILL, LONGRIDGE - CONSTRAINTS PLAN.

general notes:
do not scale the drawing.
all dimensions to be checked on site prior to commencement of work and any discrepancy shall be immediately reported and resolved prior to work commencing.
this drawing is to be read in conjunction with all relevant drawings and specifications relating to the job whether or not indicated on the drawing.
copyright reserved to mck associates ltd. and this drawing may not be used or reproduced without prior written consent.

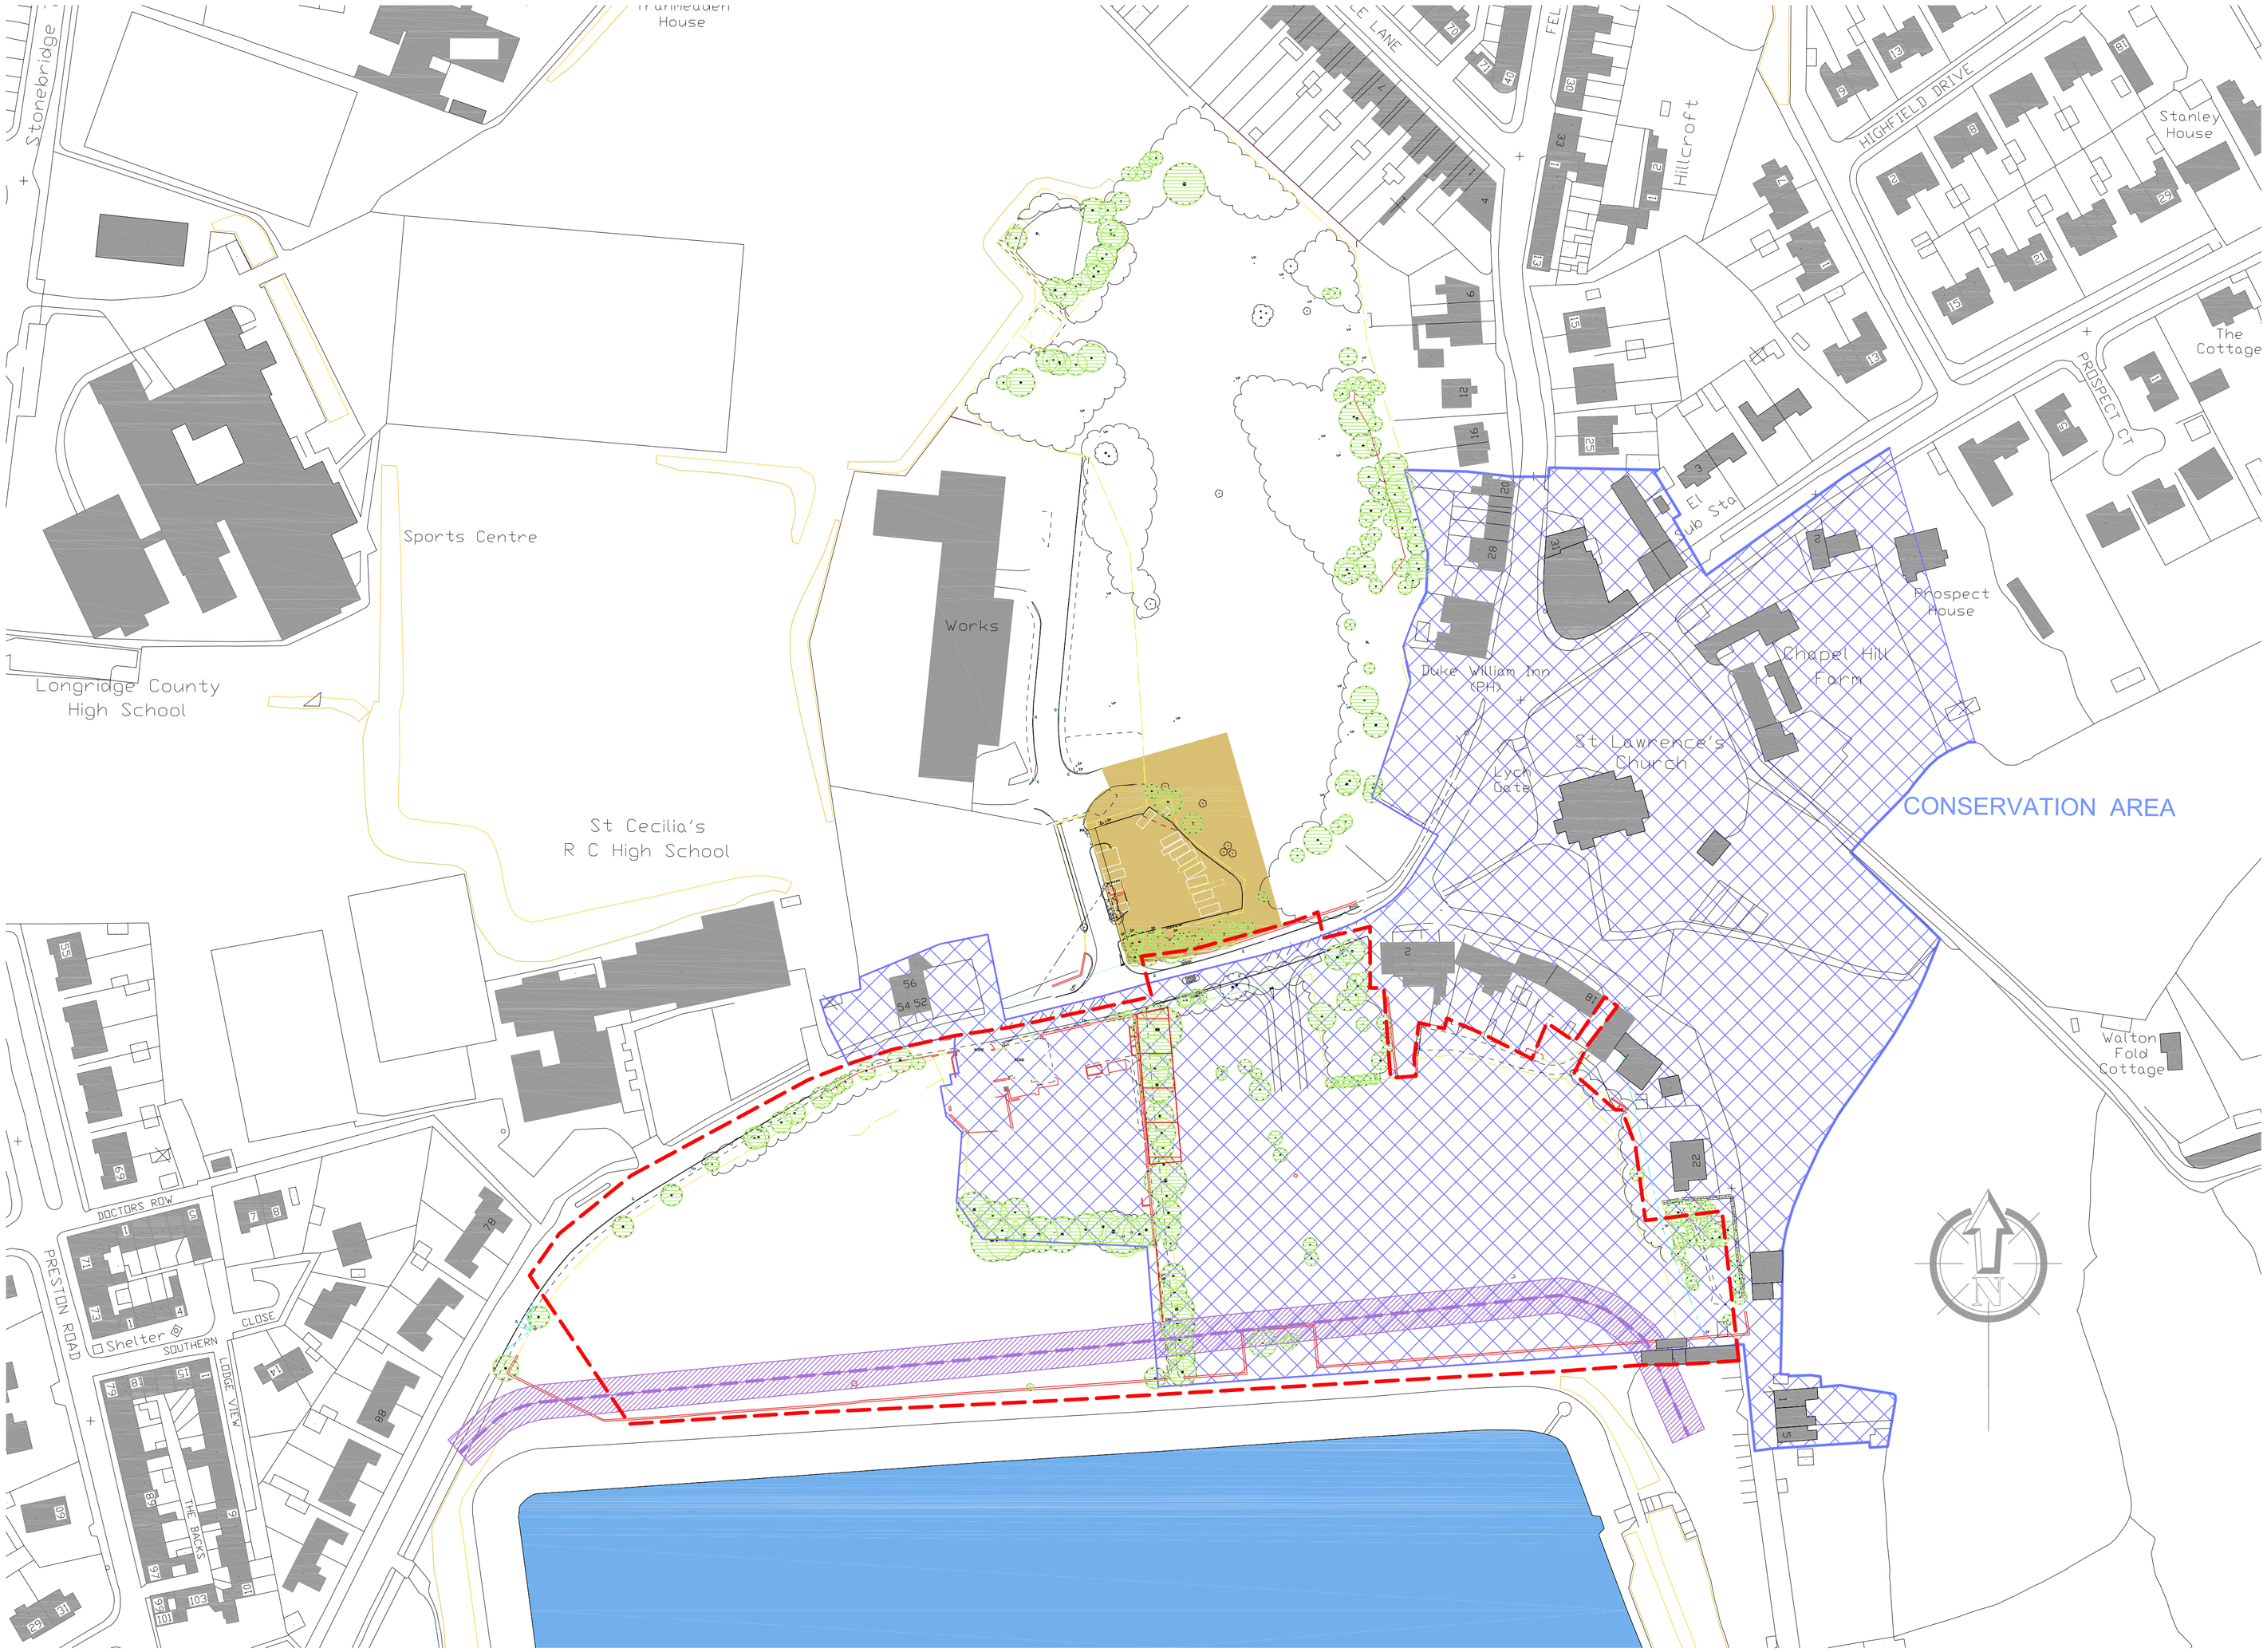

KEY

- CONSERVATION AREA.
- EXISTING TREES.
- WATER MAIN
- EXISTING HOUSEHOLD RECYCLING CENTRE.
- SITE BOUNDARY

Rev.	Date	By	Description

Client:
UNITED UTILITIES

mck associates limited
architecture ■ building surveying ■ project management
burnaby villa ■ 48 watling street road ■ fulwood ■ preston ■ pr2 8bp
tel: 01772 774510 fax: 01772 774511 mck@mckassociates.co.uk

A1

Project:
CHAPEL HILL
LONGRIDGE

Drawing Title:
CONSTRAINTS PLAN

PLANNING

Drawn:	Checked:	Scale:	Date:
MCK		1:1000	12-12-11
Job No:		Drawing No:	Rev:
08-107		0003	