OUTBUILDING 'A' within conservation area.

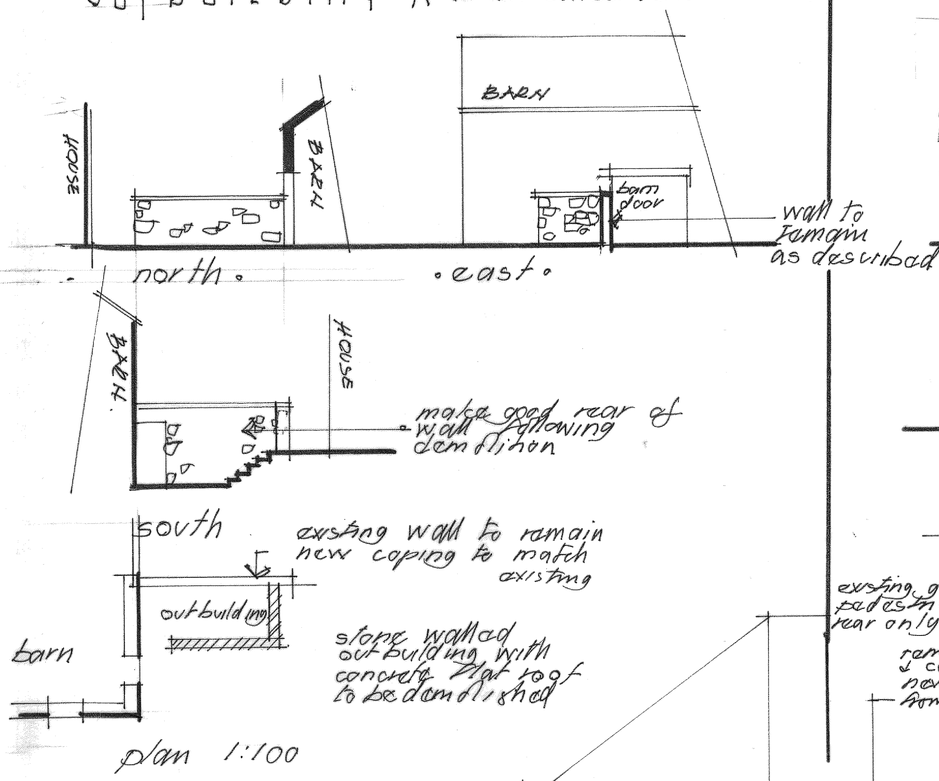

OUTBUILDING 'B' within conservation area

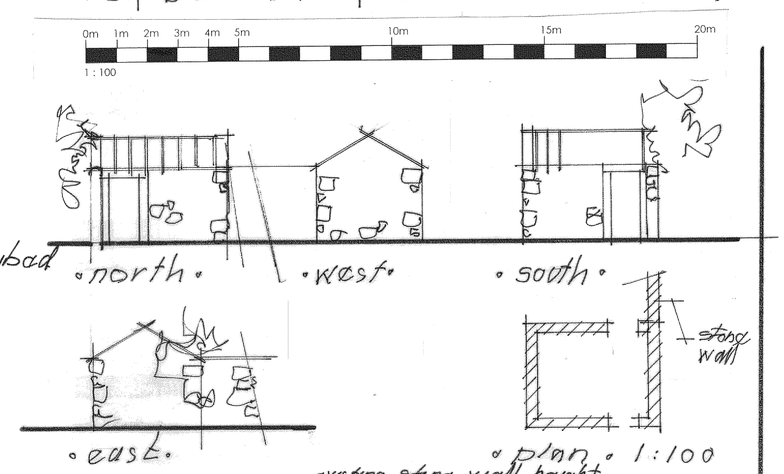

OUTBUILDING 'C' within conservation area.

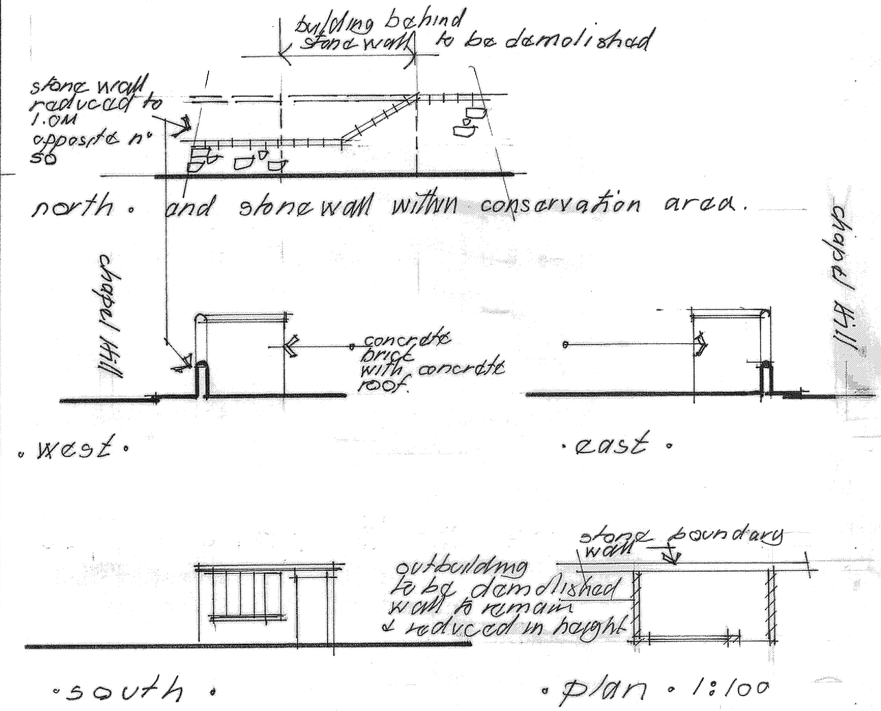

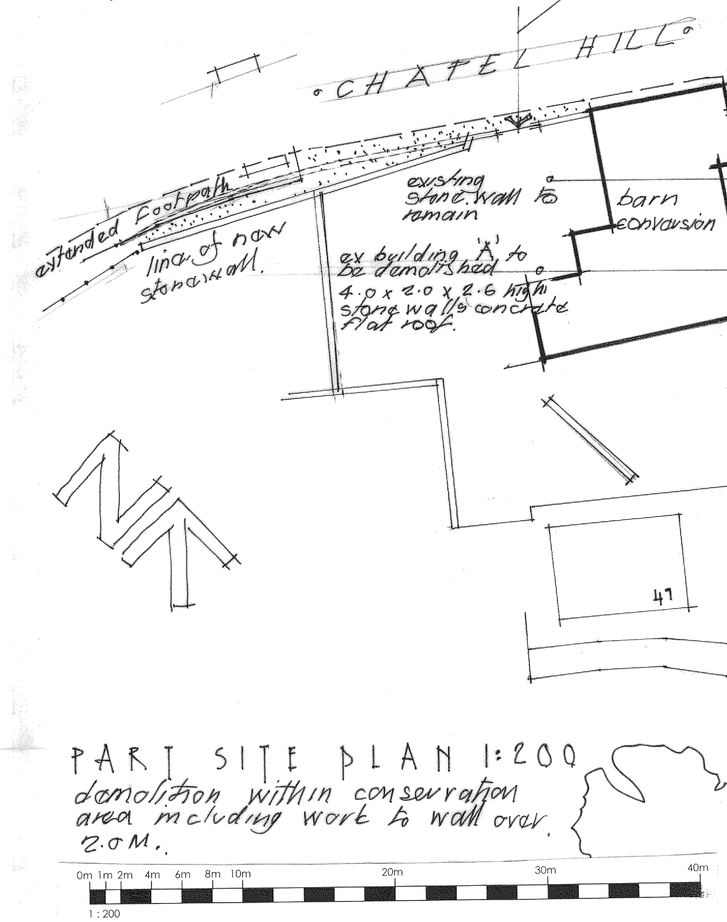

PART SITE PLAN 1:200
demolition within conservation area including work to wall over 2.0M.

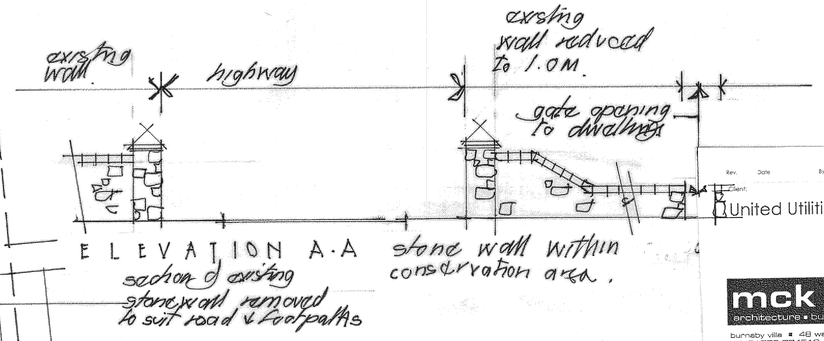

ELEVATION A.A
section of existing stone wall removed to suit road & footpaths
stone wall within conservation area.

Rev.	Date	By	Description

Client: United Utilities

mck associates limited
architecture ■ building surveying ■ project management
burnsby villa ■ 48 westby street road ■ fulwood ■ preston ■ pr2 8bp
tel: 01772 774510 fax: 01772 774511 mck@mckassociates.co.uk

Project:
Proposed Residential Development
Chapel Hill, Longridge

Drawing Title:
Details of alterations to existing walls, and demolition of existing outbuildings within Conservation Area

Drawn:	Checked:	Scale: 1:100/1:200	Date: December 2011
Job No: 08/107		Drawing No: 0016	Rev:

A1

PLANNING