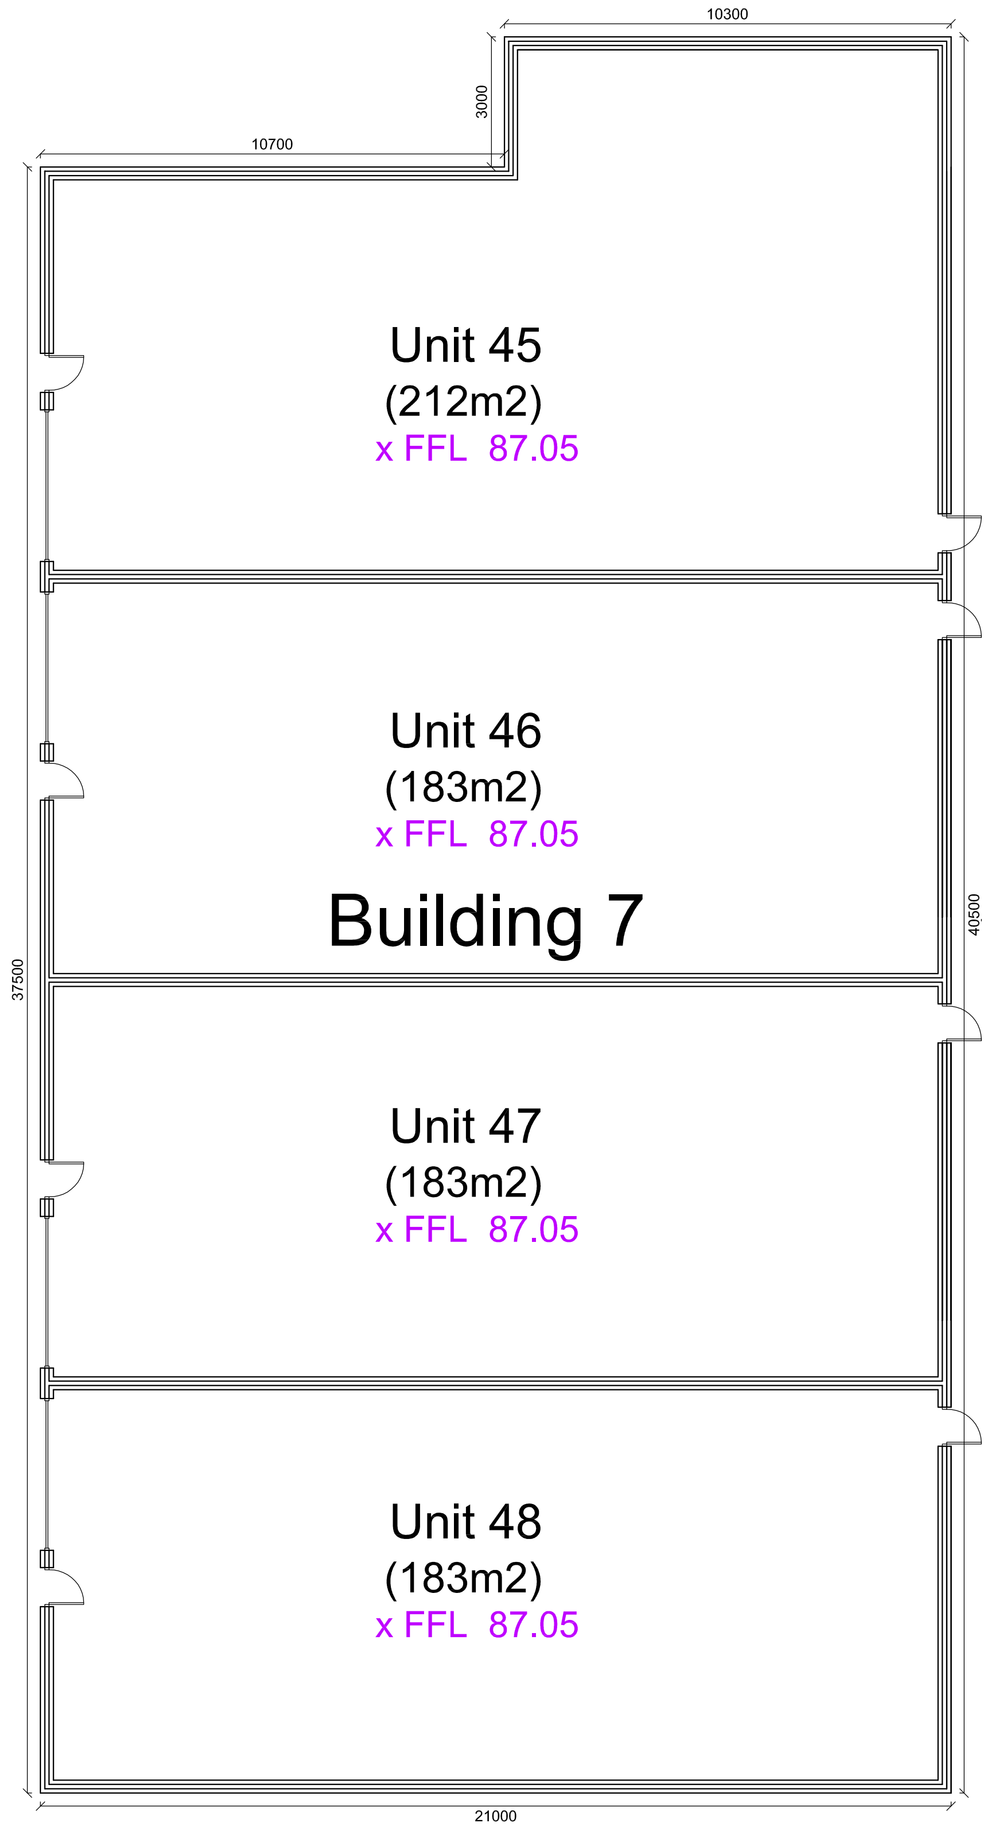

Ground Floor Plan

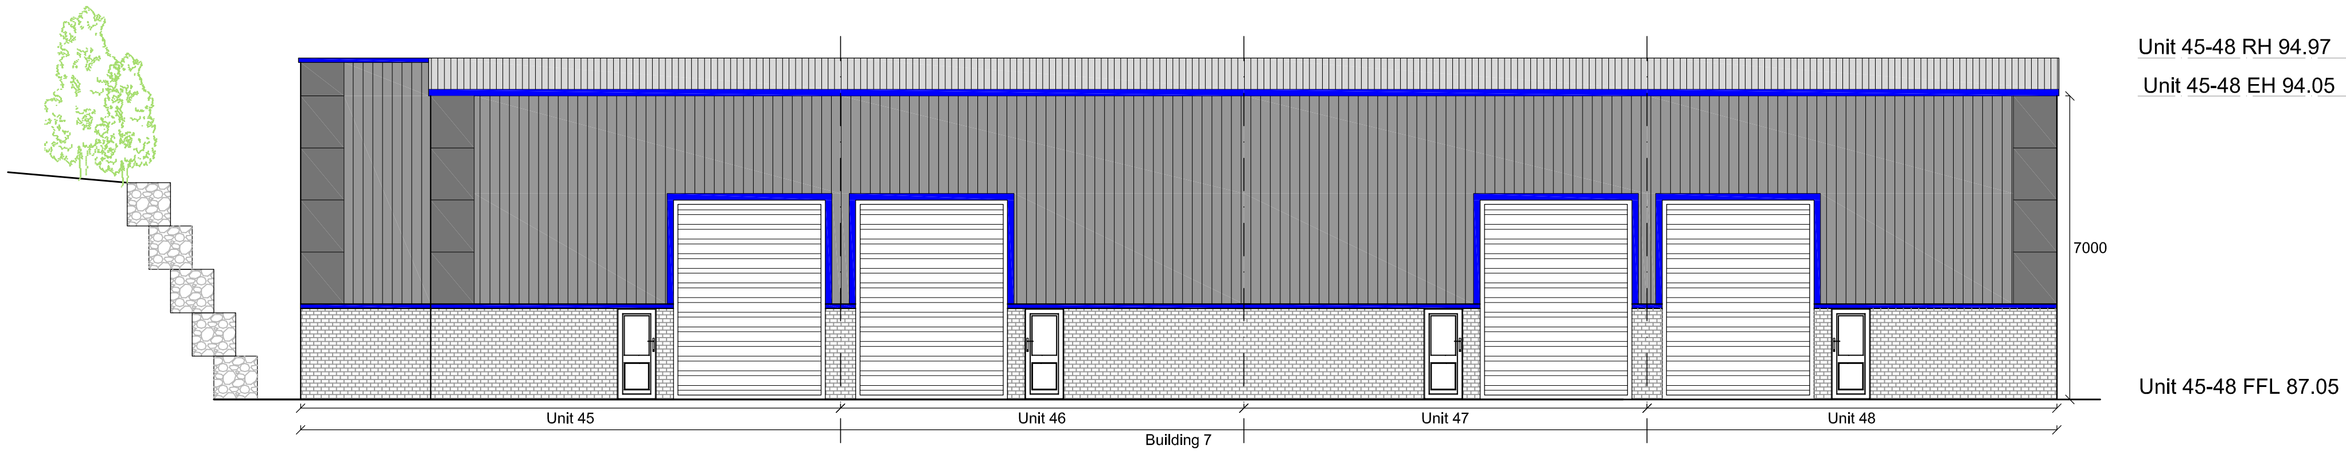

West Elevation

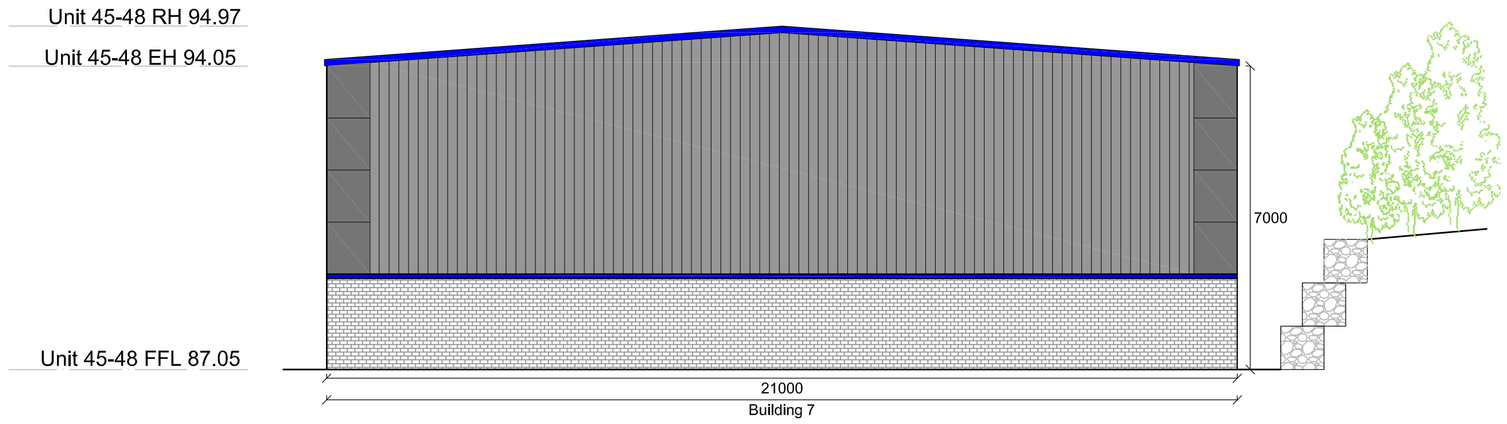

South Elevation

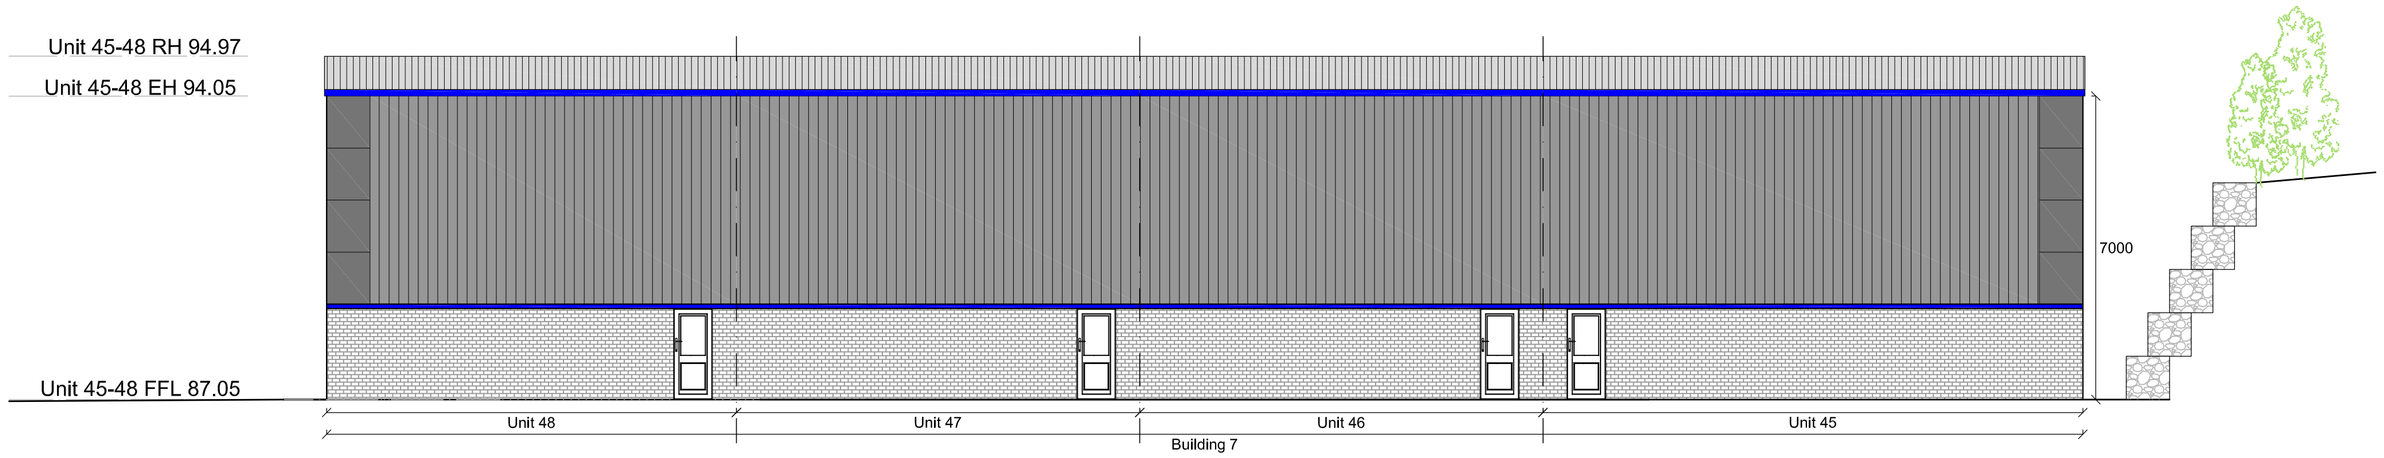

East Elevation

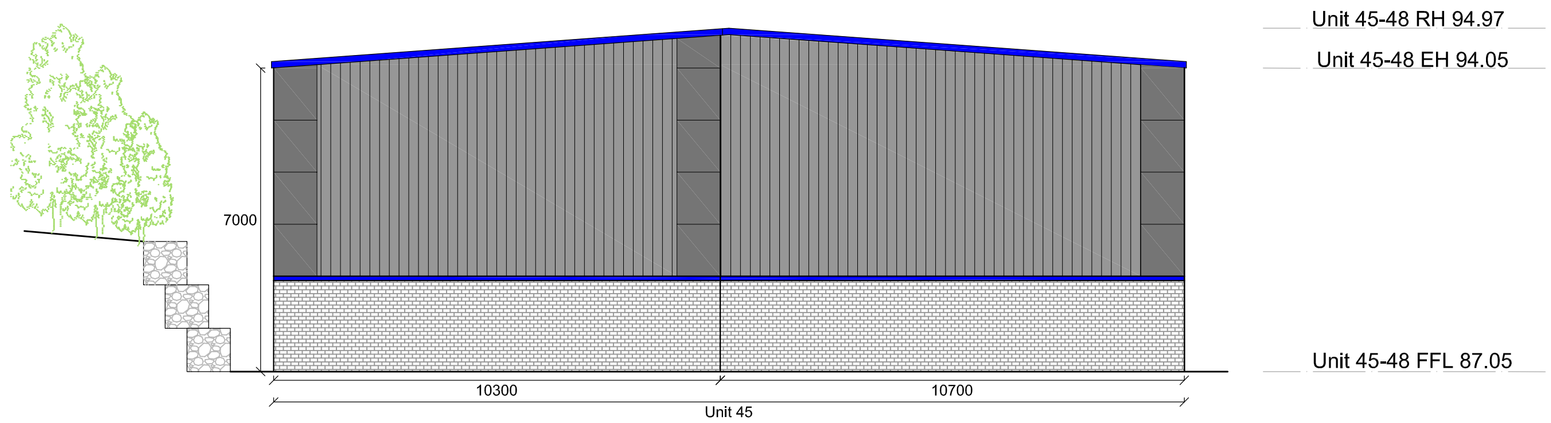

North Elevation

Amendment B: Additional Unit added
Amendment A: Unit Numbers Updated

Avalon RTPI
Chartered Town Planning
Town Planning - Architectural Design - Building Regulations - Surveying
2 Reedley Business Centre, Redman Road, Burnley, Lancashire, BB10 2TY
Phone: 01282 834834
Email: brian@avalontownplanning.co.uk
darrell@avalontownplanning.co.uk
alex@avalontownplanning.co.uk

PROPOSED FLOOR PLANS AND ELEVATIONS FOR BUILDING 7

Site: Proposed Development
Lincoln Way
Clitheroe

Client: James Alpe

Date: 10.12.19 | **Scale:** 1:100 @ A1

Project No: ALP/19A Dwg 07B | **Drawn:** DS

Amendments: A | B