




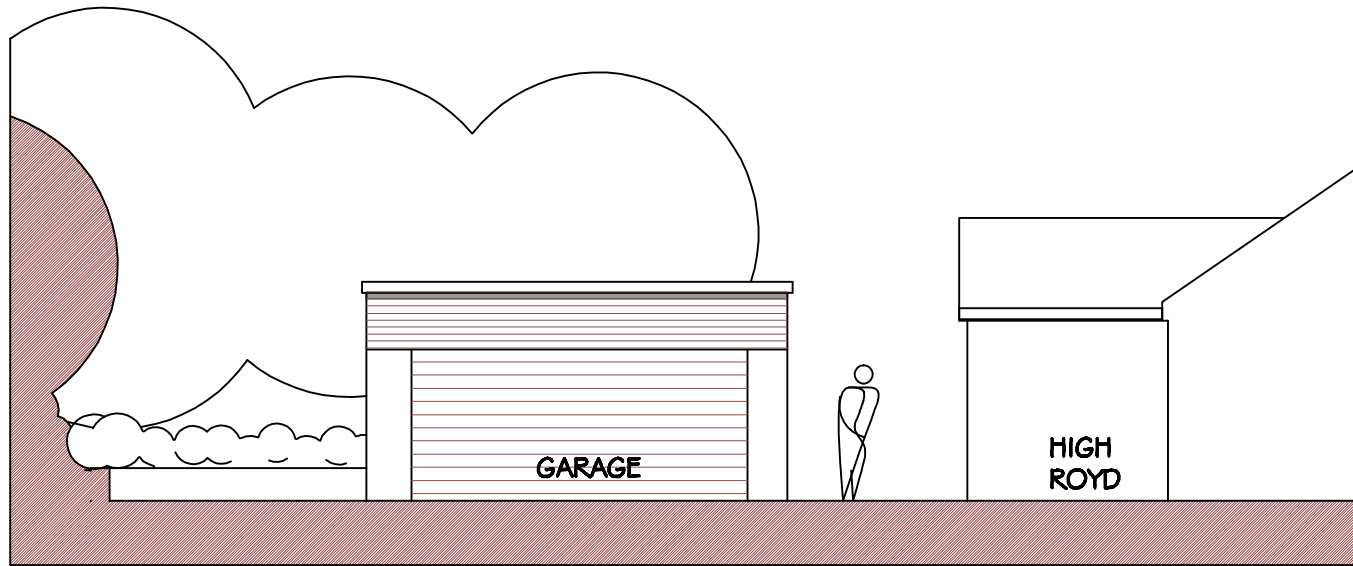


EXISTING NORTH ELEVATION

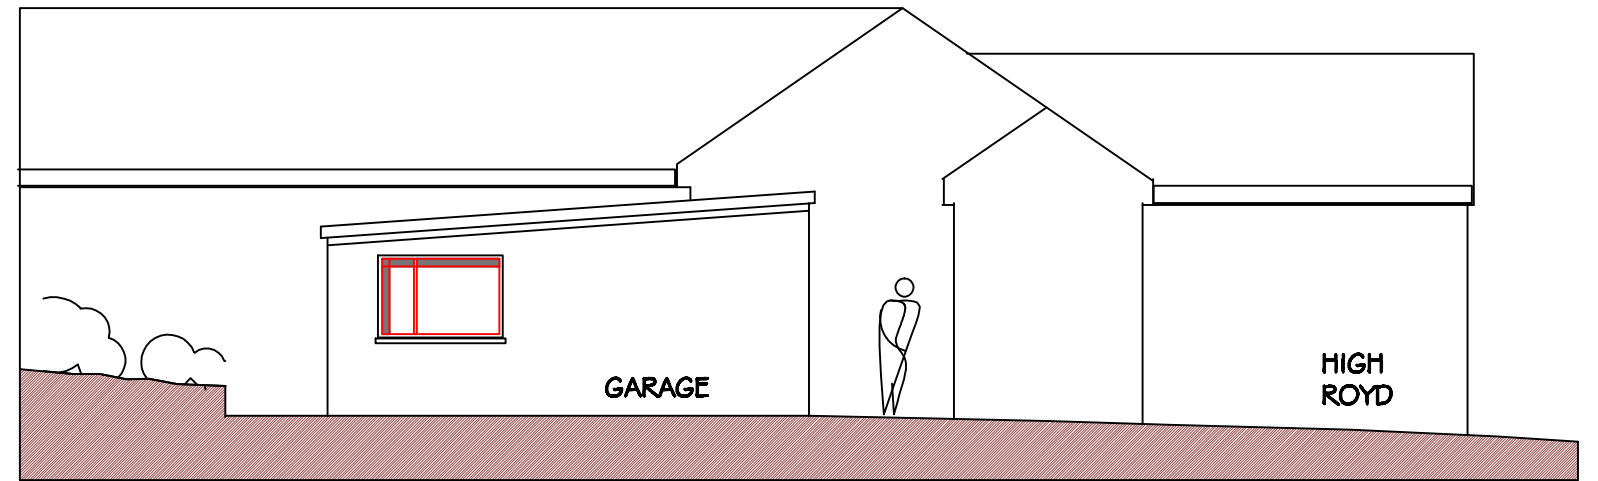

EXISTING EAST ELEVATION

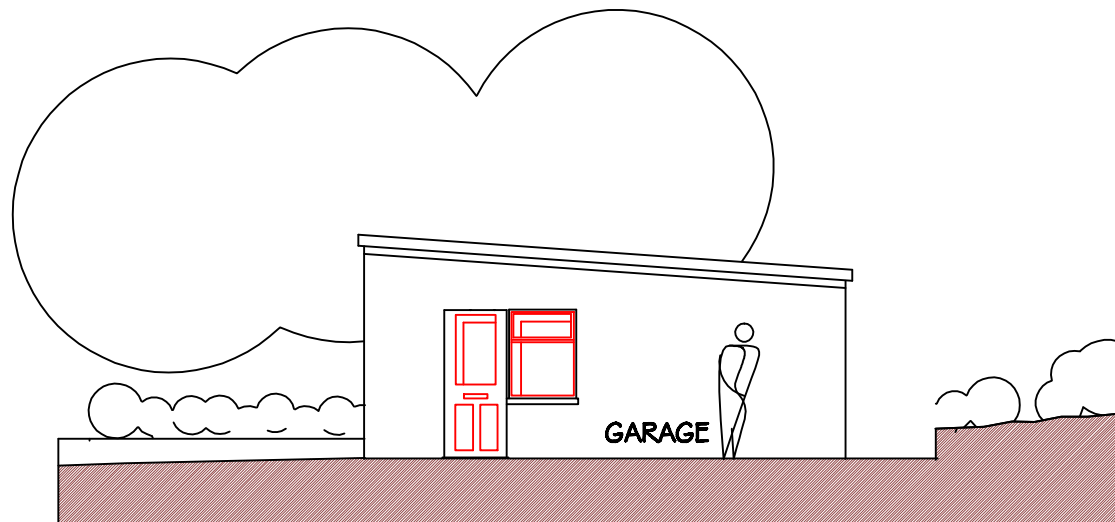

EXISTING WEST ELEVATION

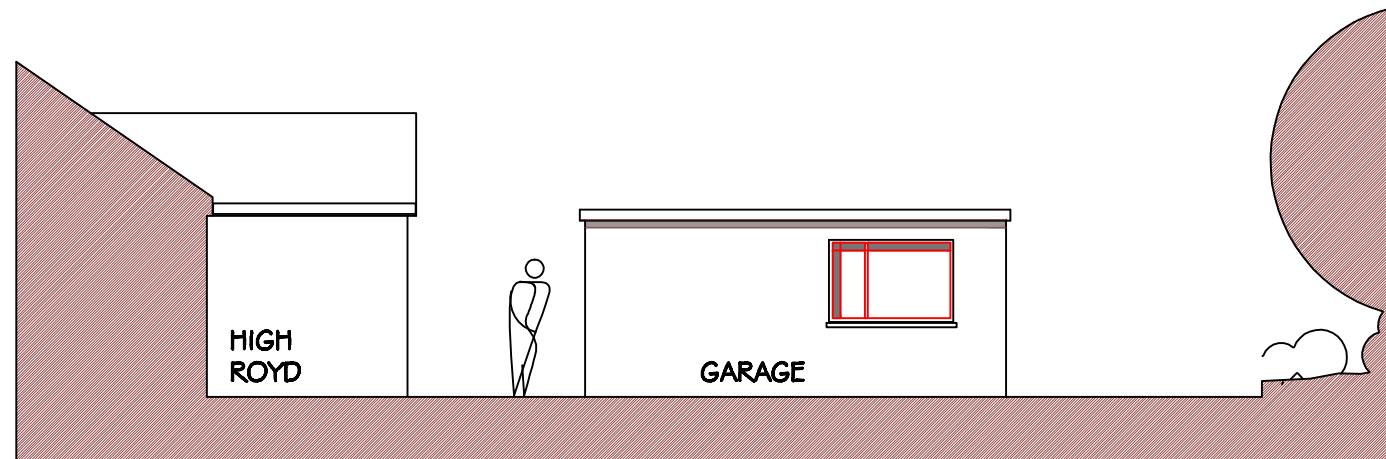

EXISTING SOUTH ELEVATION

HIGH ROYD
CUNLIFFE LANE
WISWELL

PROPOSED CHANGE OF USE
OF THE EXISTING GARAGE INTO
A RESIDENTIAL ANNEX

EXISTING ELEVATIONS

PHD/H/200 1:100 AT A3