
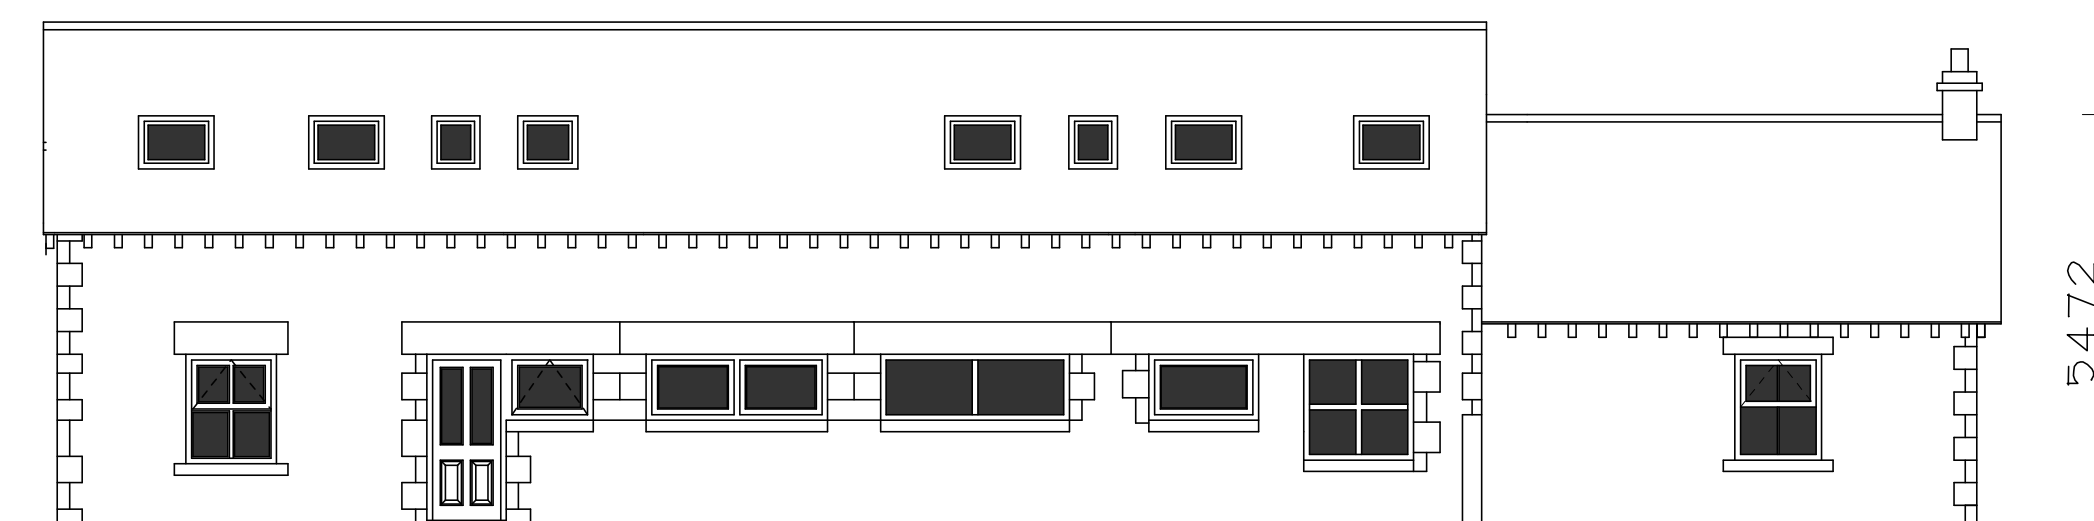
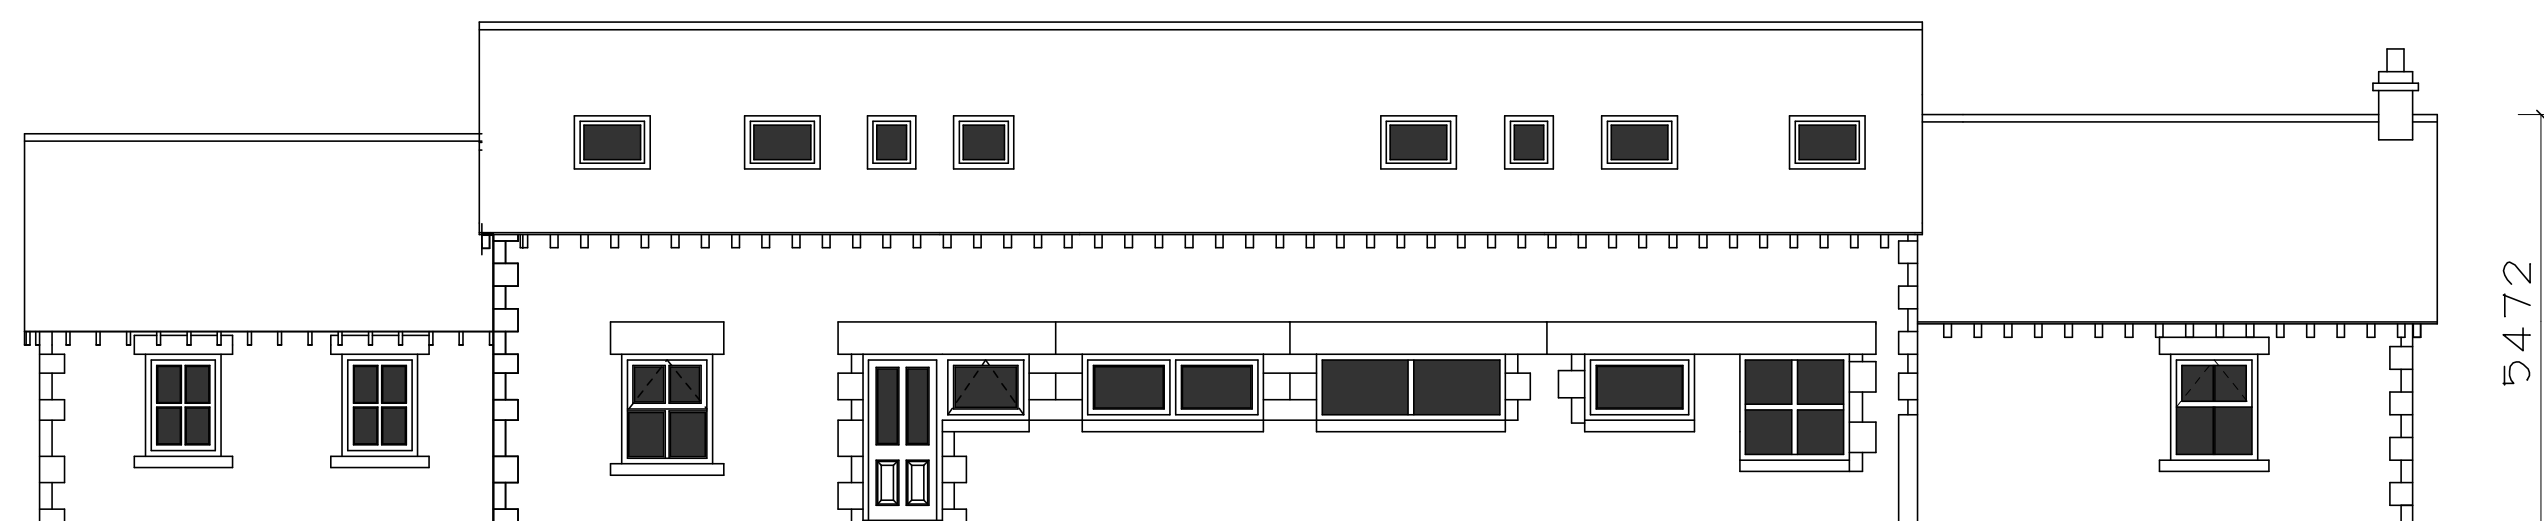
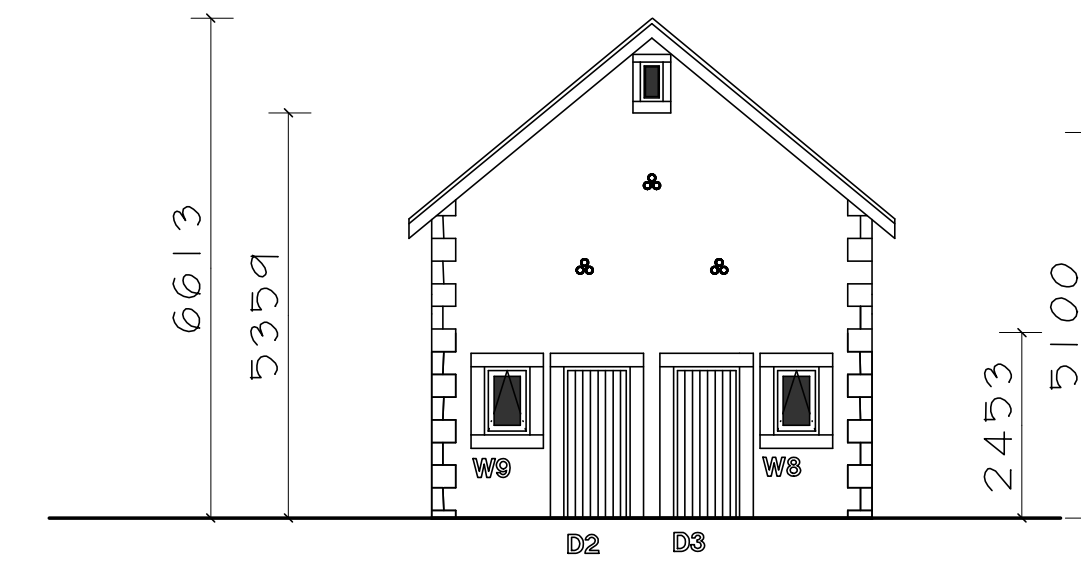
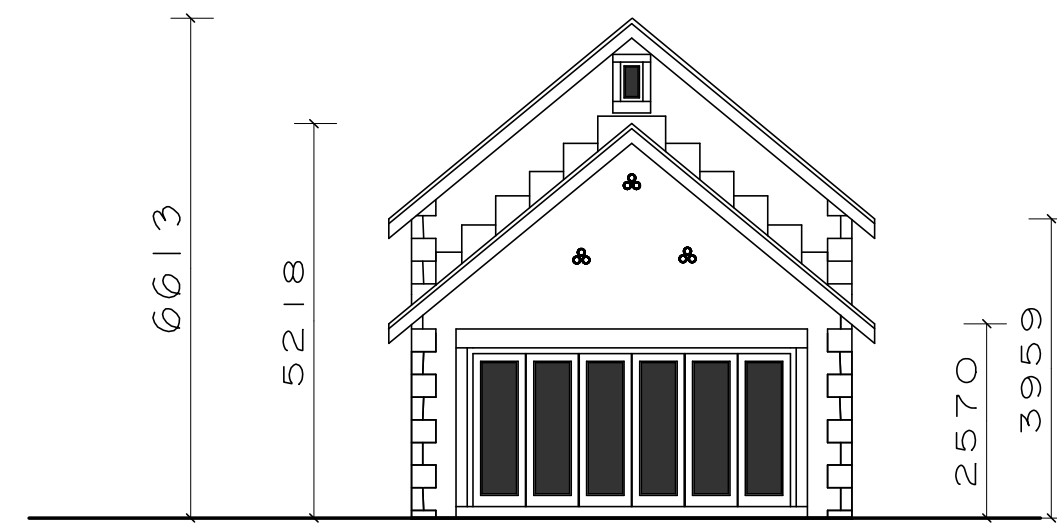
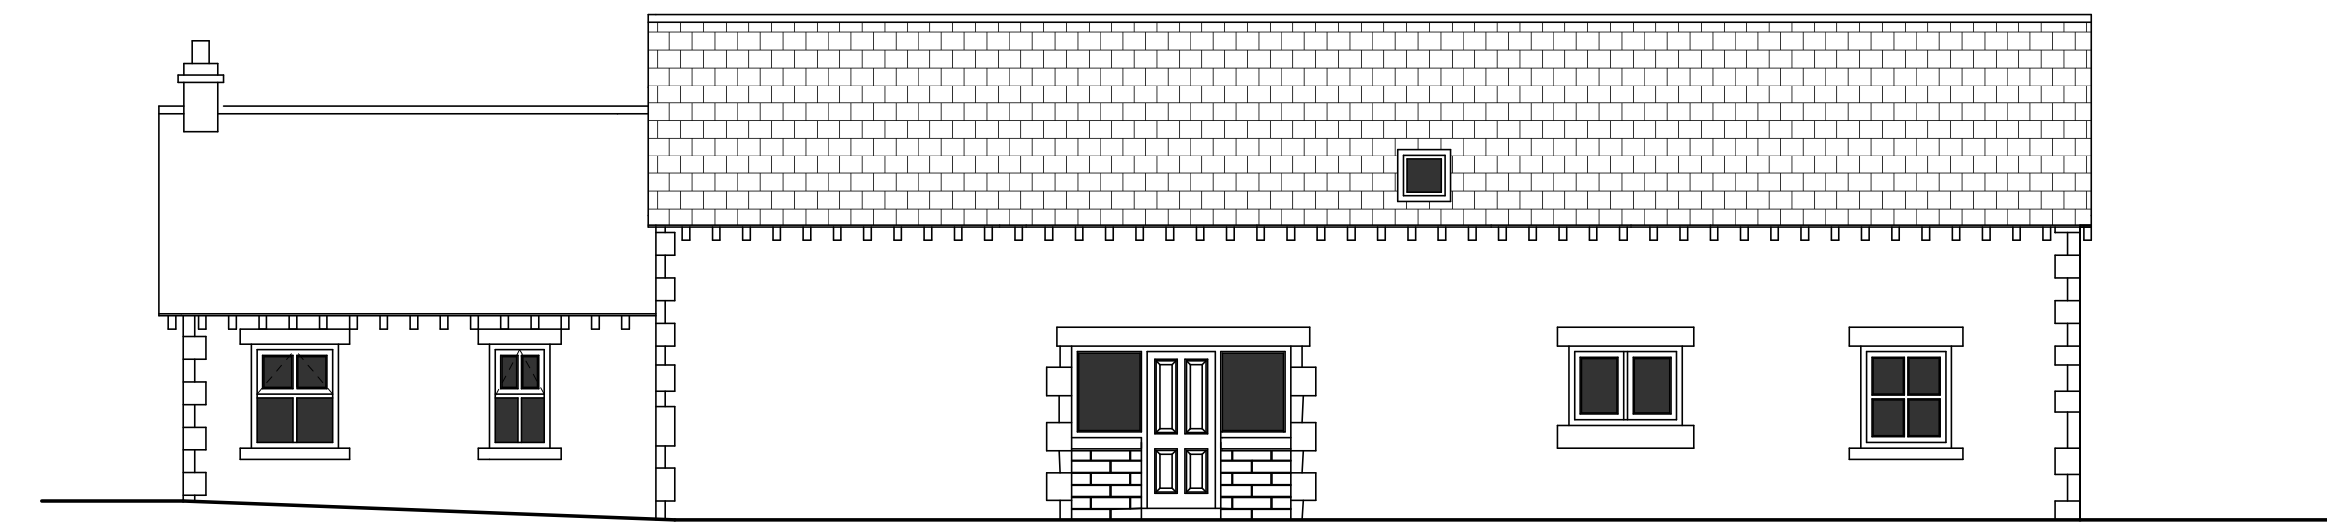
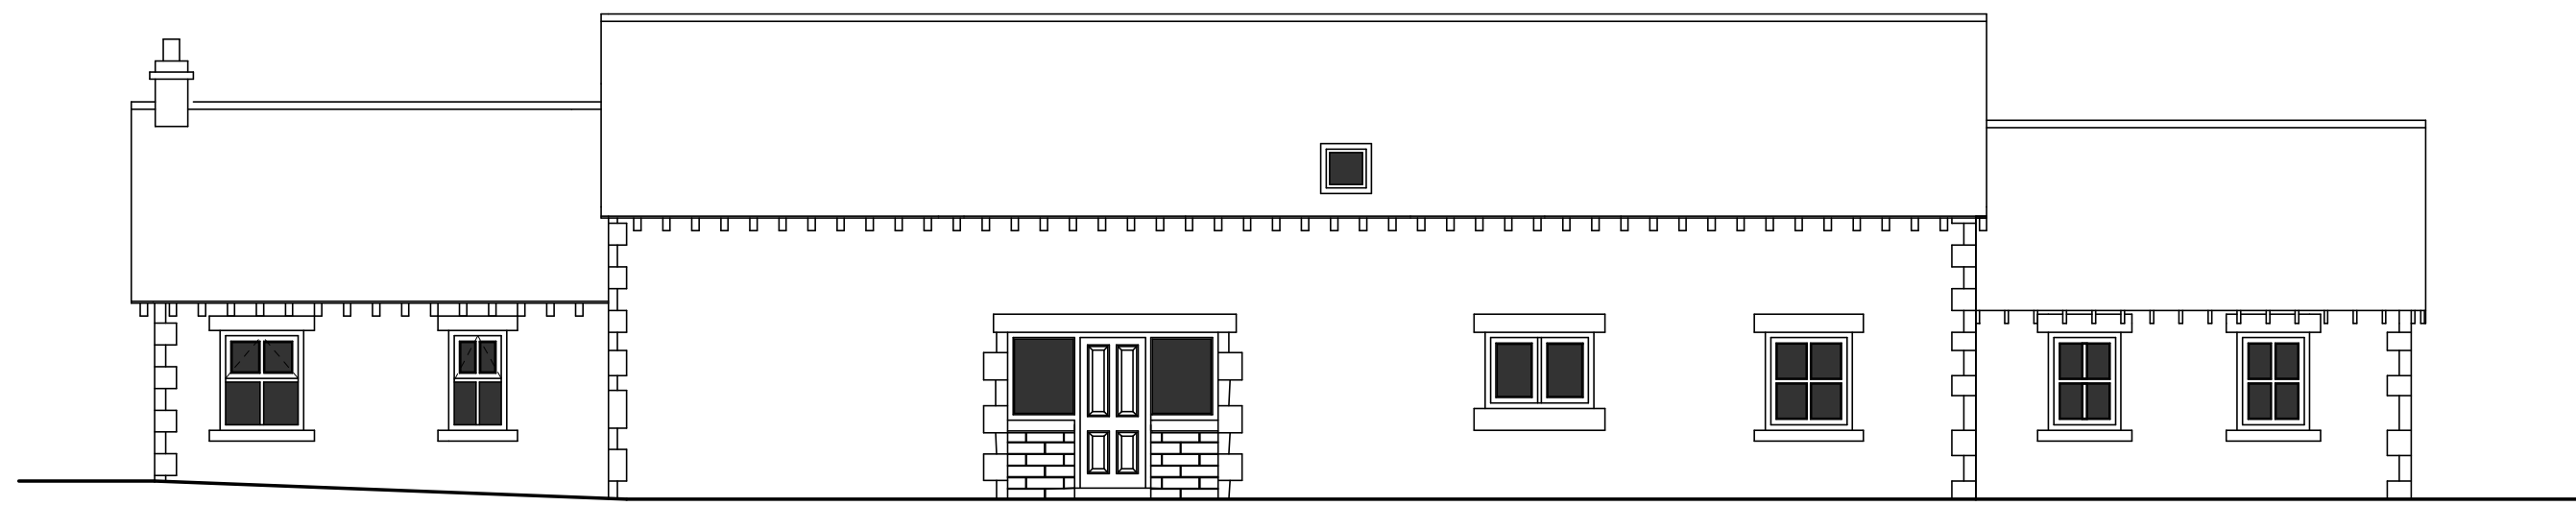


[illegible]

client
X

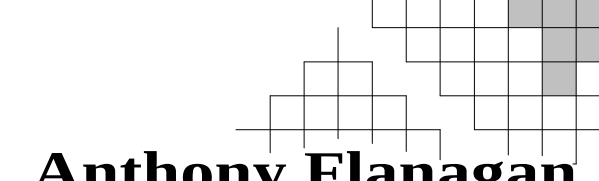

Anthony Flanagan
Architectural Designer & Surveyor

Spring House 194/196 Union Road, Oswaldtwistle, Lancashire BB5 3EG

Telephone 01254 385095 Fax 01254 398100

client

Mr. & Mrs. Turner.
New House Farm.
Osbaldeston Lane.
Osbaldeston.
Blackburn BB2 7LZ

project

Proposed extension to existing dwelling to form a Garden Lounge New House Farm.

Osbaldeston Lane.

Osbaldeston

title
Proposed & Existing Elevations

scale 1:100	drawn AF	date 14/02/11
drwg. no 10/1953/04		rev. A