


NOTES:
Do not scale this drawing (printed or electronic versions)
Contractors must check all dimensions from this
This drawing is copyright and is to be used on this site only
All structural, mechanical & electrical elements, where
indicated, have been imported from the engineers drawings
and reference should be made to the individual engineers
drawings for exact setting out, size and type of component.
This drawing should be read in conjunction with all relevant
specifications and specialist sub-contractor supply chain
drawings and specifications.
Discrepancies and/or ambiguities within this drawing, between
it and information given elsewhere, must be reported
immediately to the office for clarification before proceeding.
All works to be carried out in accordance with the latest
British Standards/Codes of Practice unless specifically
directed otherwise in the specification.
Responsibility for the reproduction of this drawing in paper
form, or if issued in electronic format, lies with the recipient
to check that all information has been replicated in full and
is correct when compared to the original paper or electronic
image.
Graphical representations of equipment on this drawing have
been coordinated, but are representations only. Please refer
to Specifications and/or Details for actual sizes, and/or
specific contractor construction information

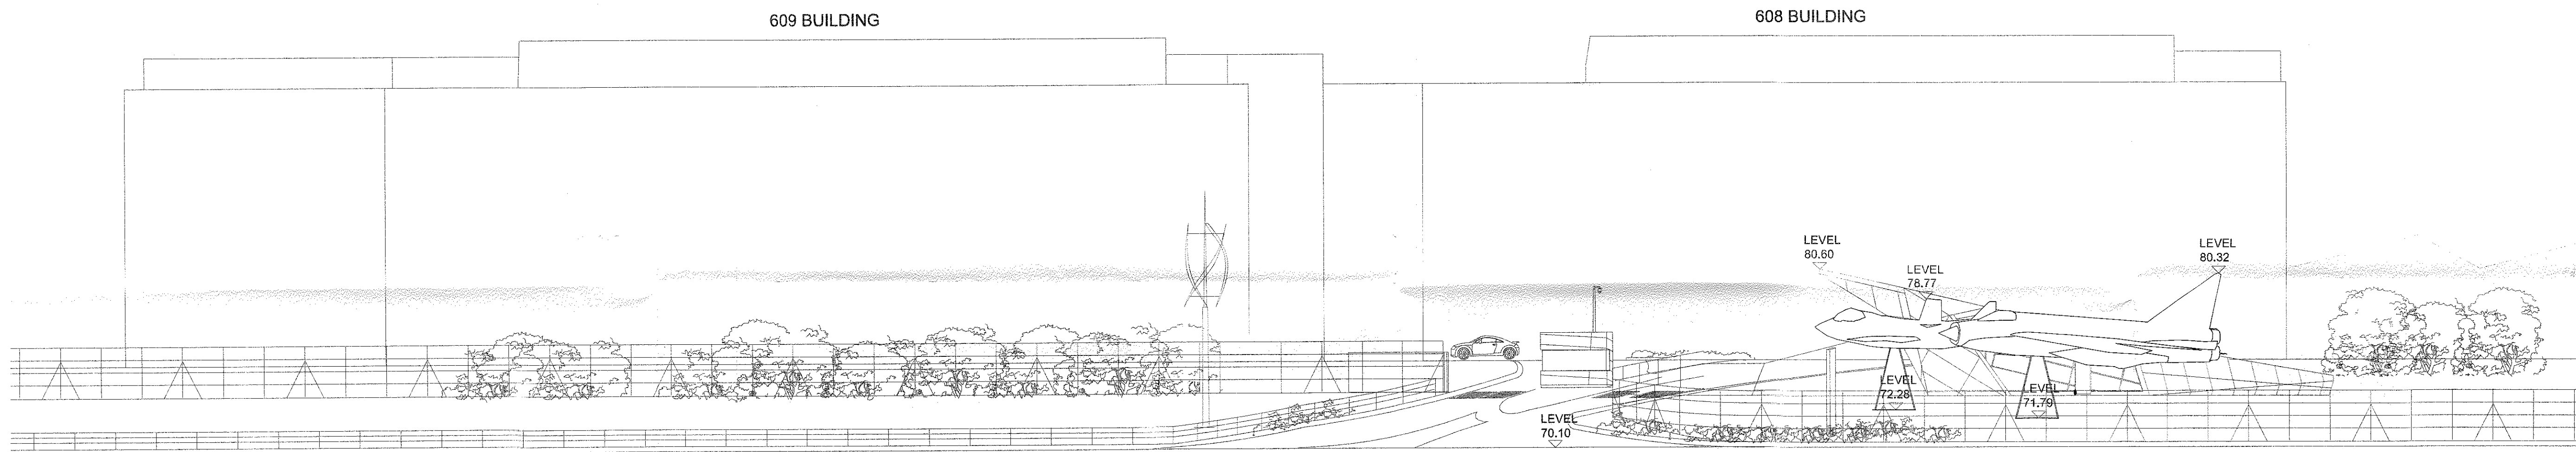

Street Scene Elevation along A59

3 20130456 P

Rev	Description	Drawn	Auto	Check
Revised				
CAPITA SYMONDS Capita Symonds 17 Preston New Road Blackburn BB2 1AU Tel: 01524 273 000 Web: www.capitasymonds.com				
Drawing Status FOR PLANNING				
Client BAE SYSTEMS				
Project Title BAE SAMLESBURY- GATE GUARDIAN PROJECT				
Drawing Title STREET SCENE ELEVATION				
Scale @ A1	Drawn by	Checked	Date	
1:250	AM	AM	08/04/13	
Project No. CS/028411-01-01				
Drawn by	Rev	Level	Rev	Checked
AR	R	-	DR	003
03				