




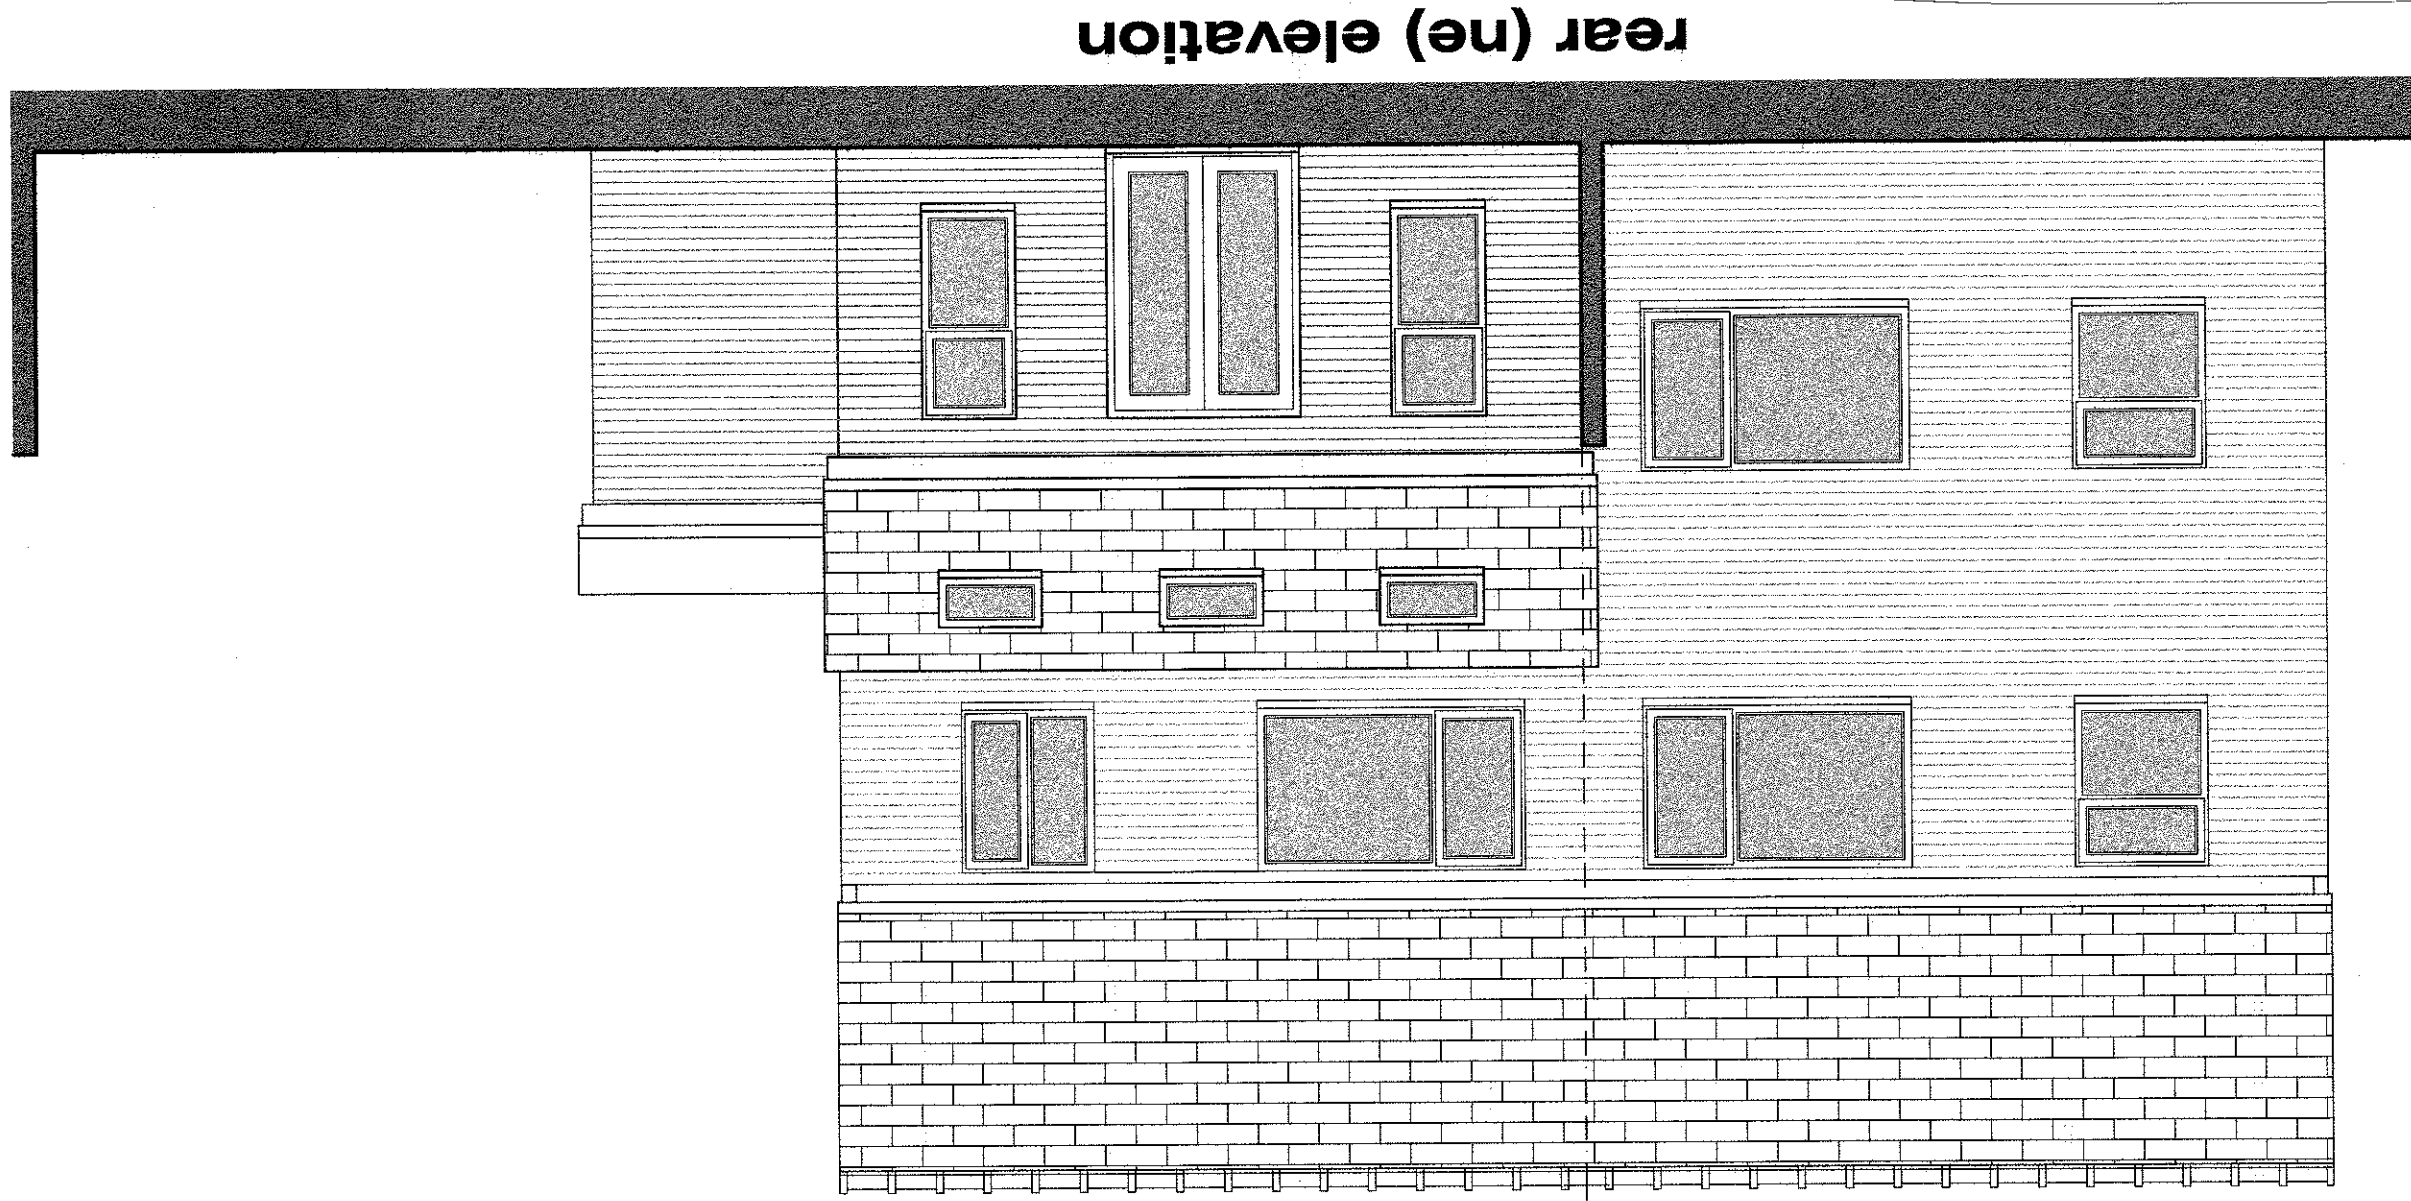


rear (ne) elevation

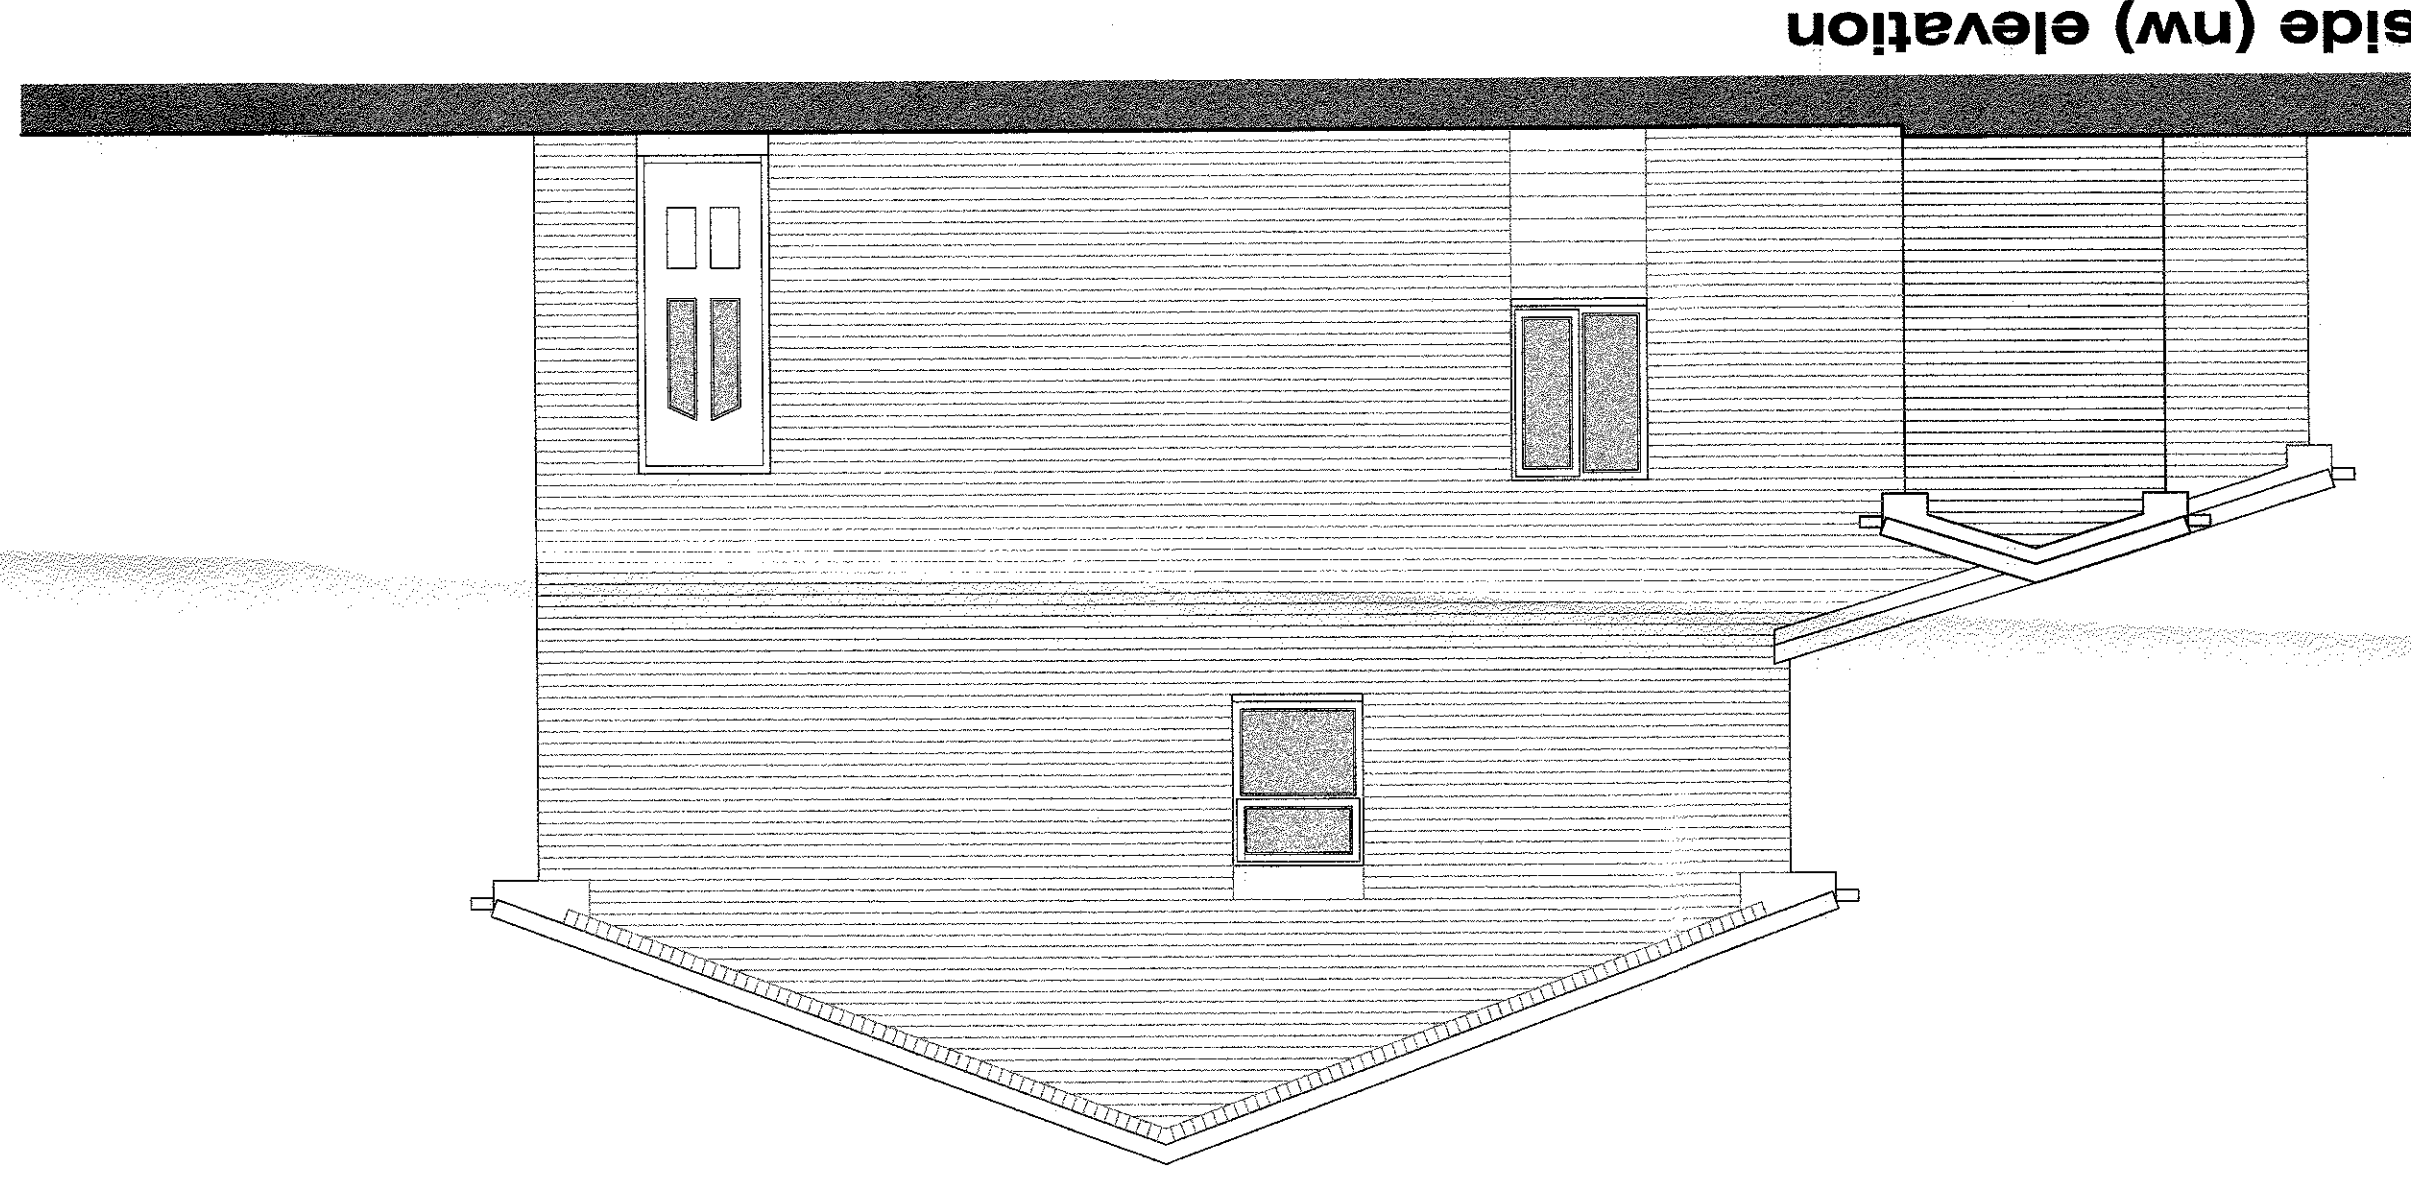


side (nw) elevation

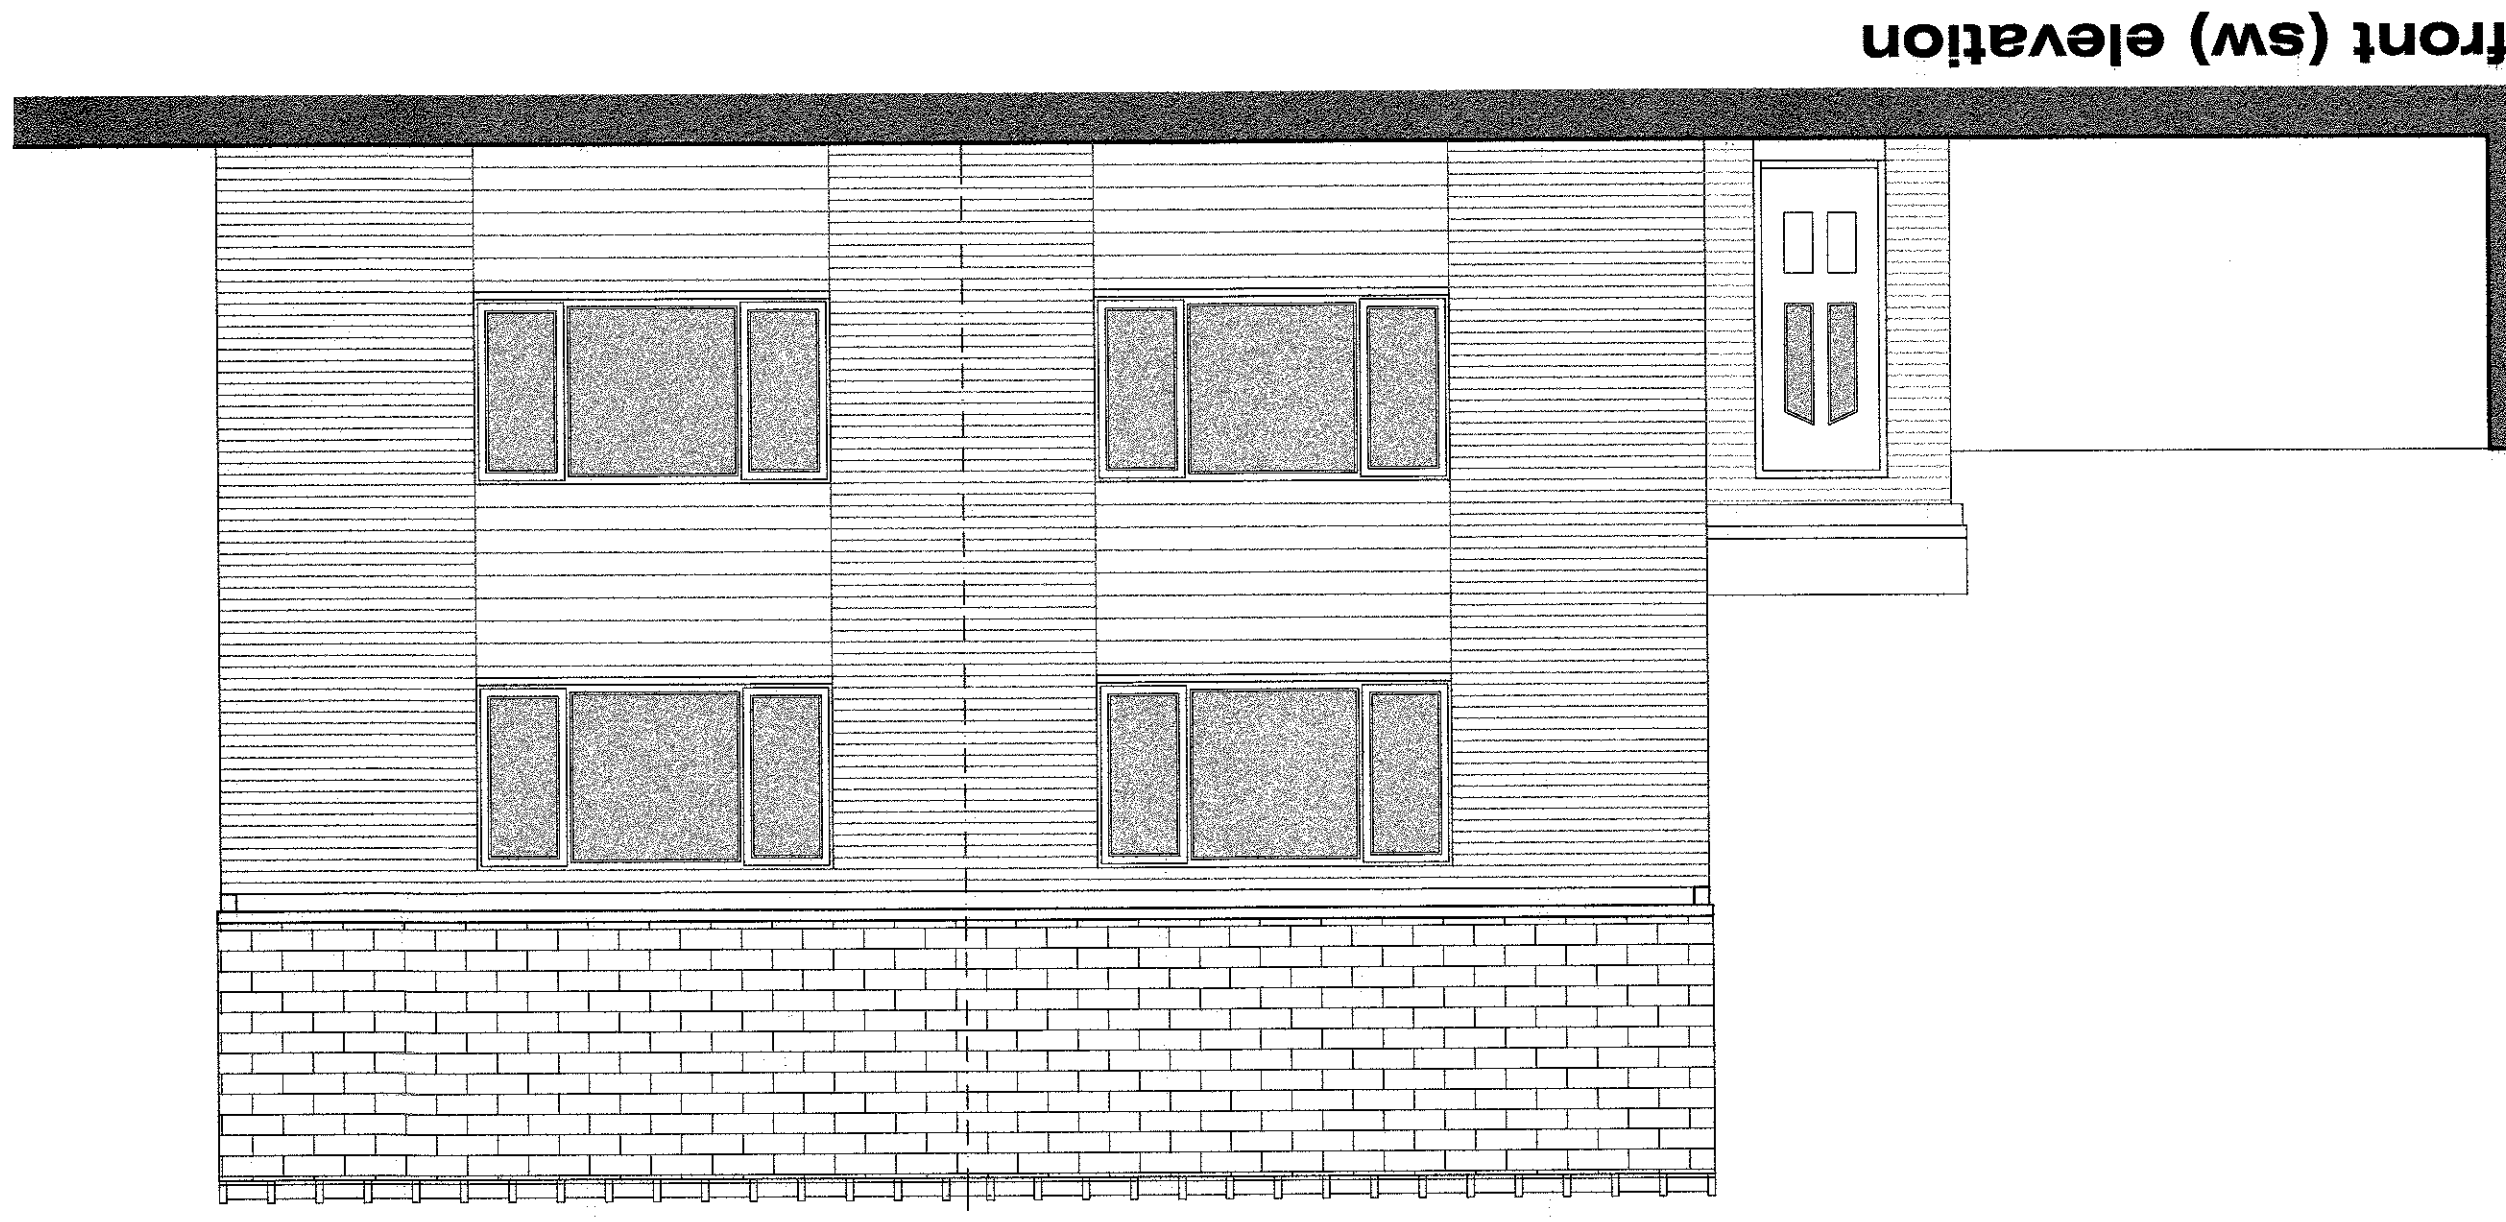


front (sw) elevation

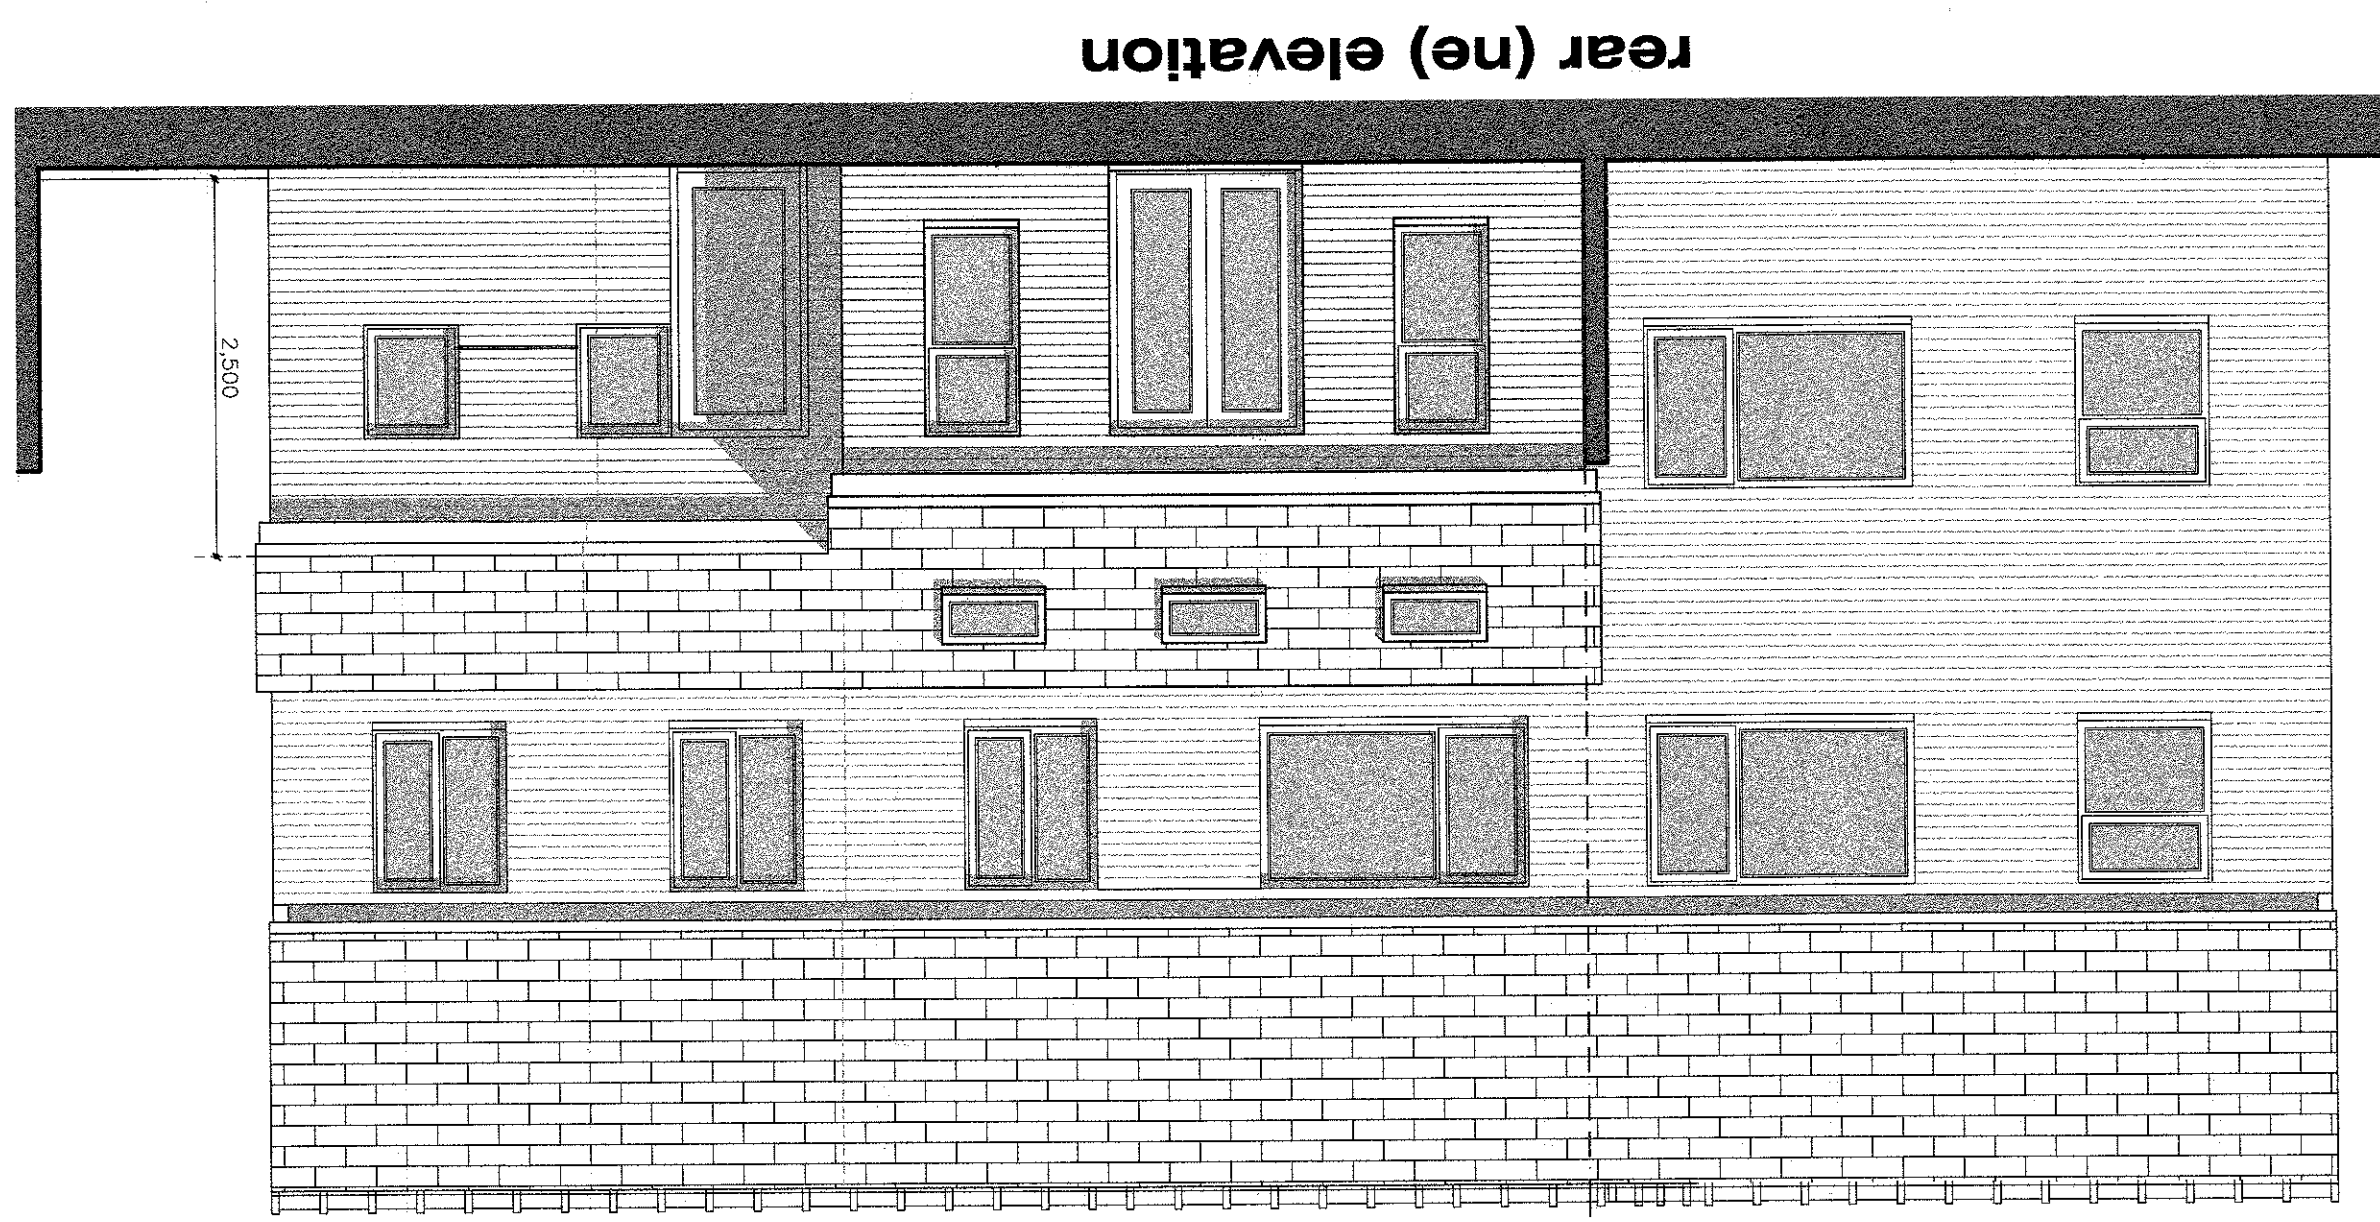

rear (ne) elevation

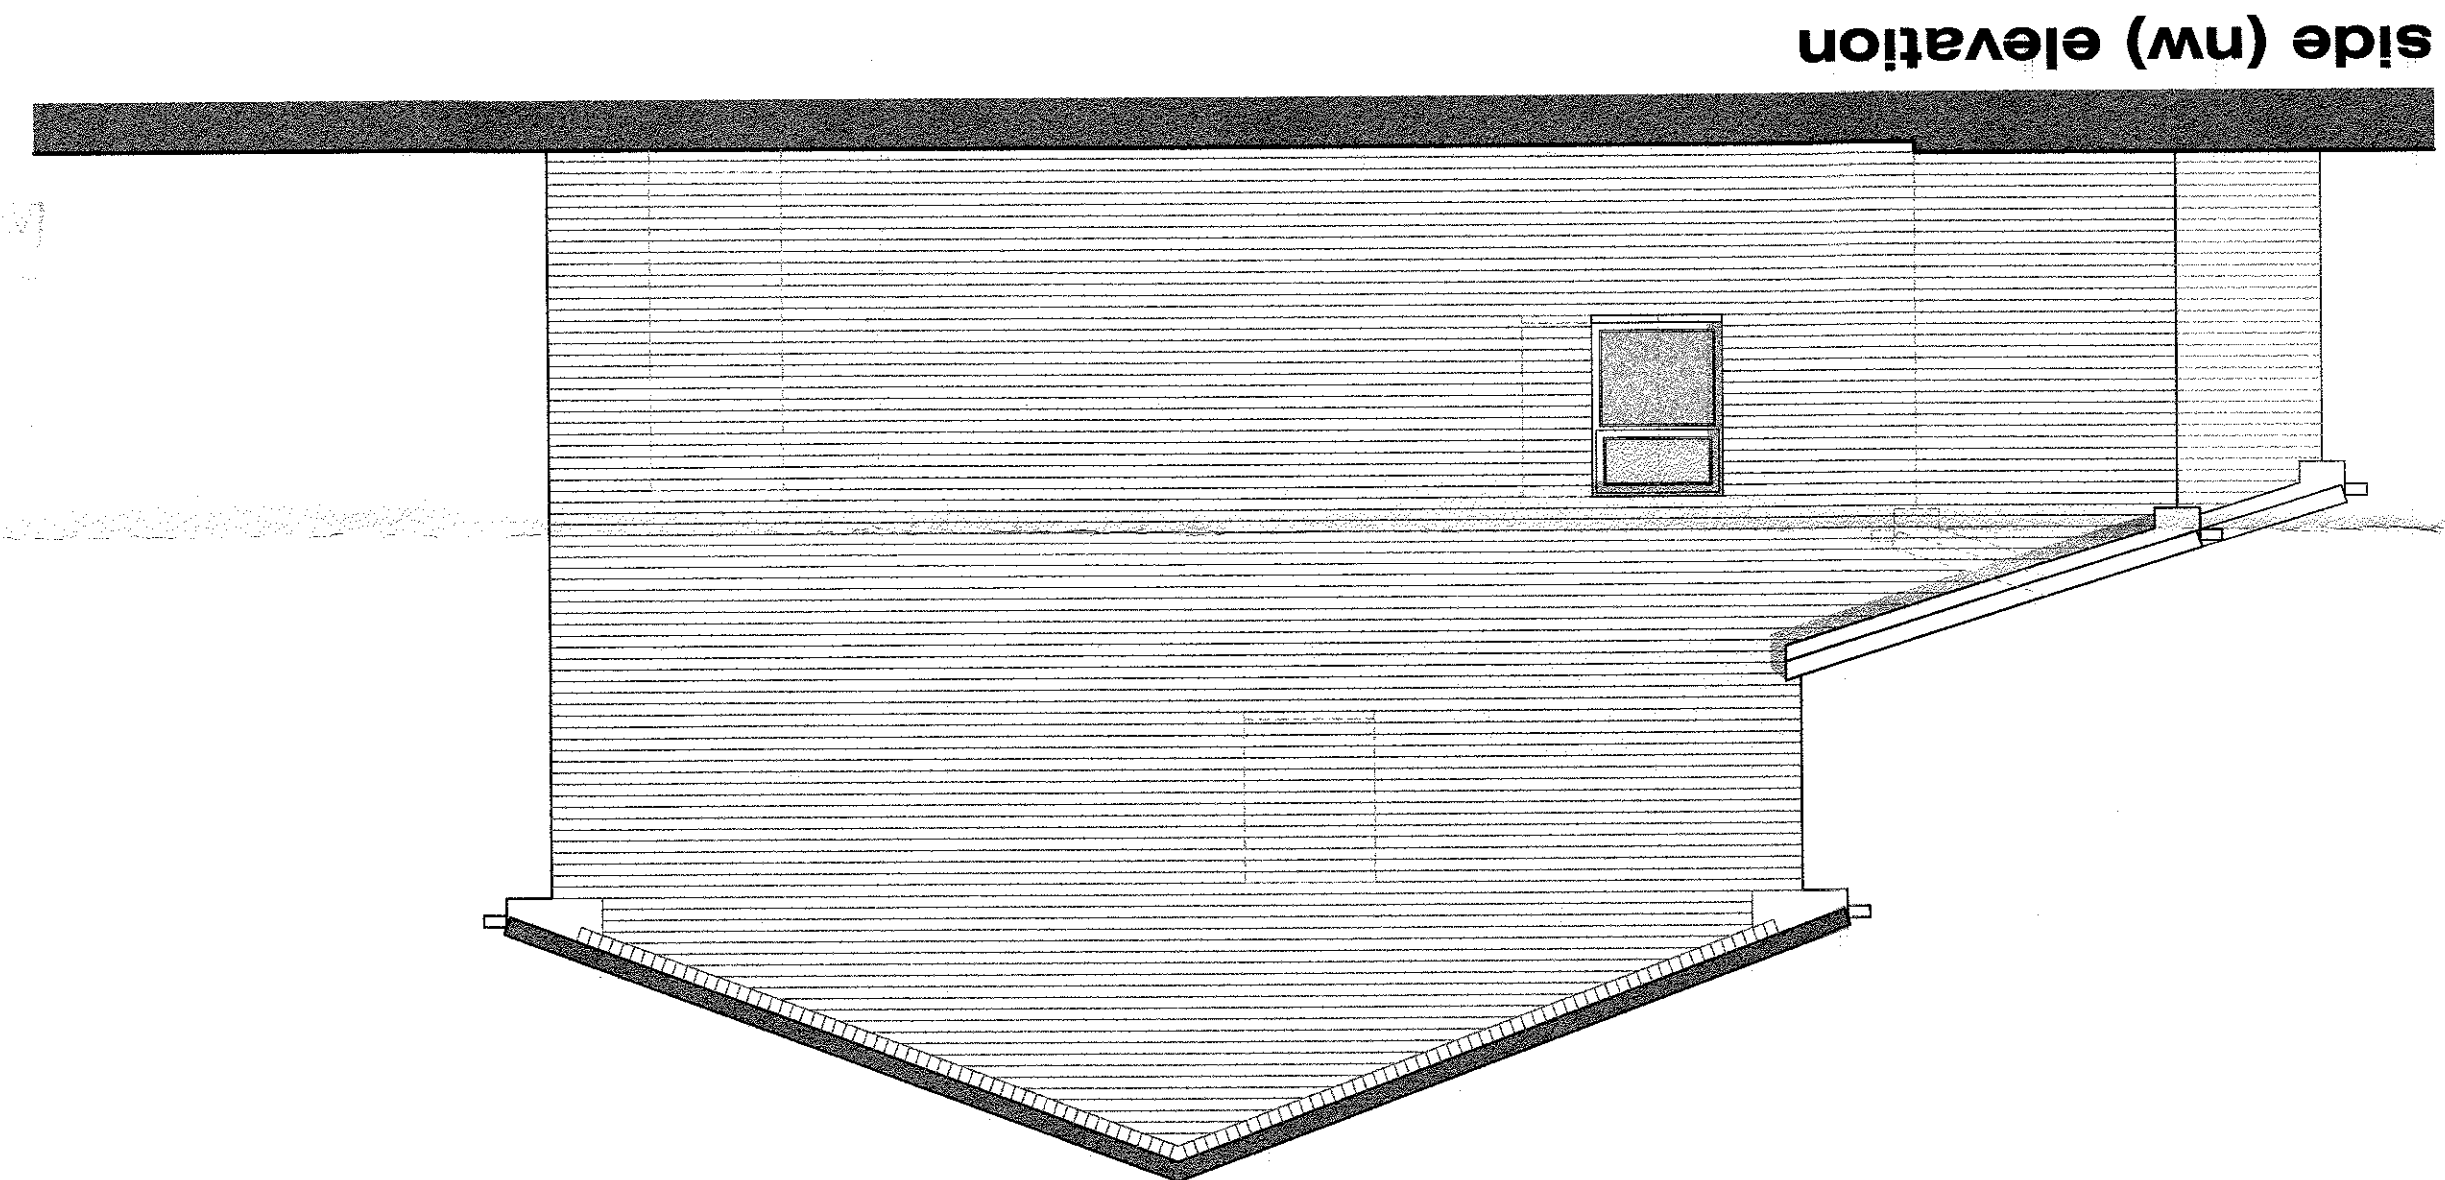

side (nw) elevation

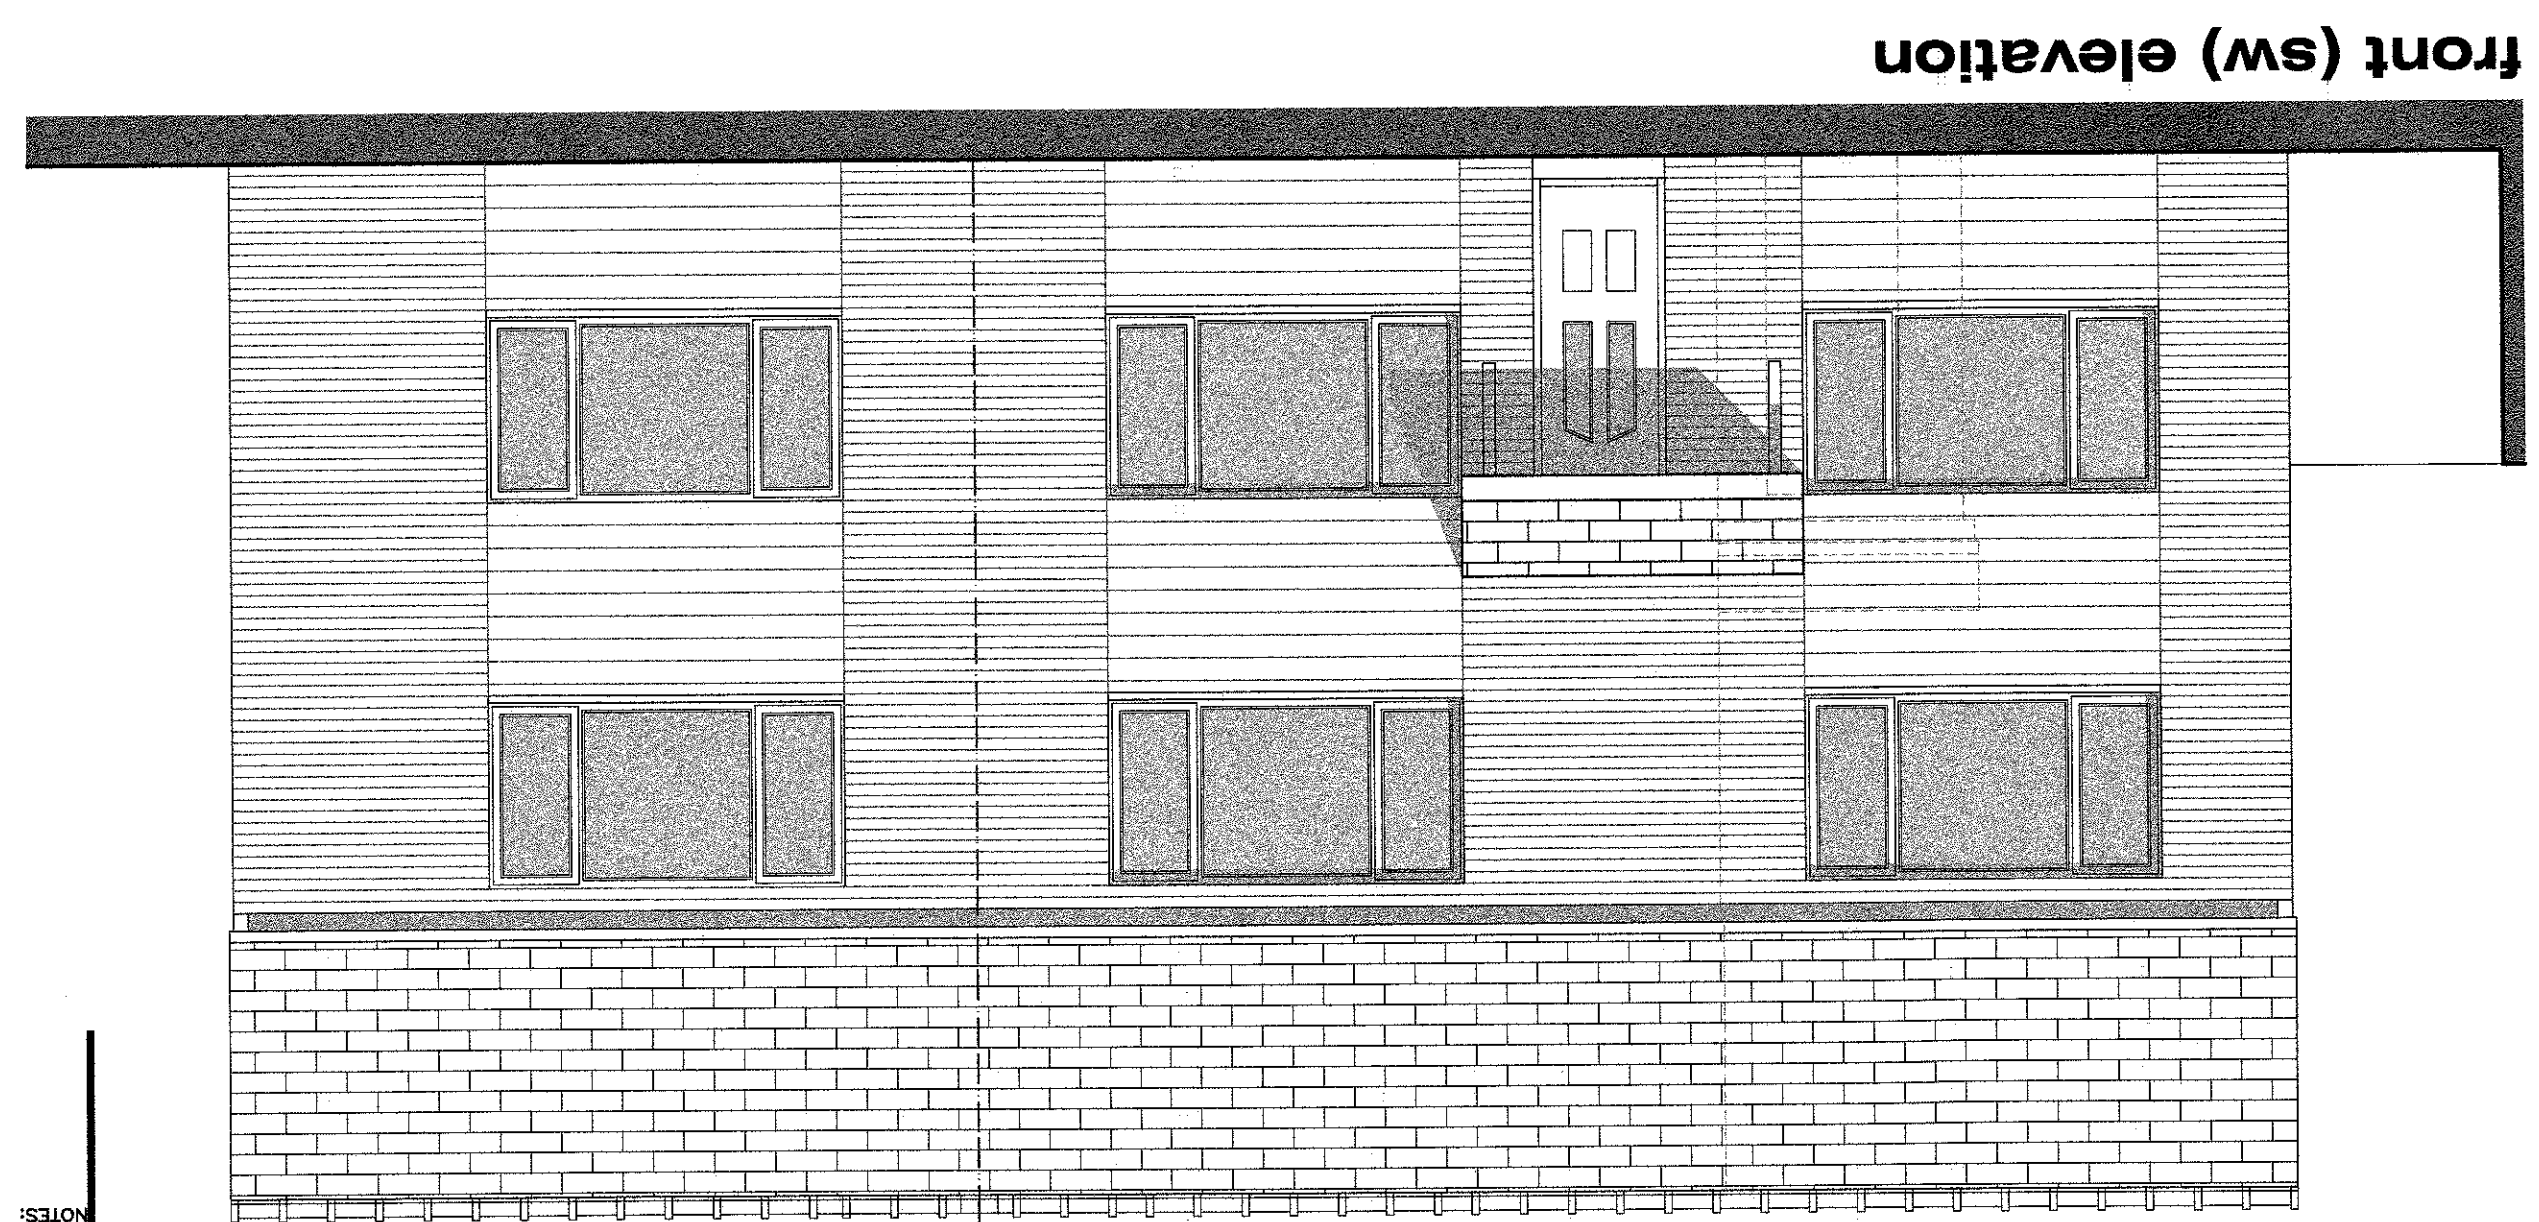

front (sw) elevation

3 20130295 P

ELEVATIONS:
EXISTING AND PROPOSED
PR3 3EP
PRESTON
LONGRIDGE
77 HACKING DRIVE
SIDE EXTENSION

SCALE - 1:50 (A1)
DRAWN: J.MONKS

NOTES: