


UNIT 3


UNIT 4

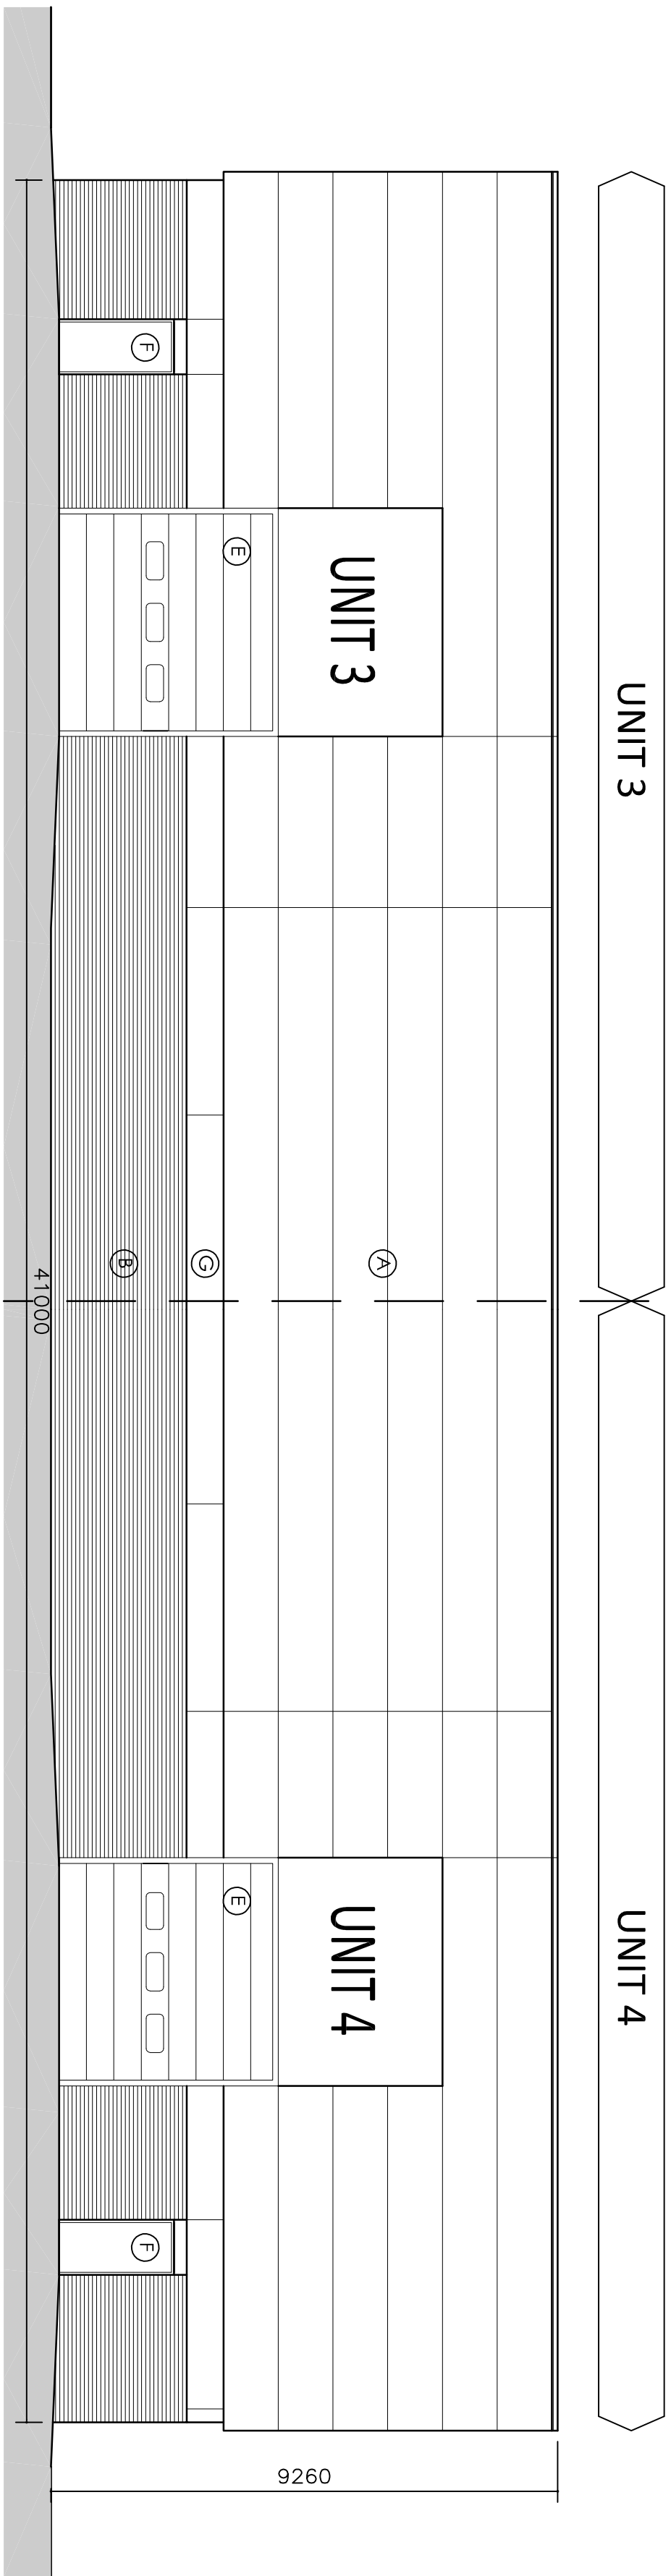

East Elevation

UNIT 4

UNIT 3

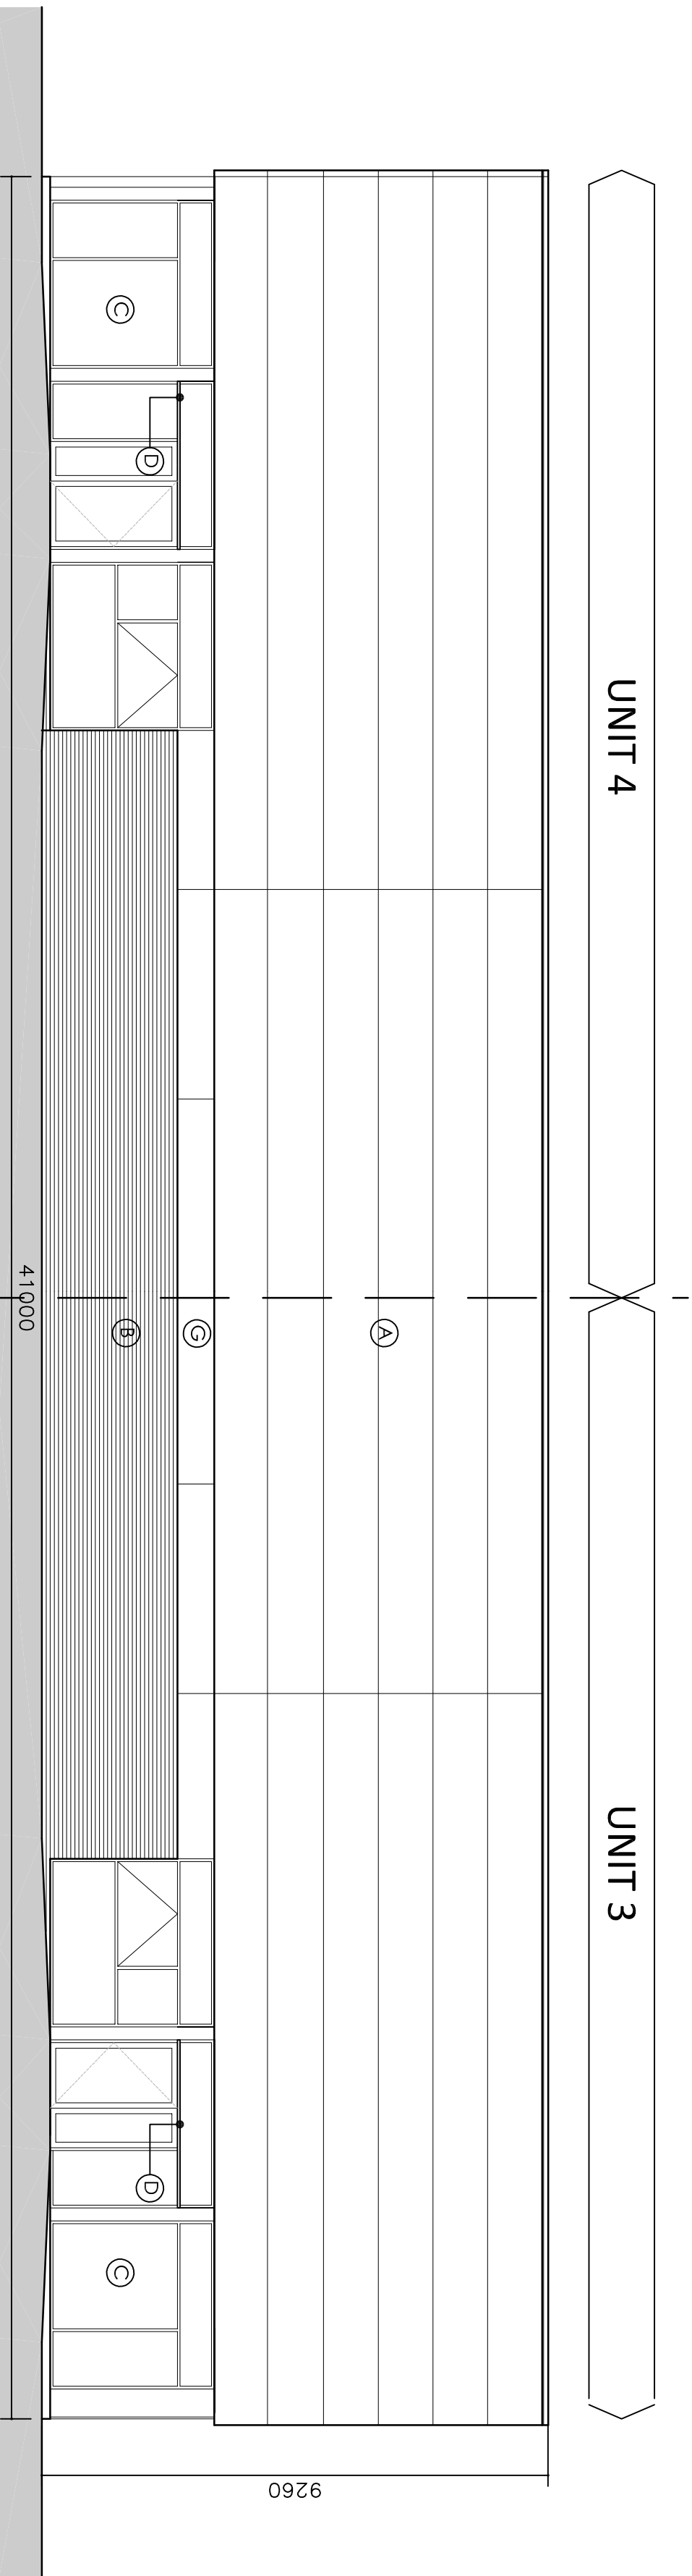

West Elevation

PLANNING ISSUE

General Notes

All site dimensions shall be verified by the Contractor on site prior to commencing any works

Do not scale from this drawing


Only work to written dimensions

This drawing is the property of Fletcher-Rae (UK) Limited (the Employer) and copyright reserved by them. This drawing is not to be copied, reproduced, or used in any way without the prior written consent of Fletcher-Rae (UK) Limited.


LEGEND:

- A - KINGSSPAN KS1000MR INSULATED COMPOSITE WALL PANELS
COLOUR: SPECTRUM METALLIC SILVER RAL 9006.
- B - SMOOTH FACING BRICK
COLOUR: RED BRICK TBC.
- C - POWDER COATED ALUMINIUM WINDOWS WITH OPENINGS AS SHOWN.
COLOUR TBC.
- D - STEEL AND GLASS ENTRANCE CANOPY.
COLOUR TBC.
- E - POWERED SECTIONAL ROLLER SHUTTER LOADING DOOR.
COLOUR: TBC.
- F - STEEL PERSONNEL DOOR.
COLOUR: TBC.
- G - FEATURE CLADDING BAND.
COLOUR: TBC

North Elevation

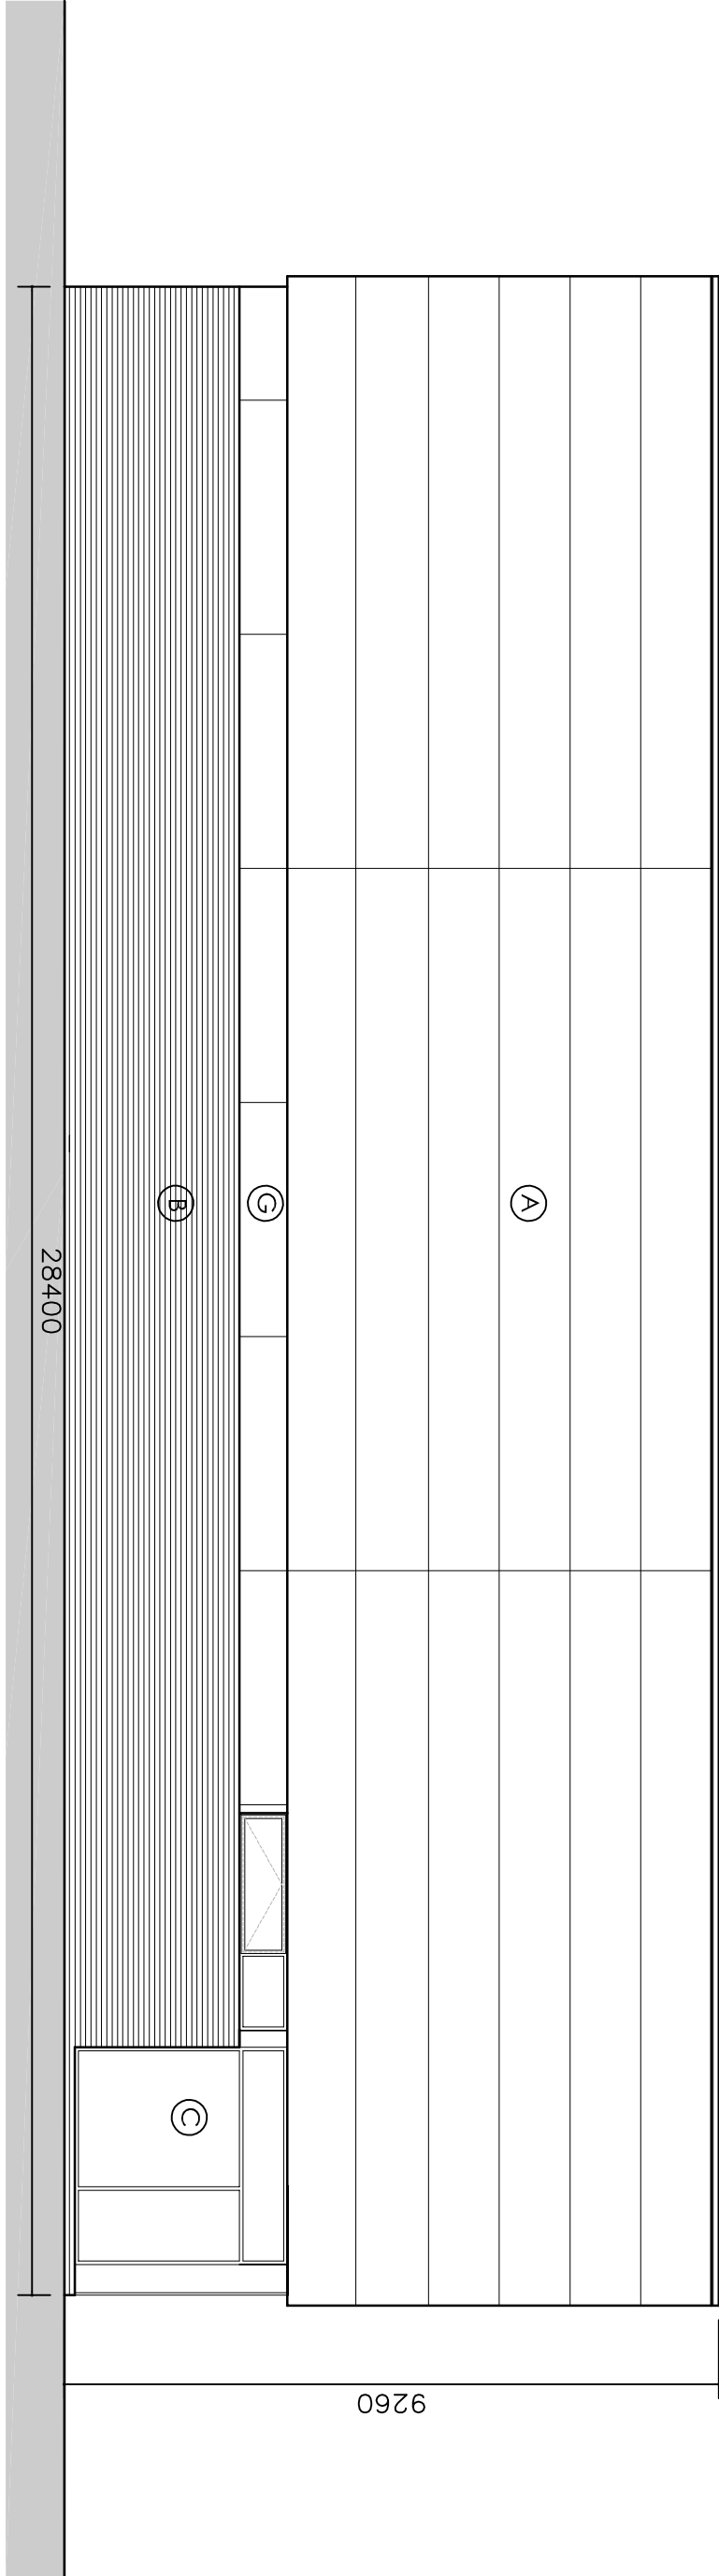

North Elevation

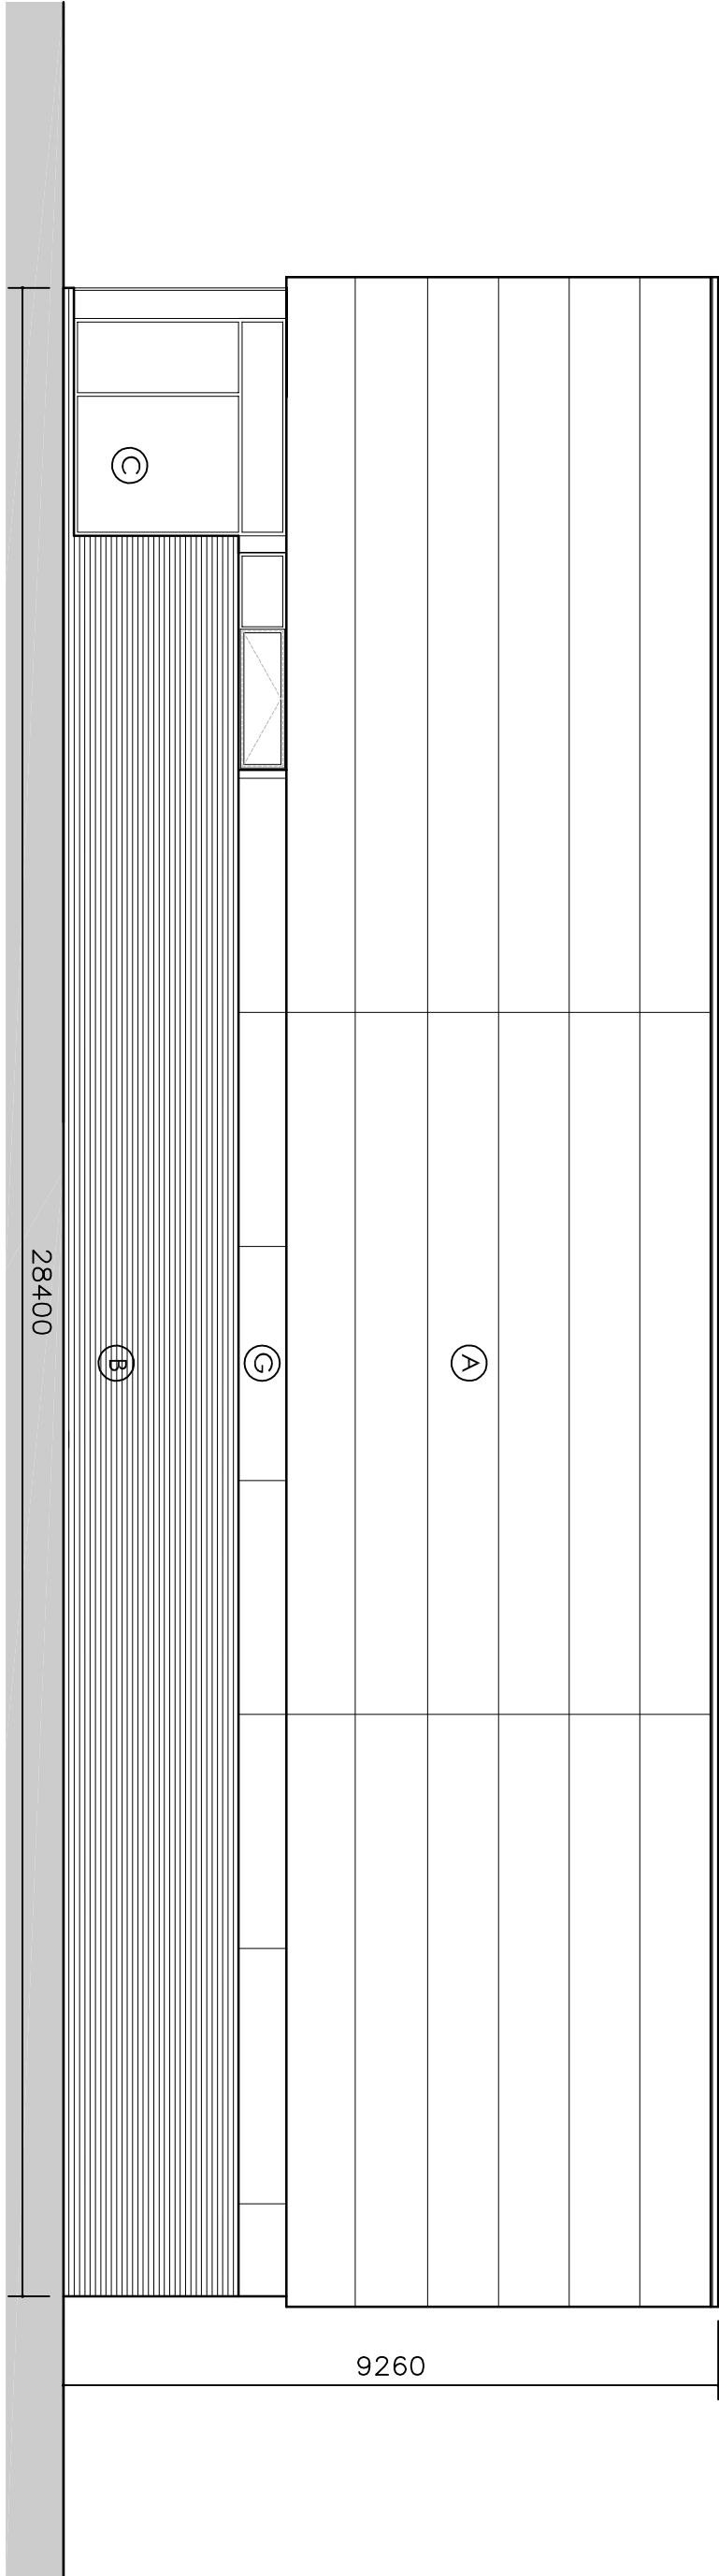

South Elevation



Architecture | Master Planning | Project Management

Hill Quay, 5 Jordan Street, Manchester, M15 4PY
t +44 (0)161 242 1140
f +44 (0)161 242 1141
w www.fletcher-rae.com
e info@fletcher-rae.com