


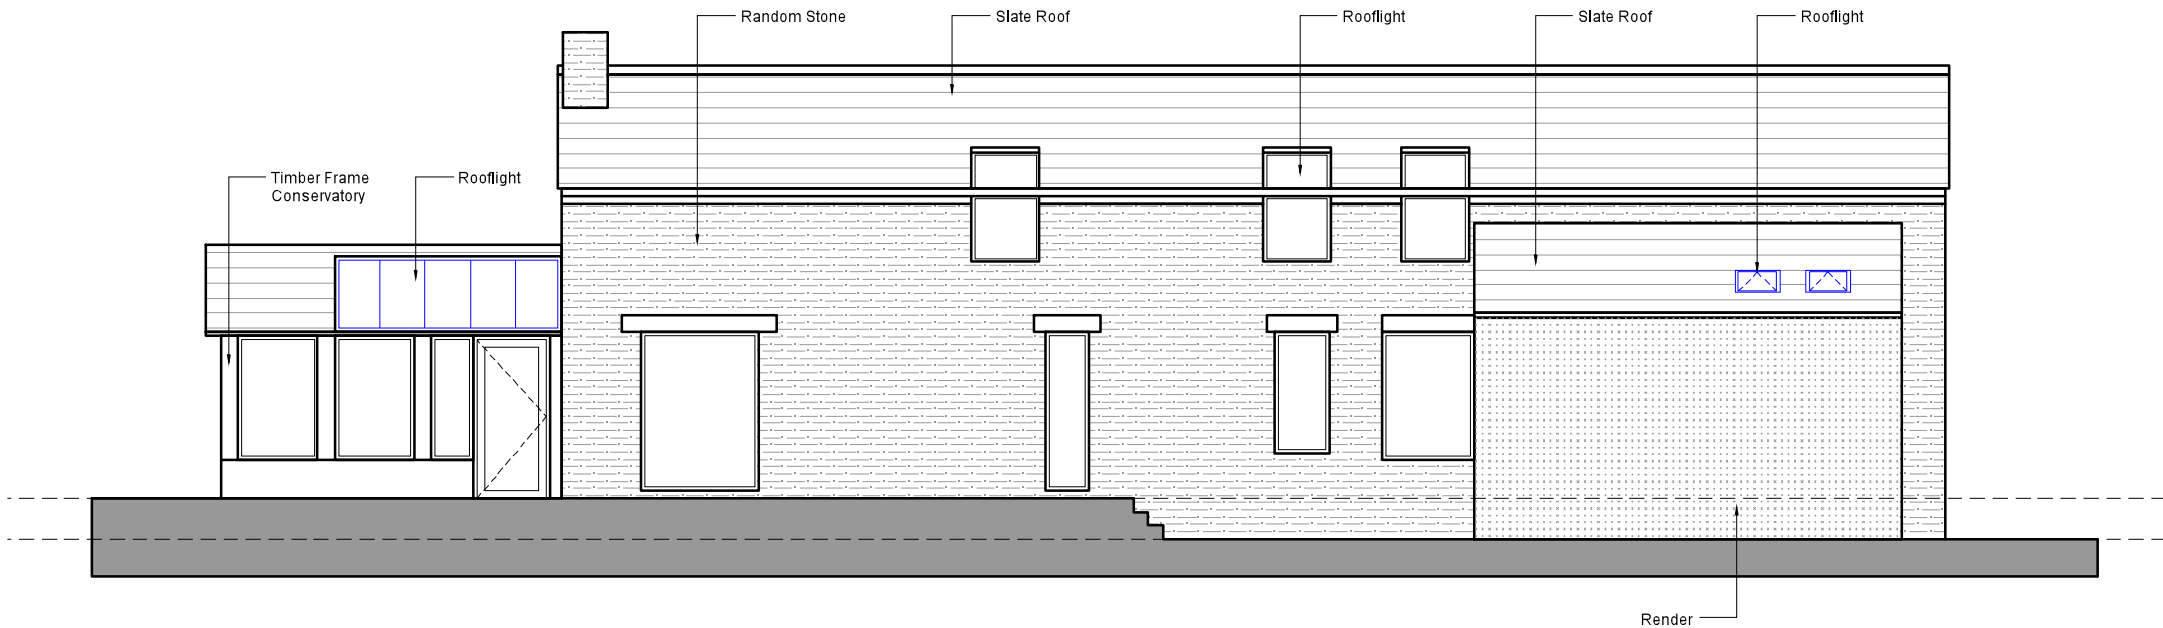

Existing Elevation A

Notes:
Dimensions are not to be scaled from this drawing, all discrepancies on this drawing are to be reported to the architect.
This drawing and design is copyright of ARKHbuild Ltd and must not be copied or reproduced without prior approval and consent.
Do not modify any element of this CAD drawing.
Drawing only to be used for the purposes it was issued for.

No	Design Risk Register

0

Meters

5

Scale

Rev	Date	Revision Notes

Project

The Hawthorns, Kiln Lane, Paythorne
Clitheroe, BB7 4JD

Client

Mr Lewis Culver
-

Contractor

ARKHbuild Ltd

architects + construction

Registered Company No: 07285864
Registered Office:
ARKHbuild Ltd
Paythorne, Paythorne Lane
Clitheroe, Lancashire, BB7 4JD
www.arkhibuild.com

Drawing Title

Existing Elevation A

Job No	Date (Year/Month)	Scale@A3
AB_12083	2013/03	1/100

Status

Lawful Development Application

Drawing No	Zone	Level	Type	Content	Sequential	Rev
AR	XX	00	EL	100	002	-