




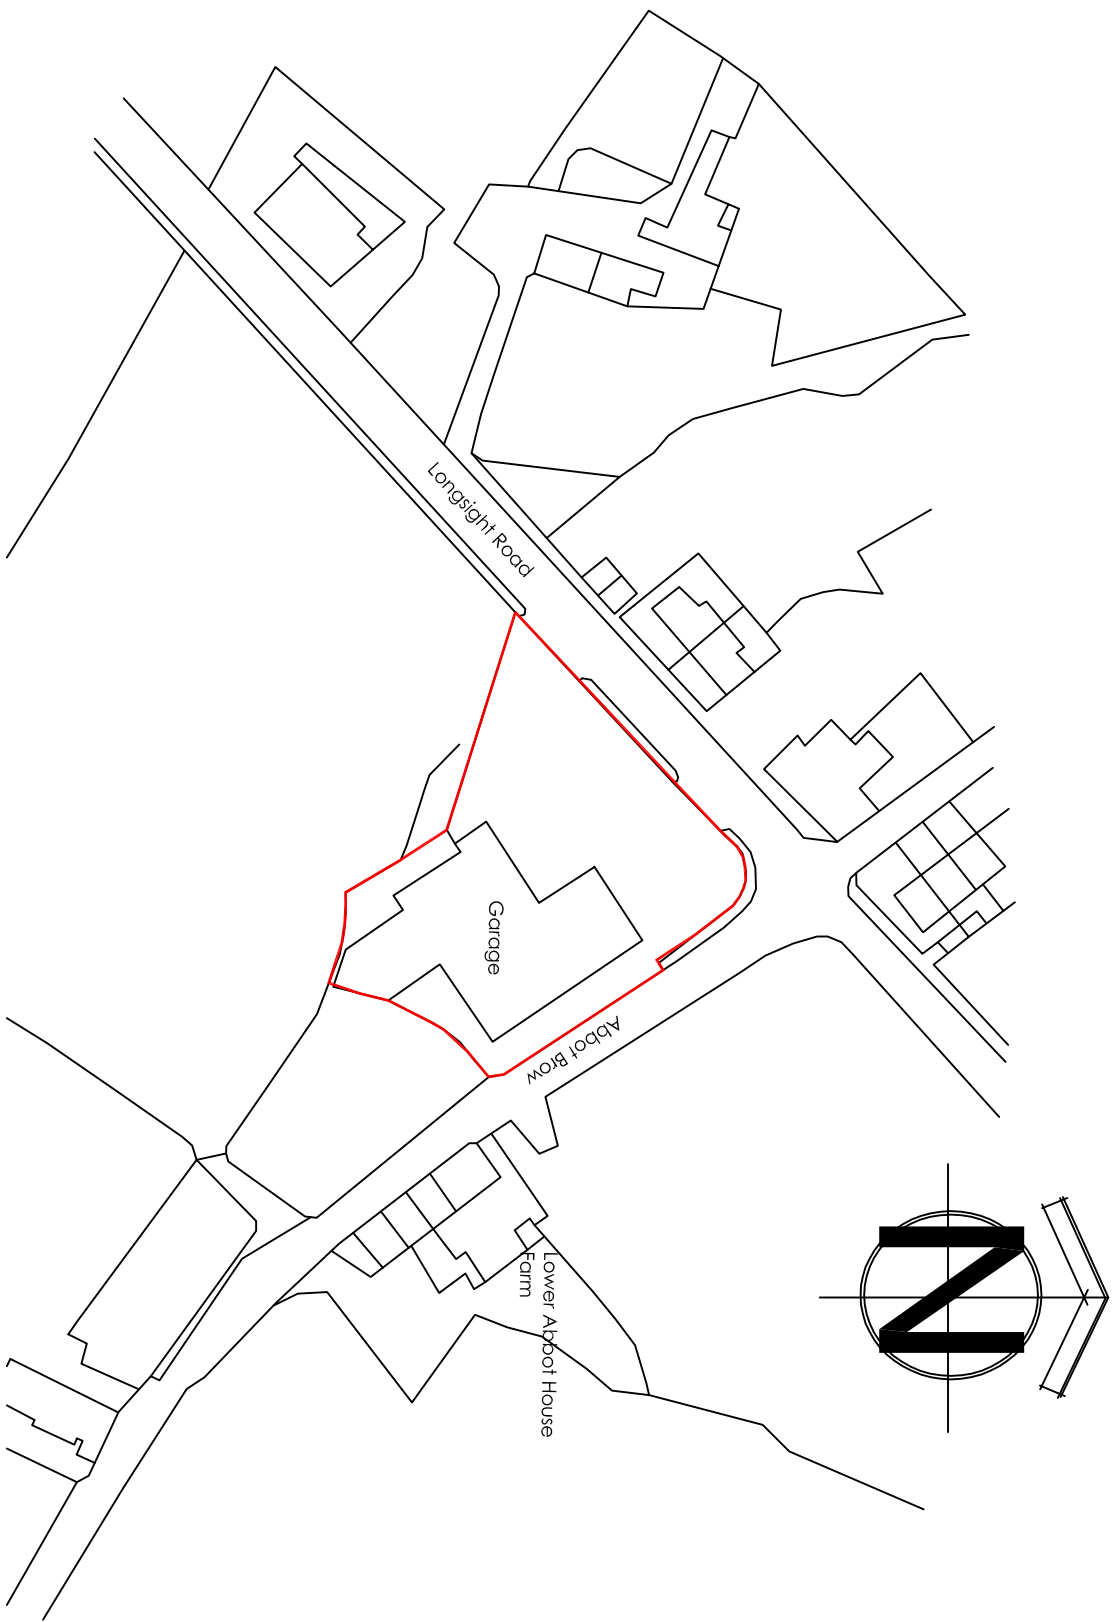

Location Plan 1:1250

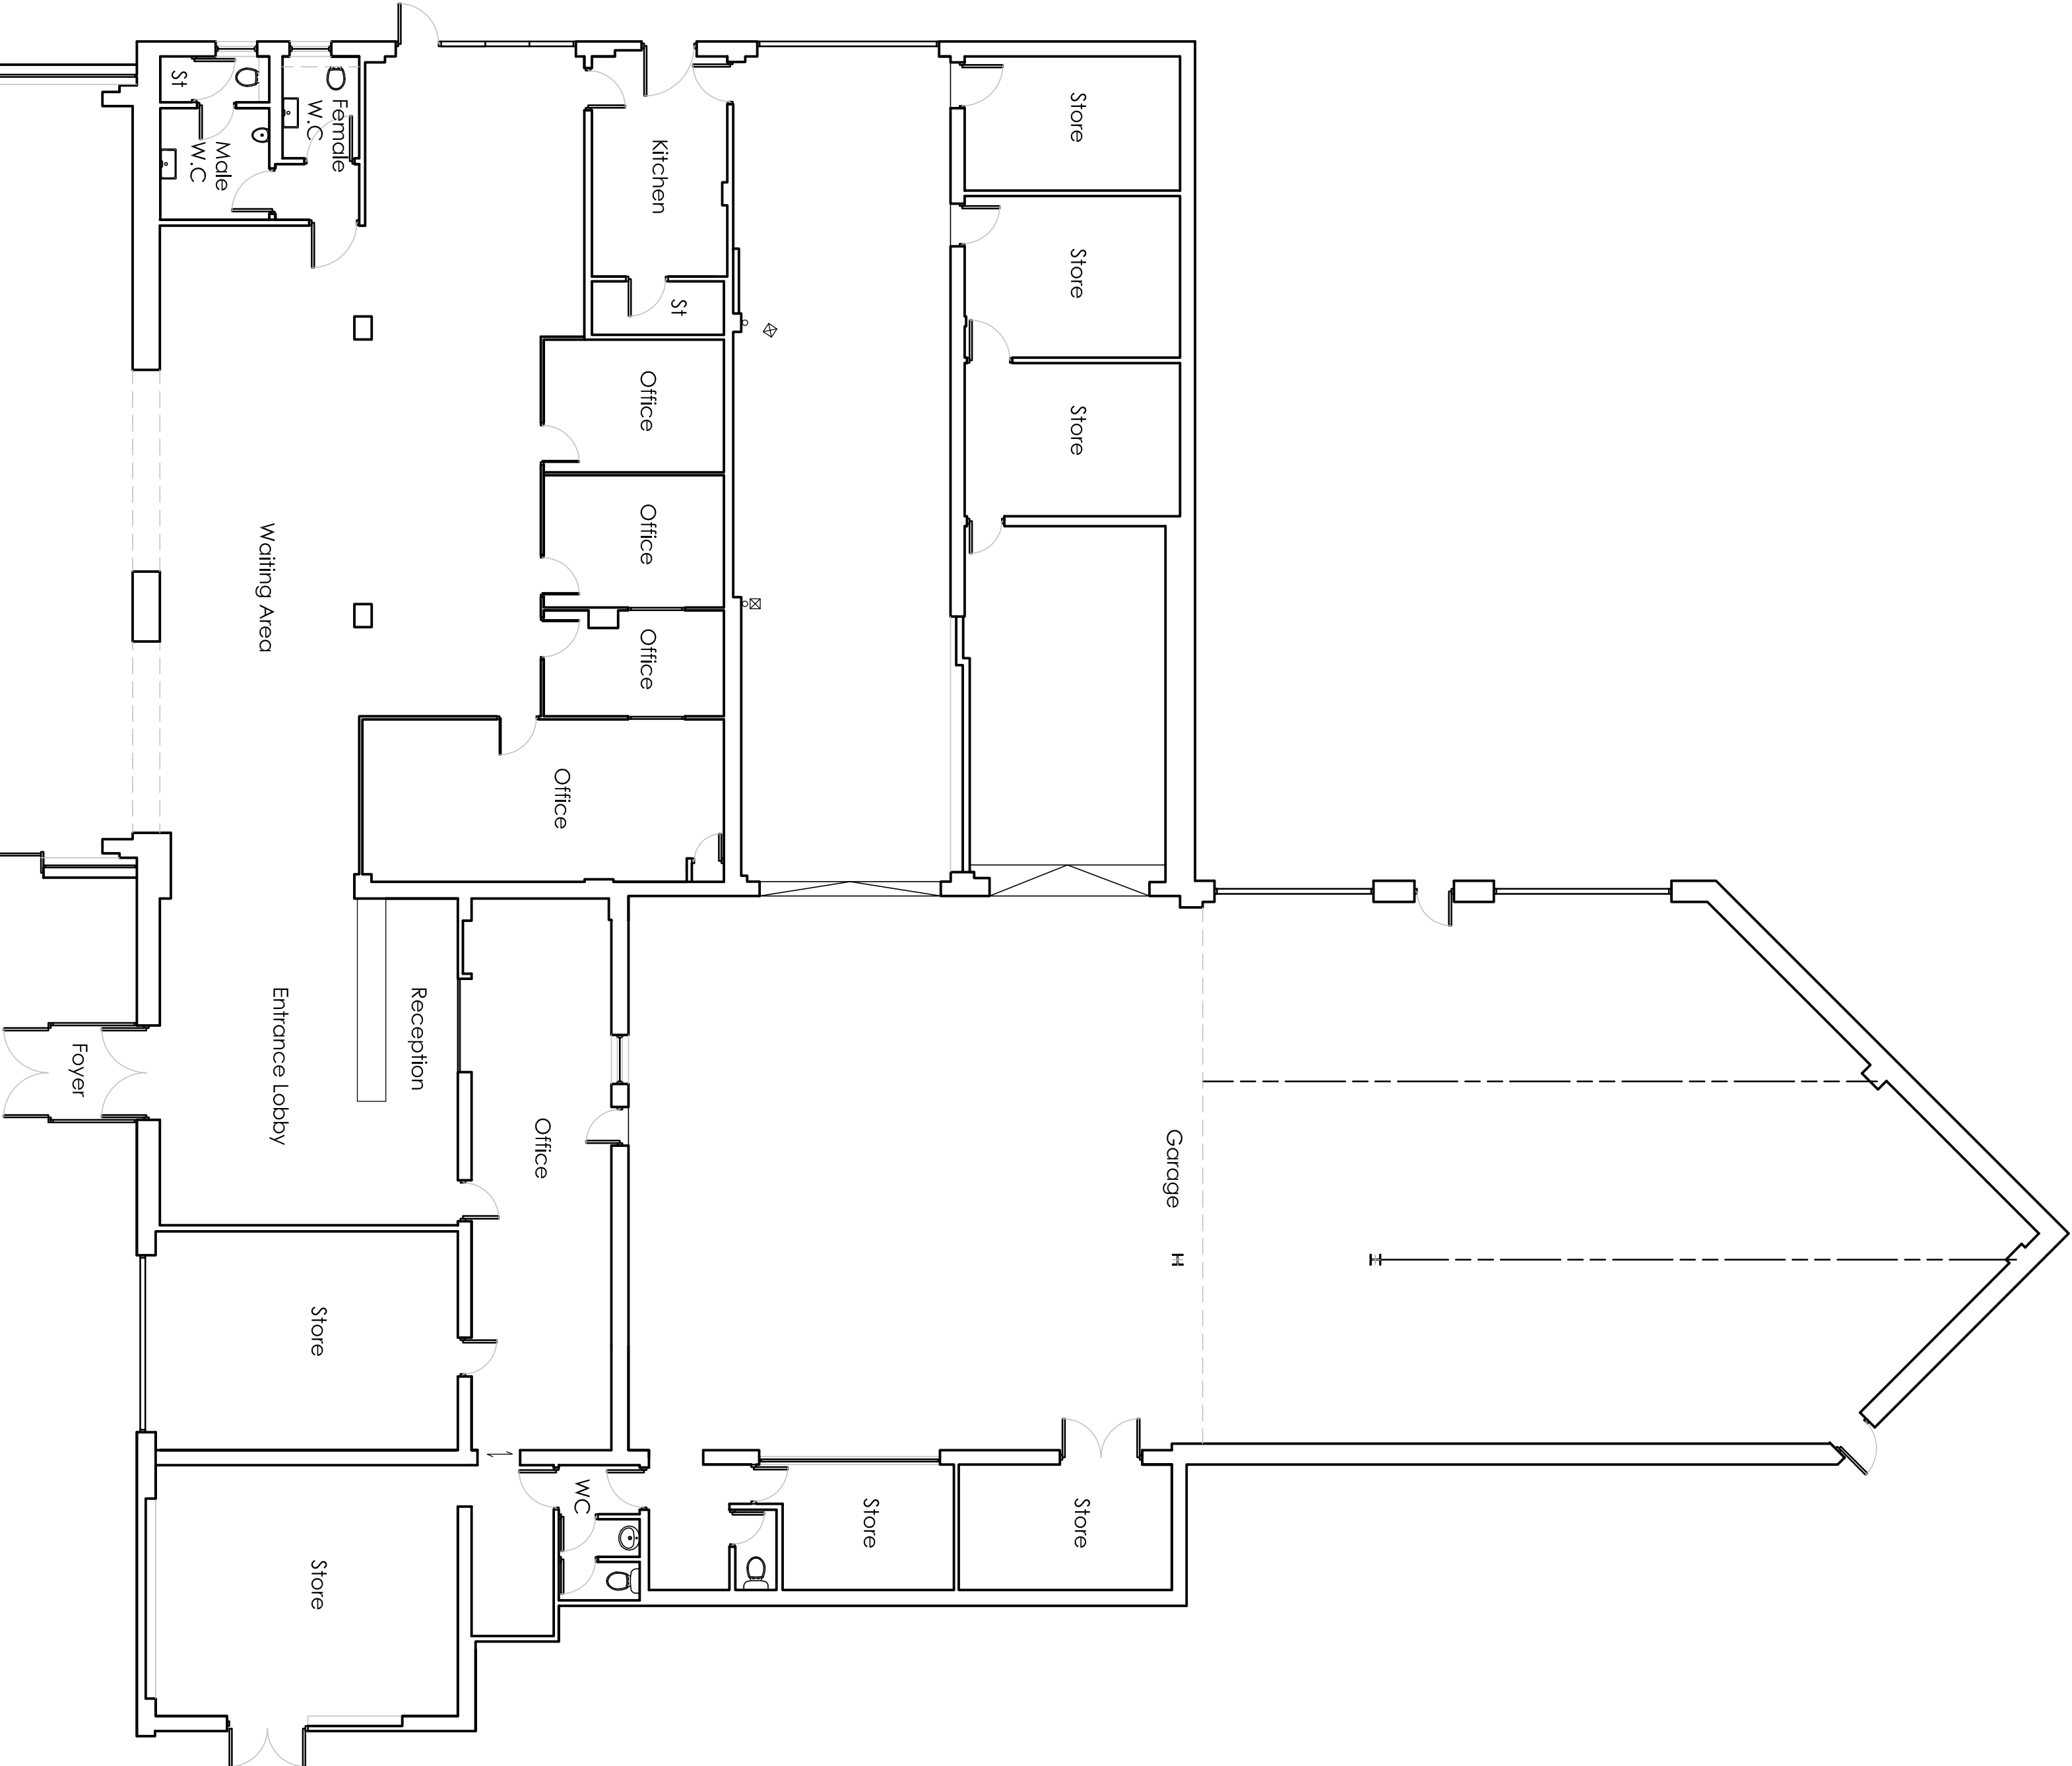

Existing Plan 1:100

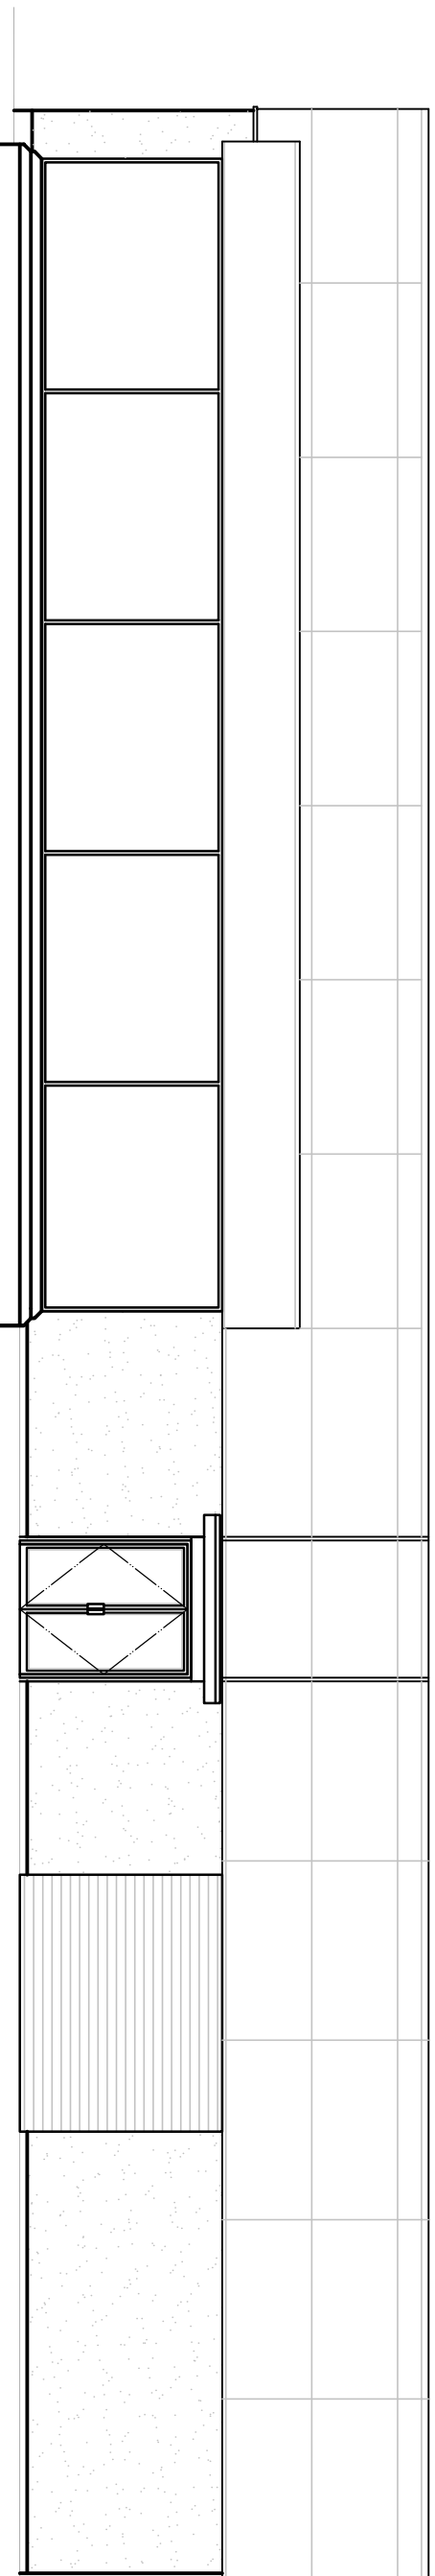

Existing Elevation A 1:100

PROJECT: Bowker, Bay Horse	DRAWING NUMBER: P5482
DRAWING TITLE: Existing Plans	REVISION: L01
CLIENT: Mr P Bowker	DRAWN BY: JGR
SCALE: As Stated	DATE: Jan 13