




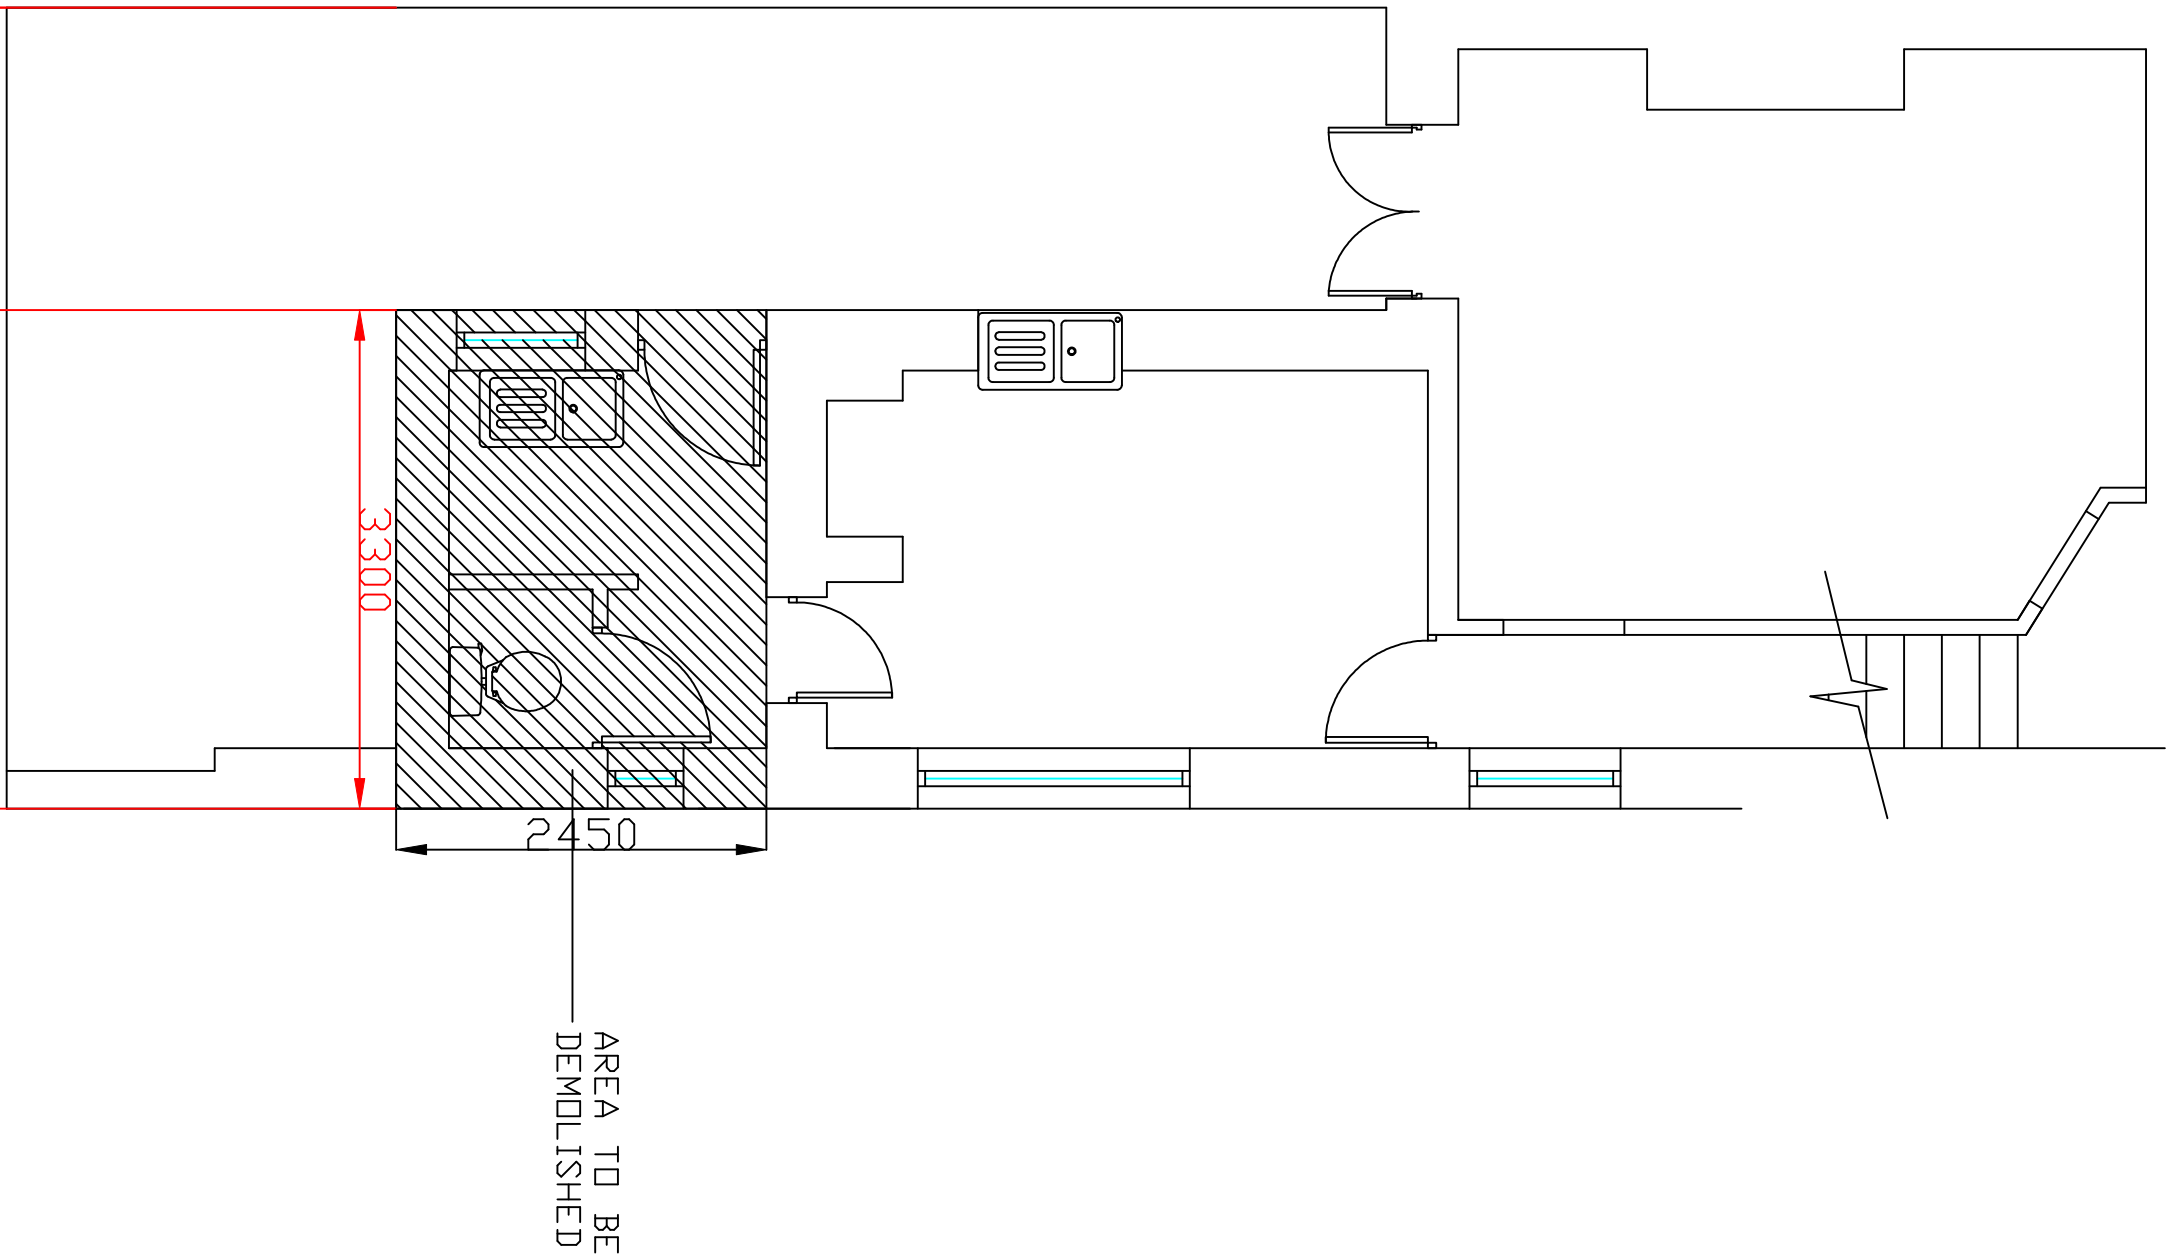


GROUND FLOOR

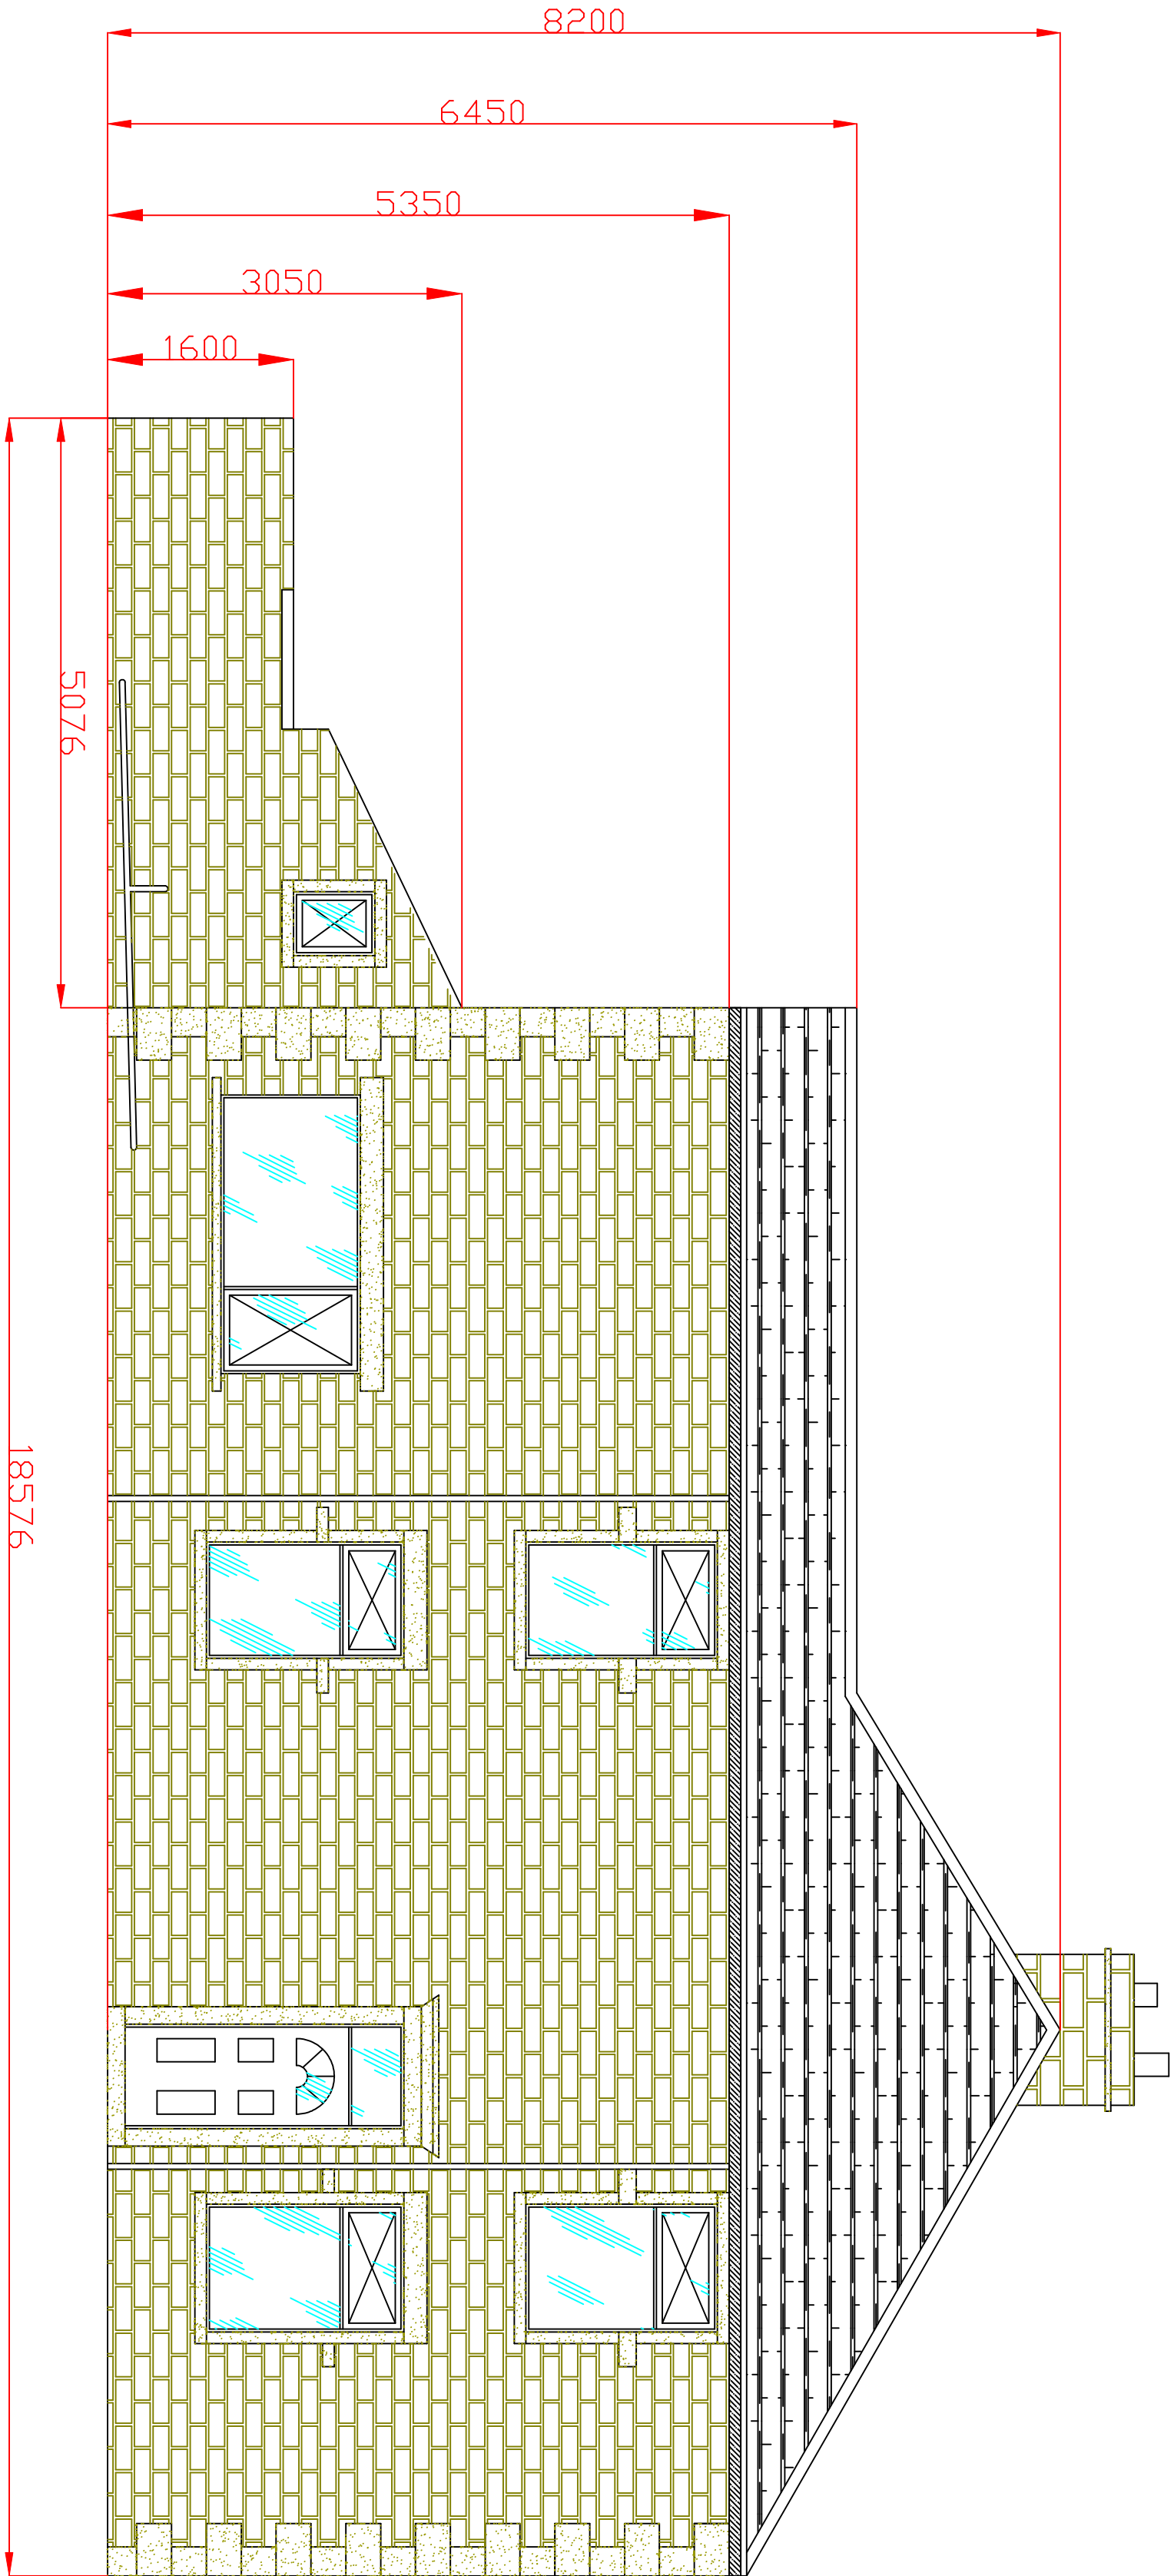


FRONT ELEVATION

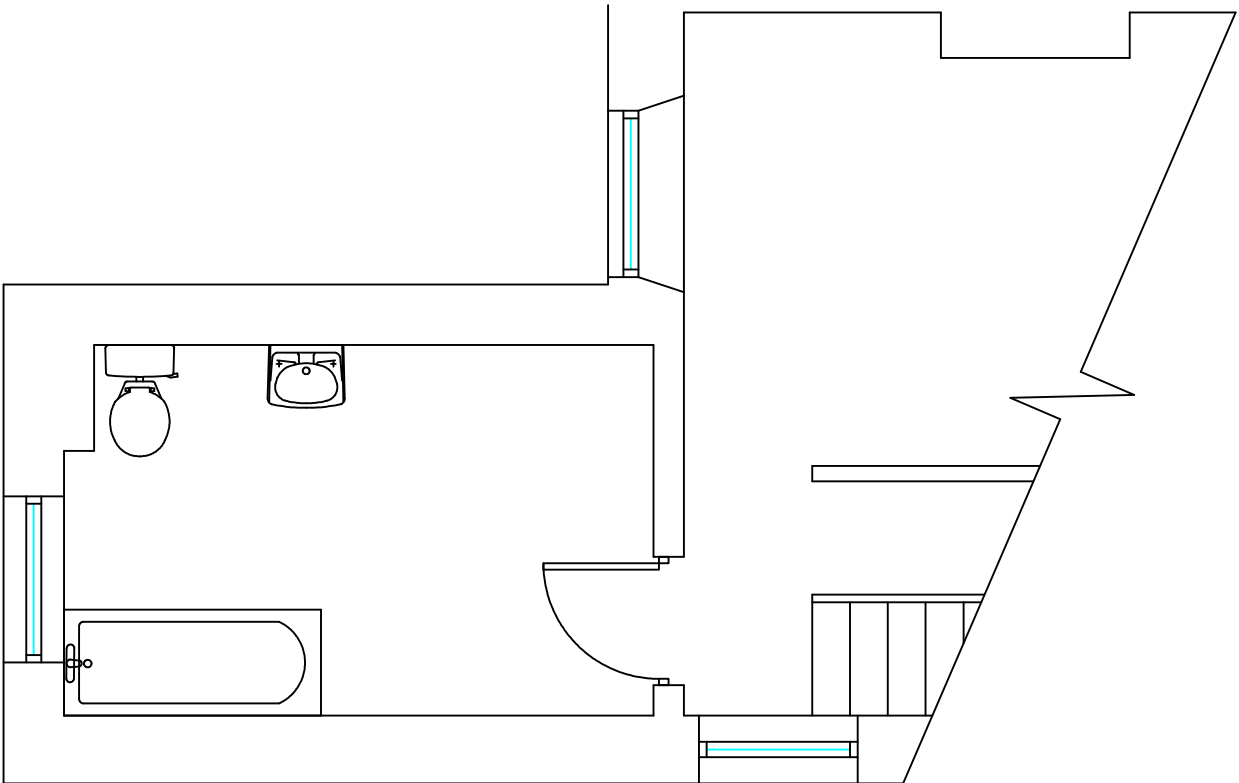


FIRST FLOOR

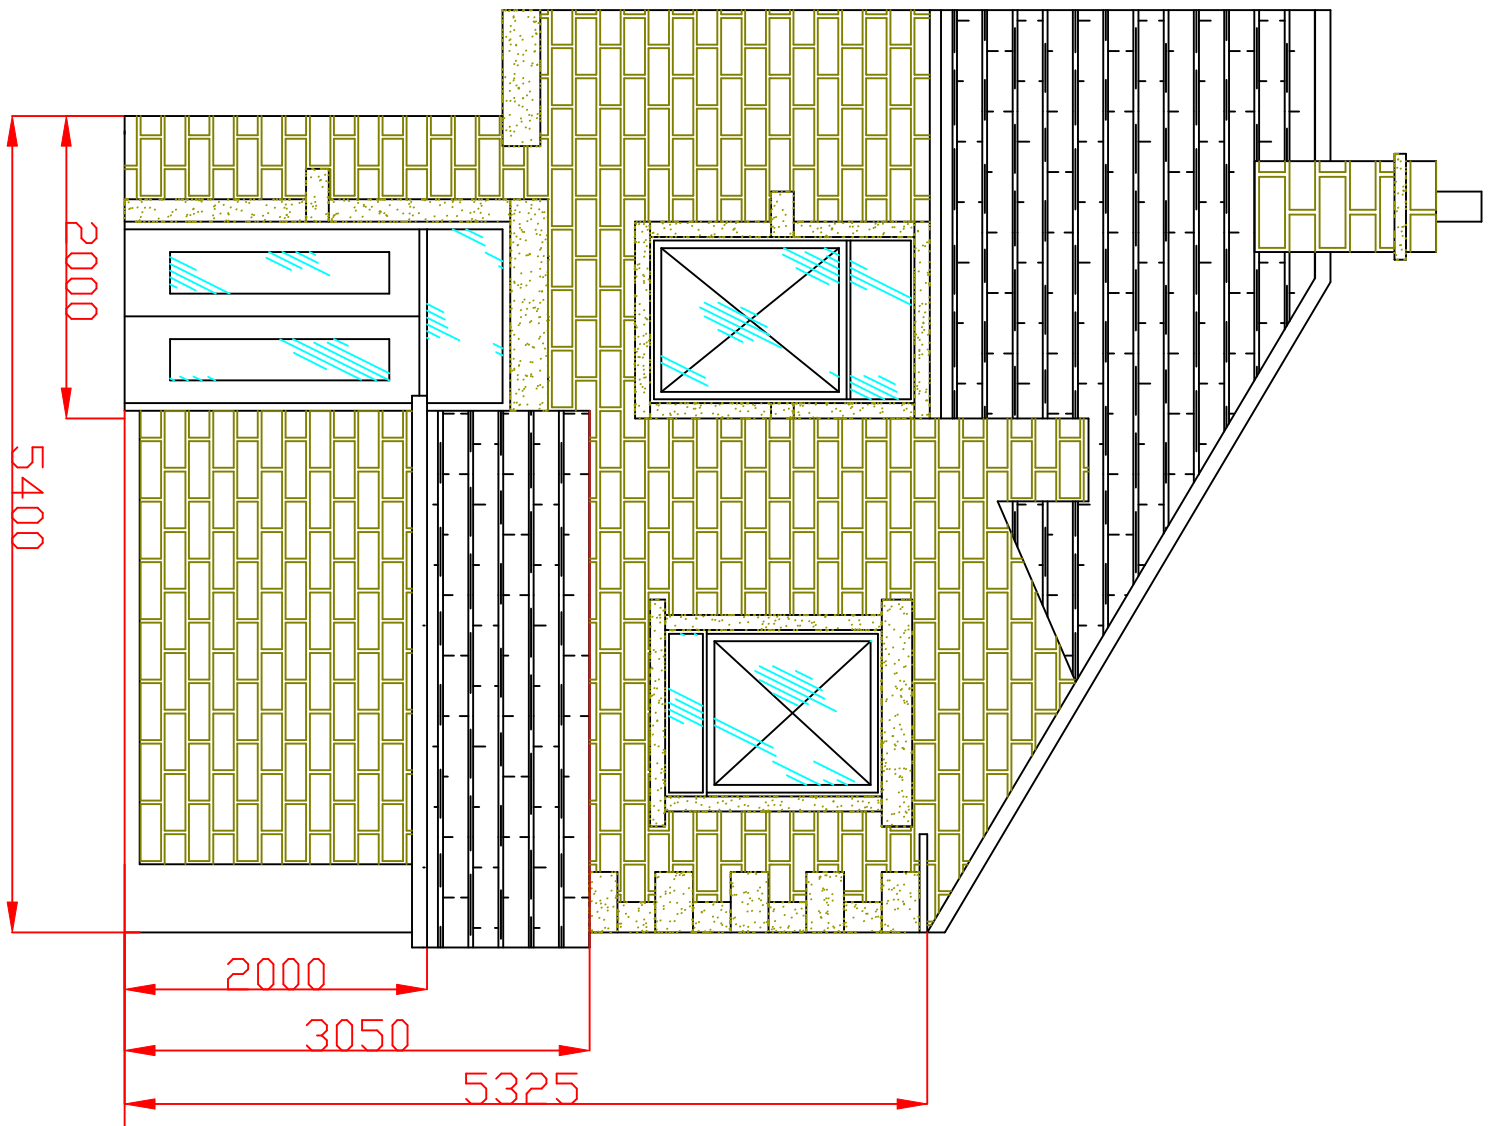

REAR ELEVATION

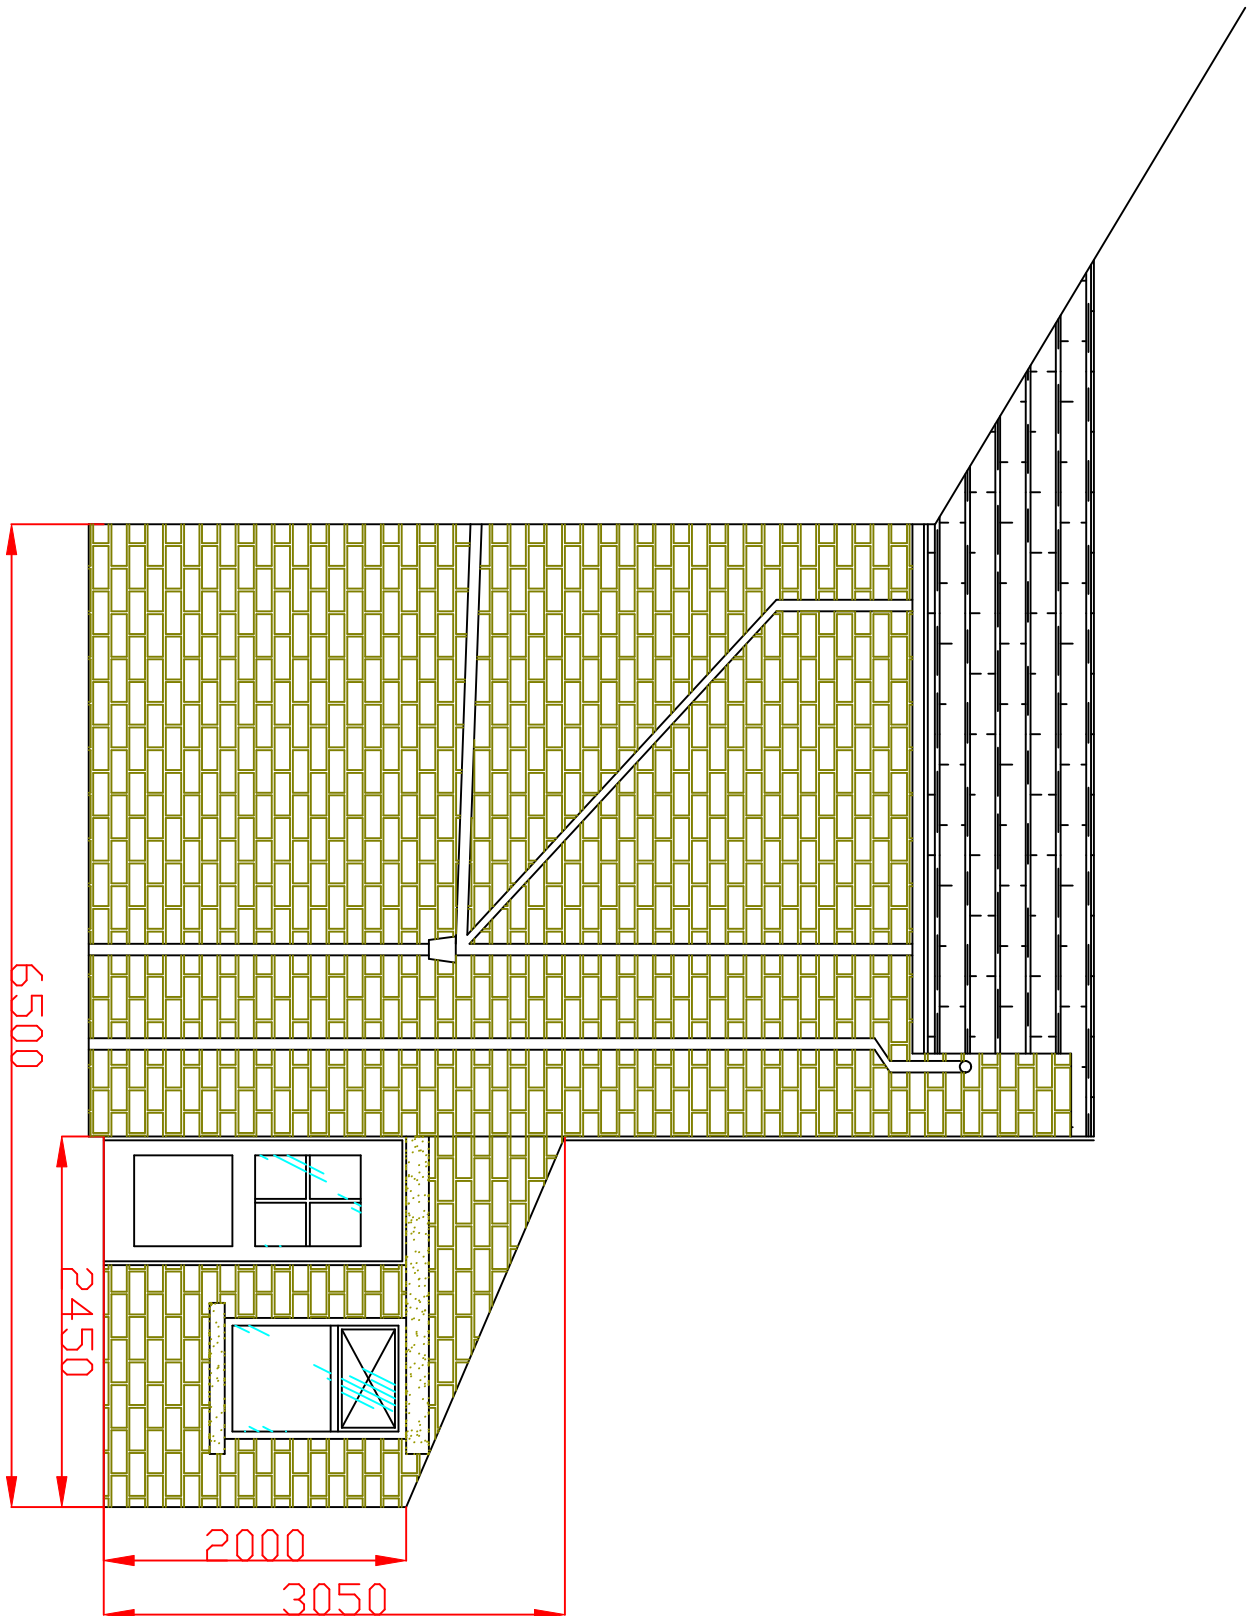

SIDE ELEVATION

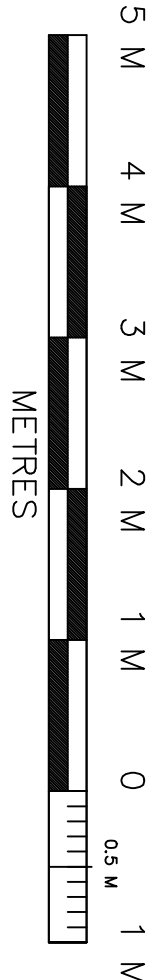

Description	Rev	Date	By
AJH ASSOCIATES Chartered Building Surveyors			
21 Bedford Court 21 Bedford Court 129 Whalley Road, Salford M6 6PU Tel: 0161 448 4487 Fax: 0161 448 4488 www.ajh-associates.co.uk			
Client: B & S FINEGAN			
Project: 129 WHALLEY ROAD, SADFEN			
Date: 13/02/2013			
By: DW			
Description: EXISTING PLANS & ELEVATIONS			
Checked: TH.			
No. 2930/100			
DO NOT SCALE THIS DRAWING. CHECK ALL DIMENSIONS ON SITE.			
THIS DRAWING IS PREPARED BY COPYRIGHT. IT MAY NOT BE REPRODUCED IN ANY FORM OR BY ANY MEANS FOR ANY PURPOSES WITHOUT WRITTEN PERMISSION FROM AJH ASSOCIATES			