



PROPOSED FRONT
ELEVATION

Scale 1:50 of ISO A2

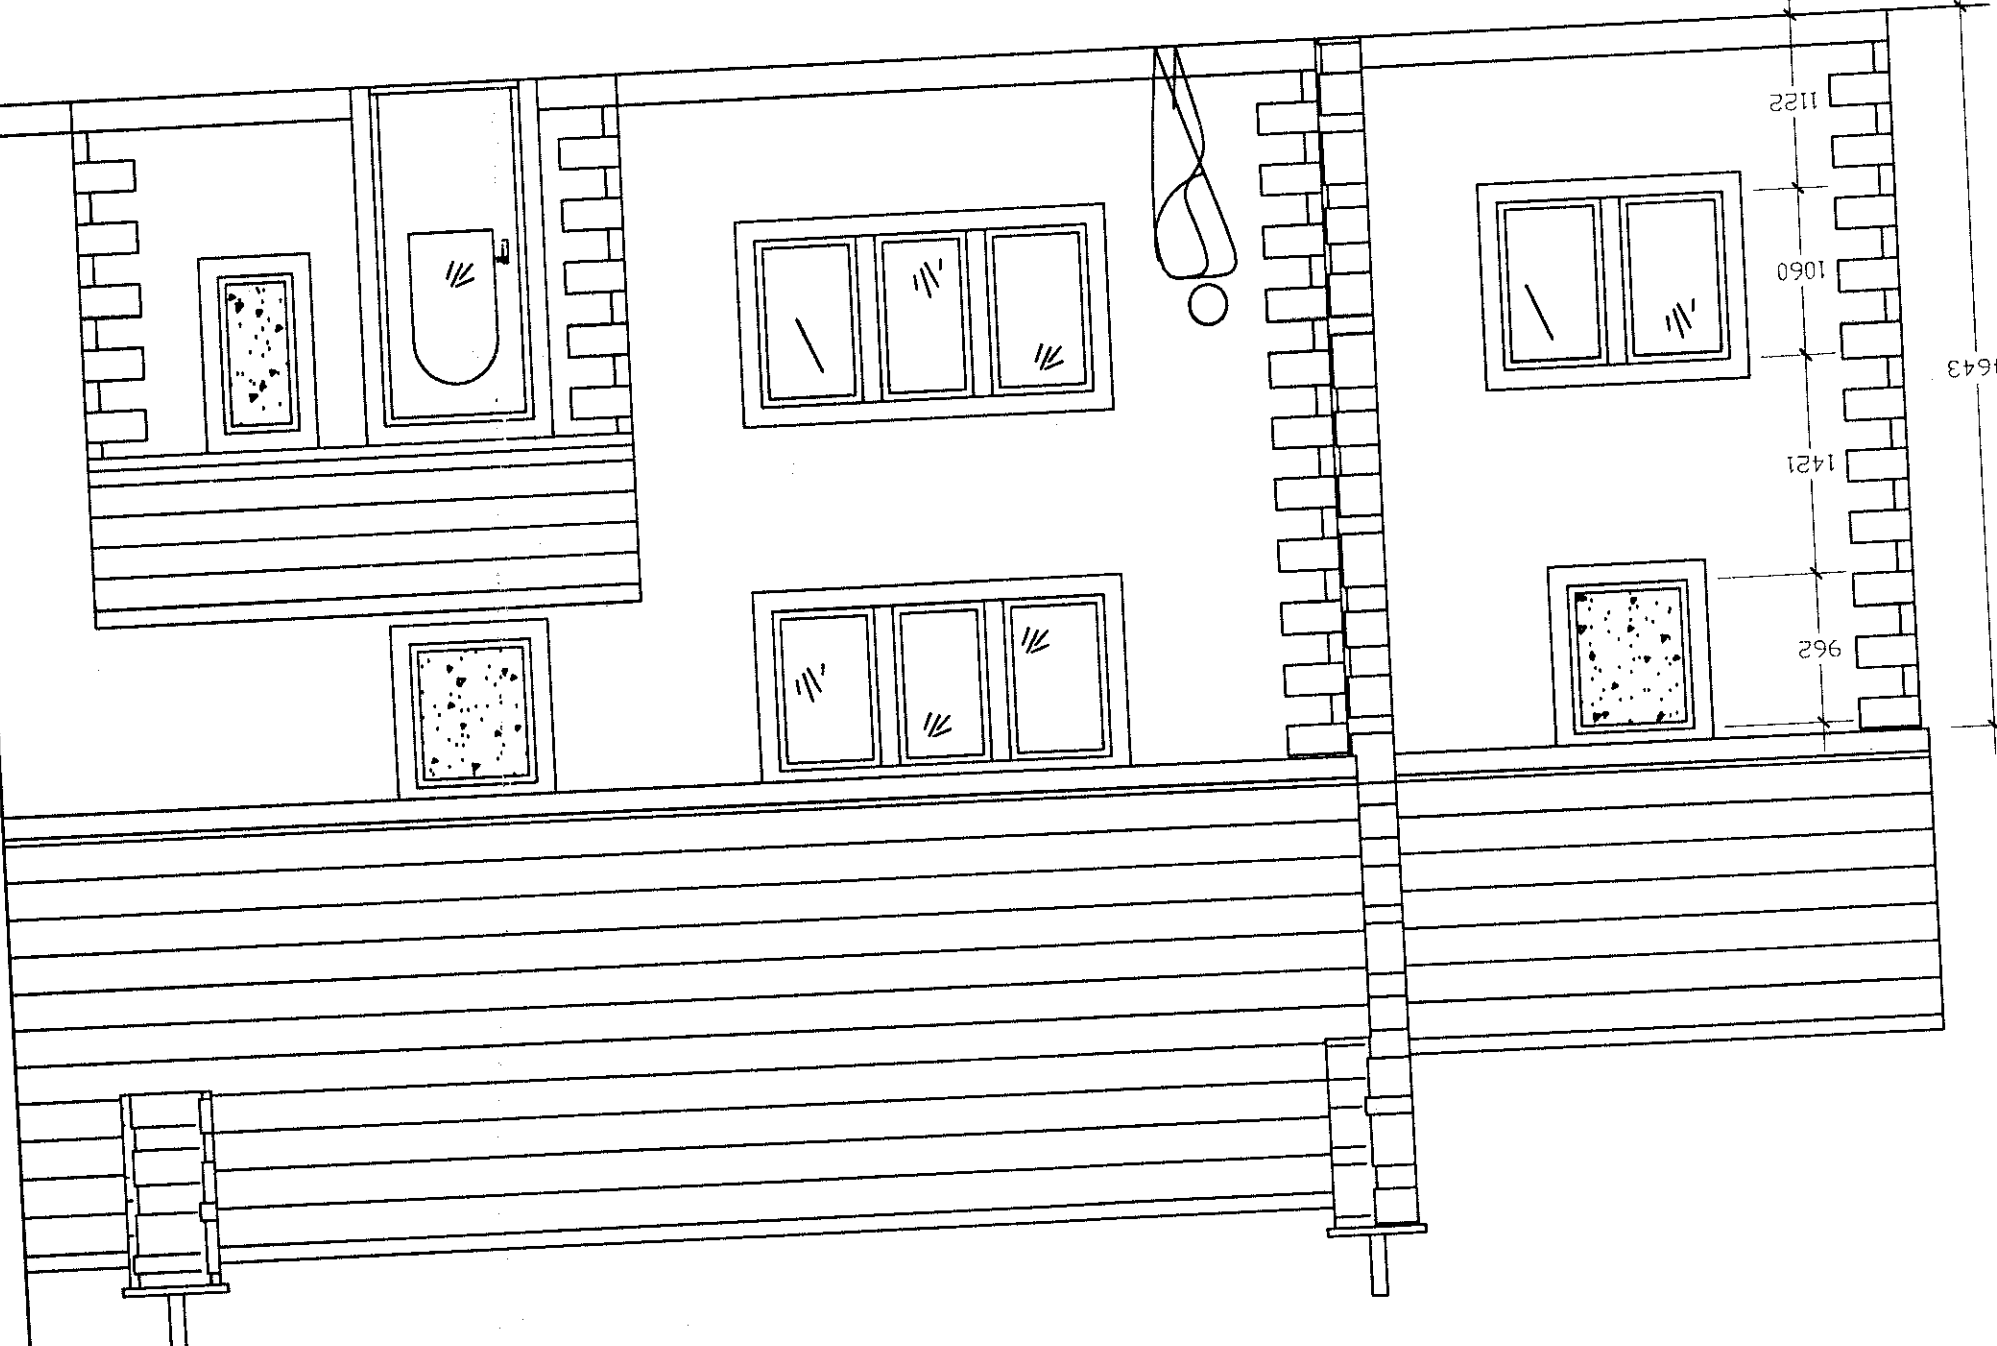

PROPOSED SIDE
ELEVATION

Scale 1:50 of ISO A2

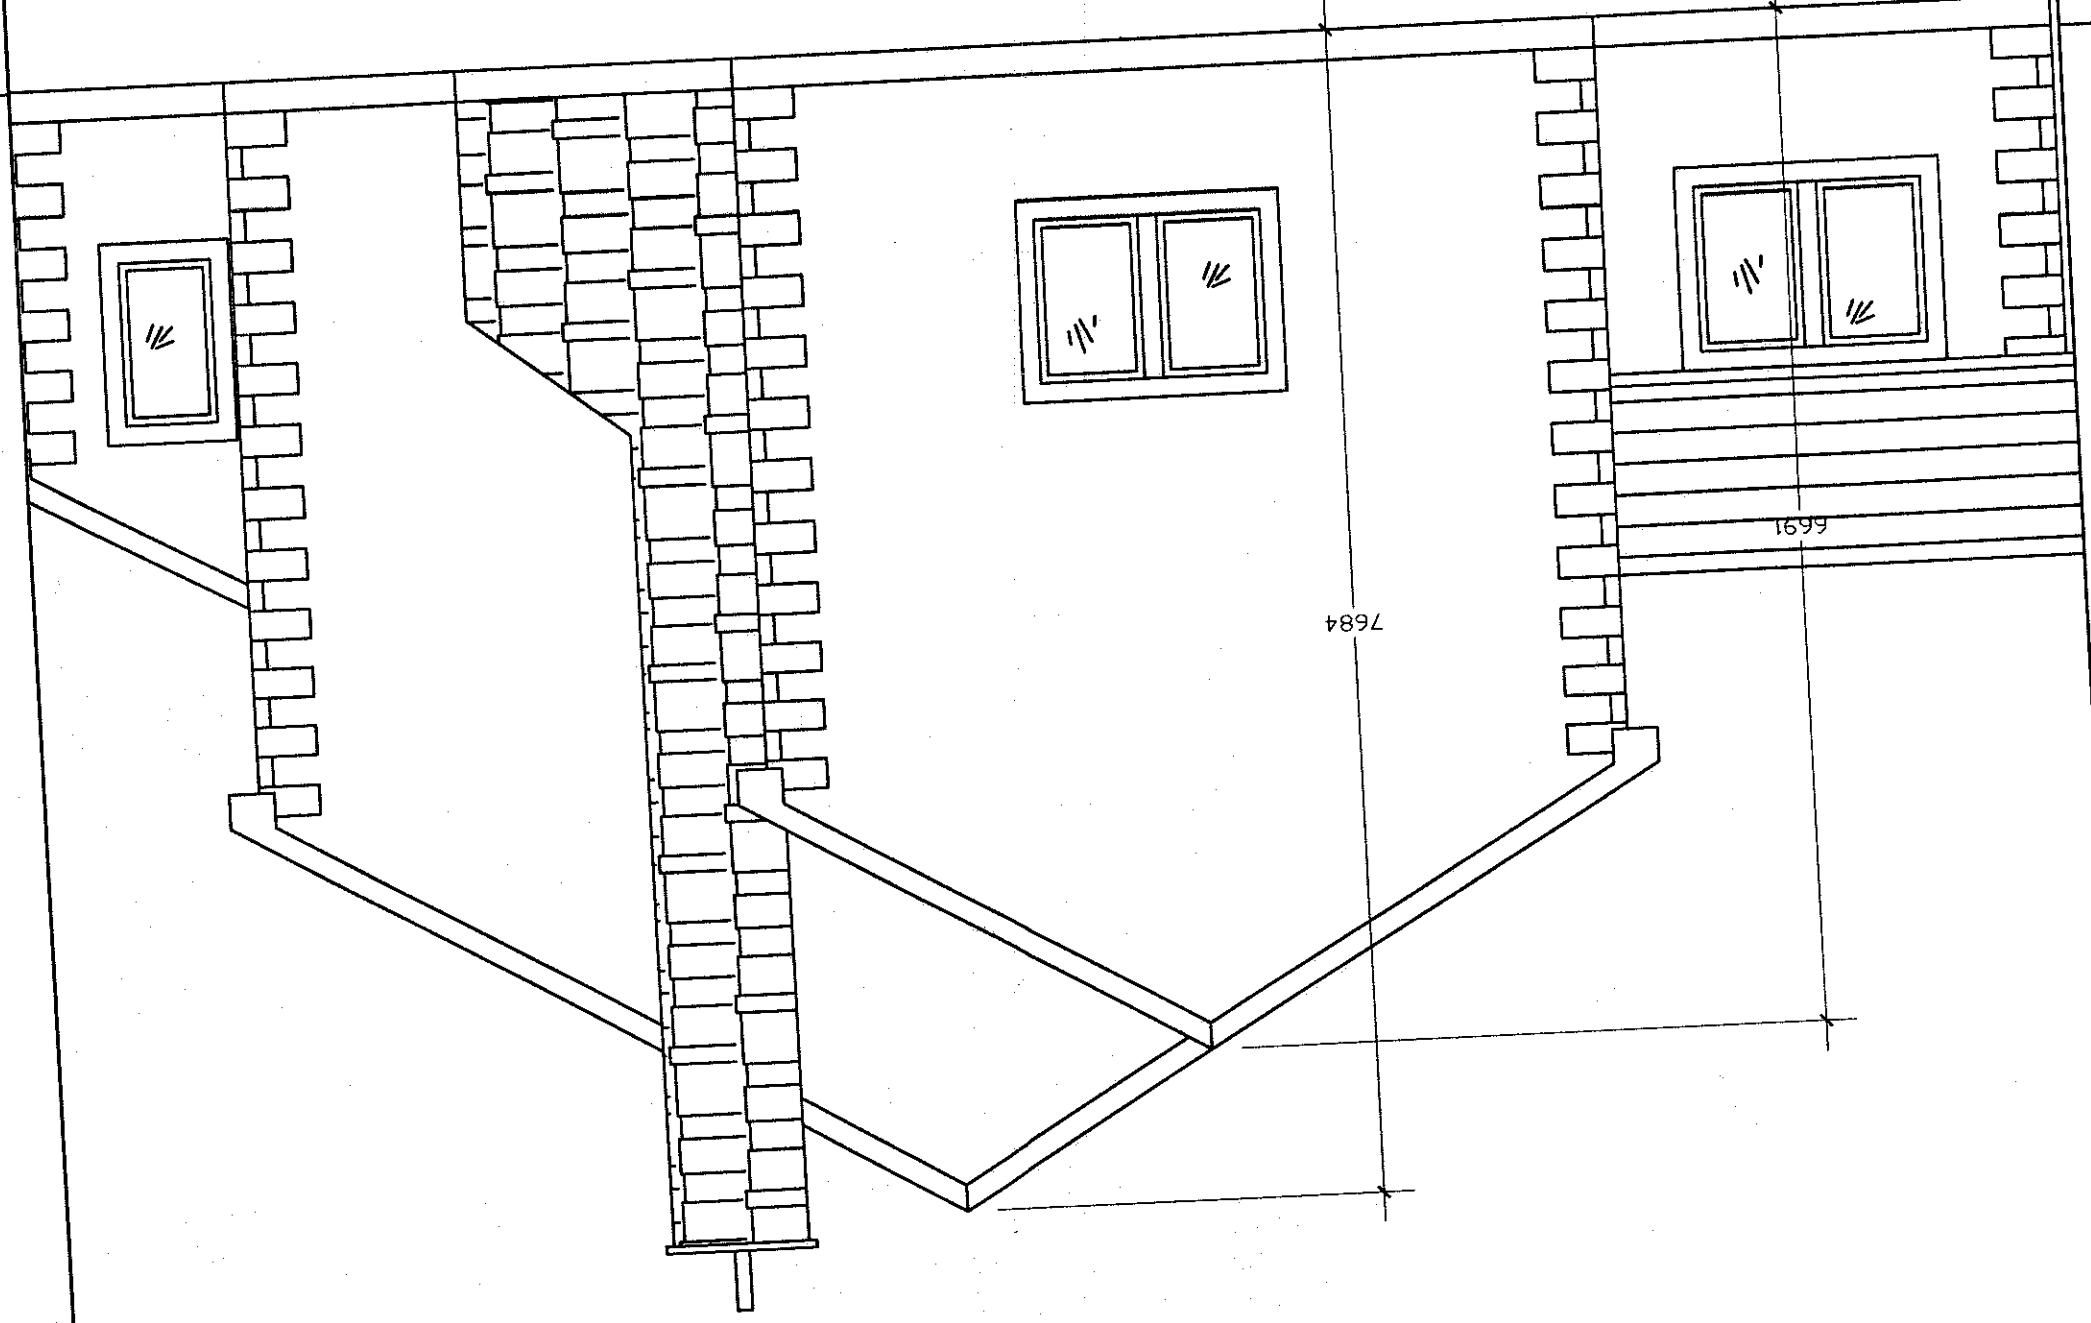


PROPOSED REAR
ELEVATION

Scale 1:50 of ISO A2




EXISTING FRONT
ELEVATION

Scale 1:50 of ISO A2

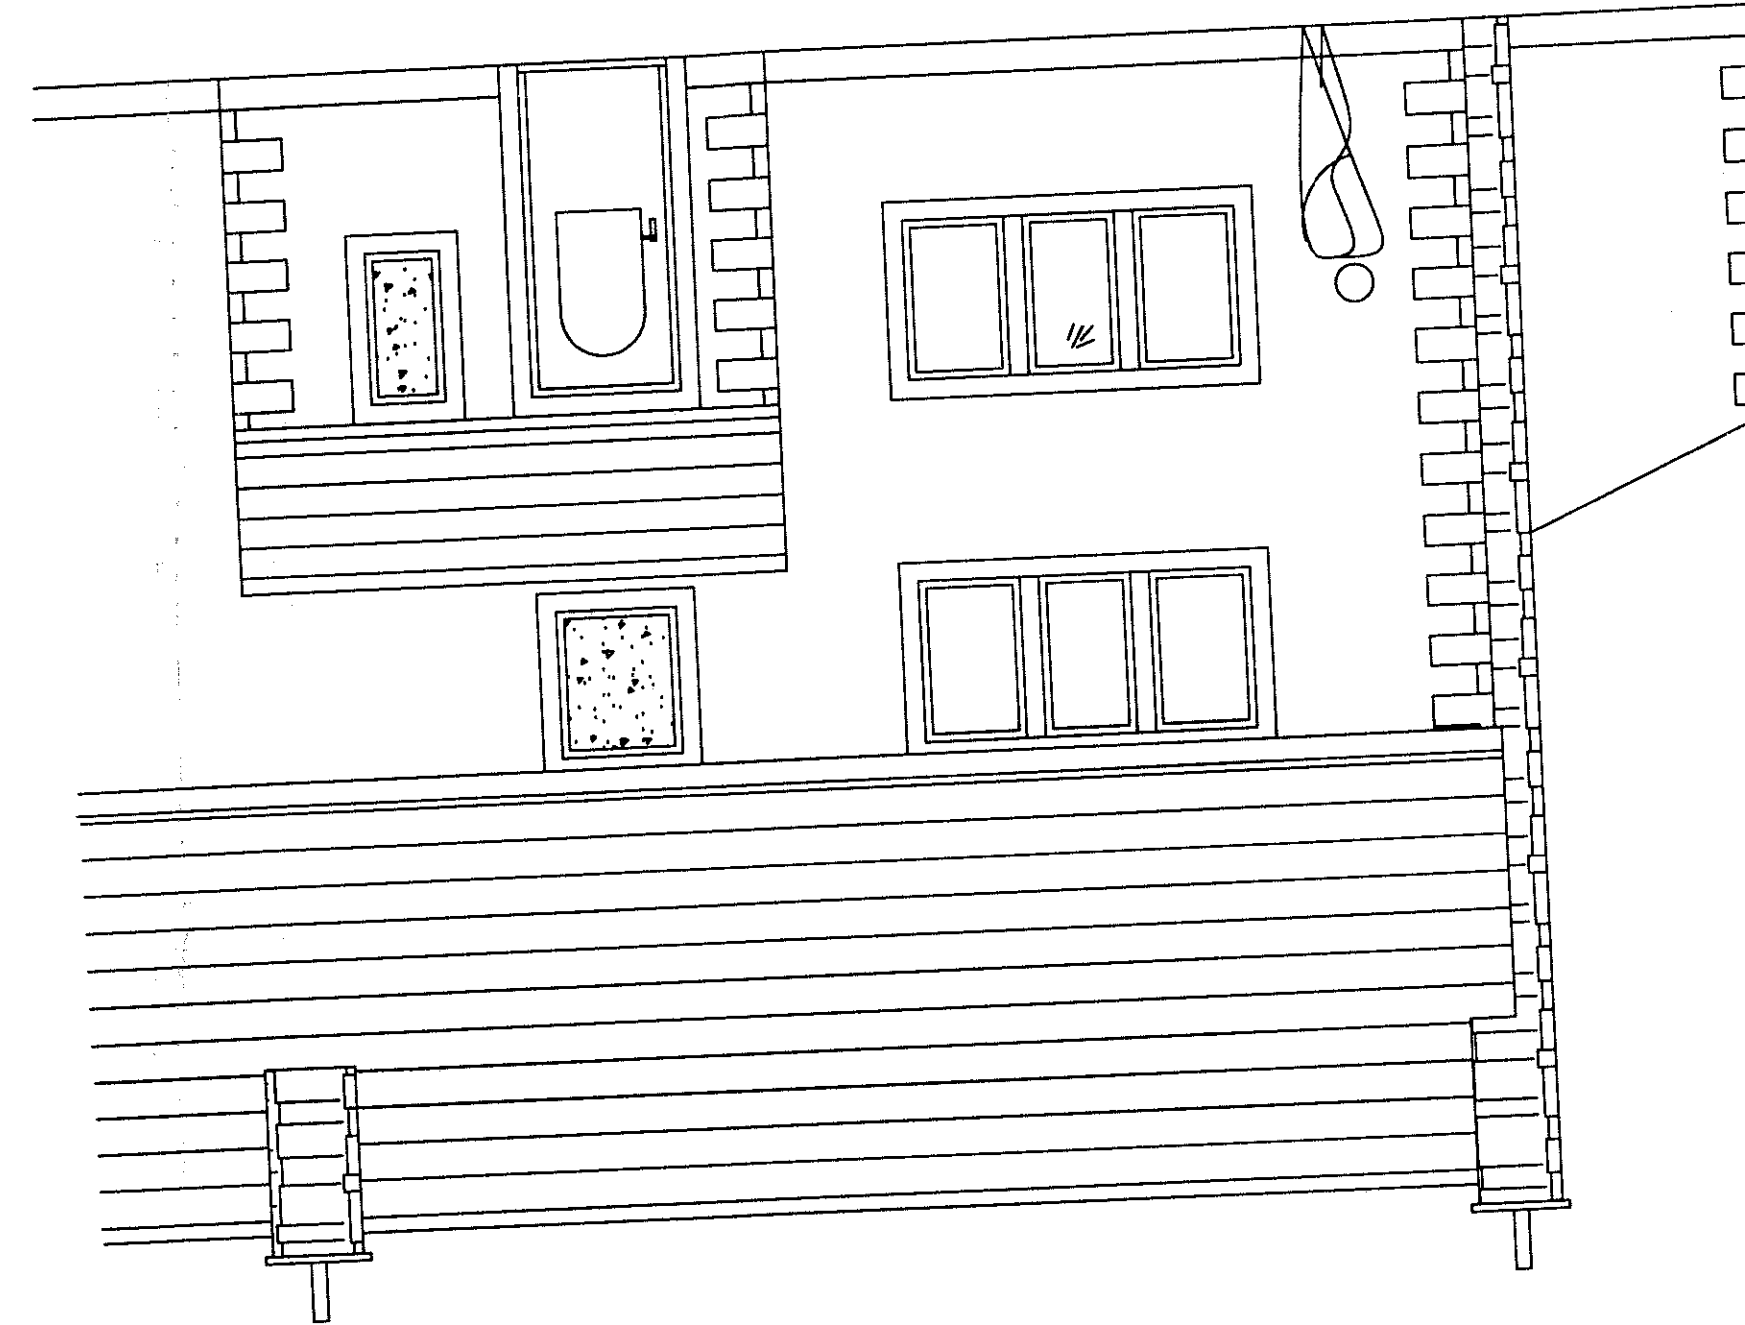


EXISTING SIDE
ELEVATION

Scale 1:50 of ISO A2

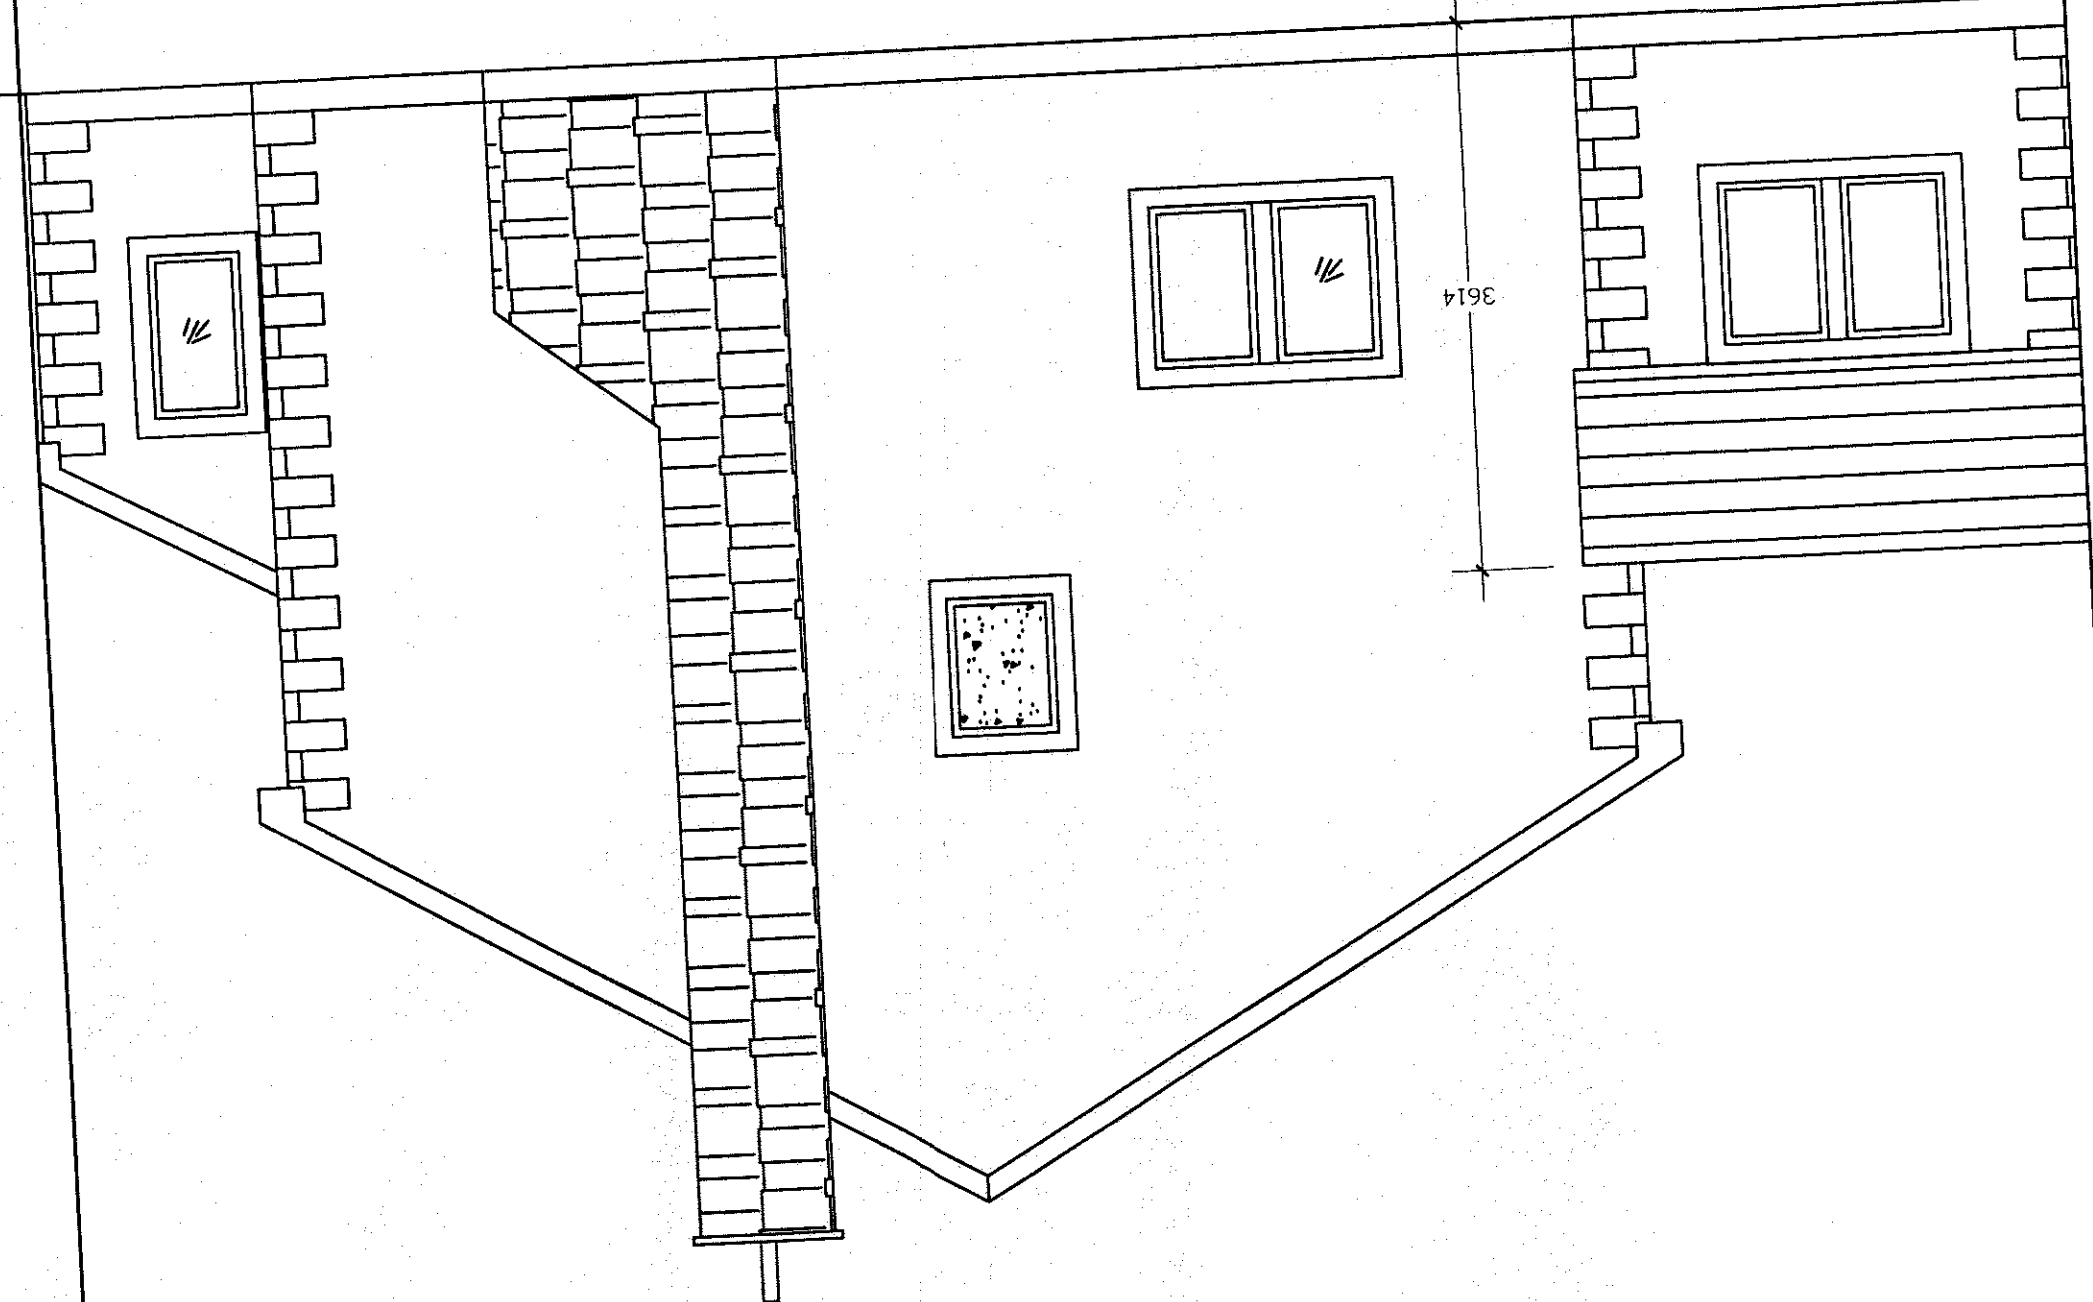

EXISTING REAR
ELEVATION

Scale 1:50 of ISO A2

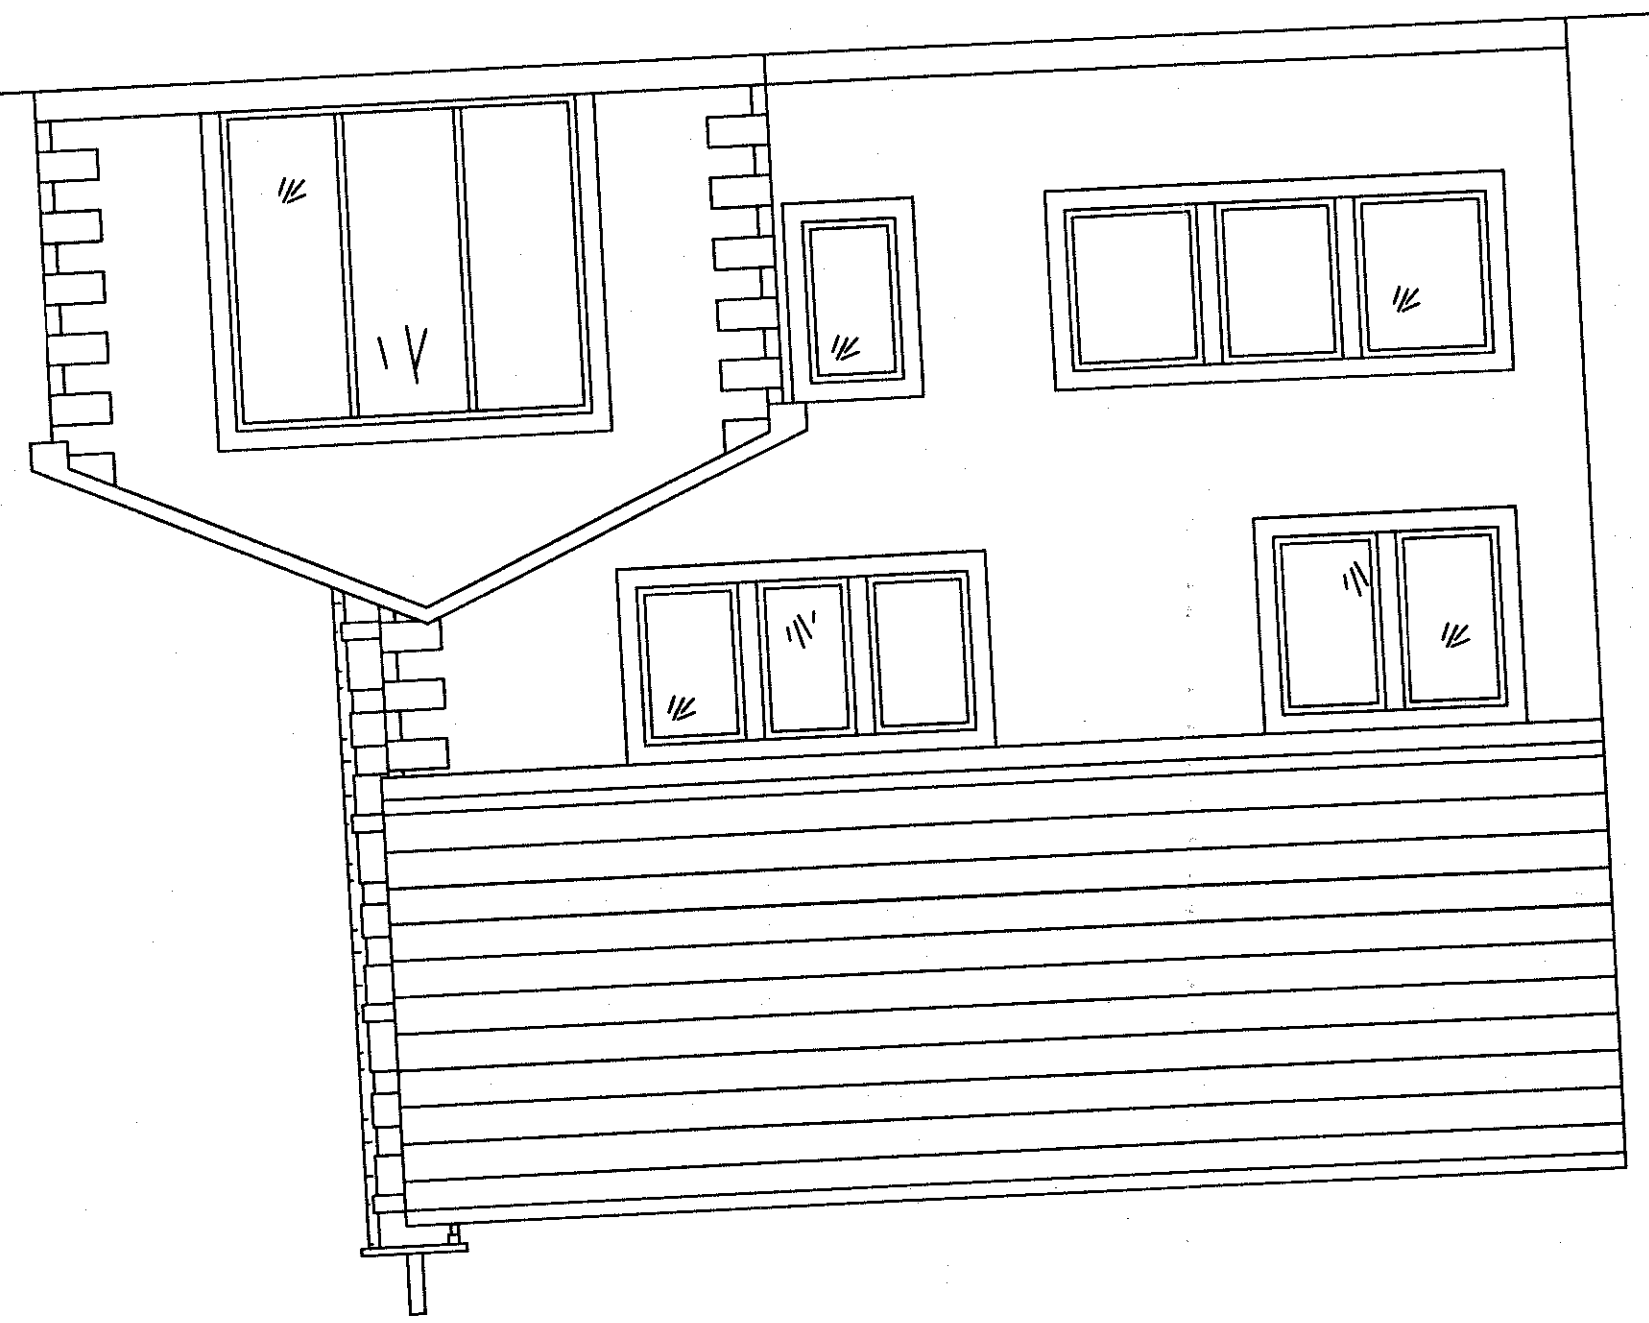

Project: No 3 Chapel Hill Cottages, Lower Lane, Longridge, PR3 5SL
Client: Mr Mark Sumner
Drawing title: Proposed two storey side extension
Scale: 1:50 @ A2
Drawn: JMM
Date: 01 DEC 2012