



Proposed




Existing

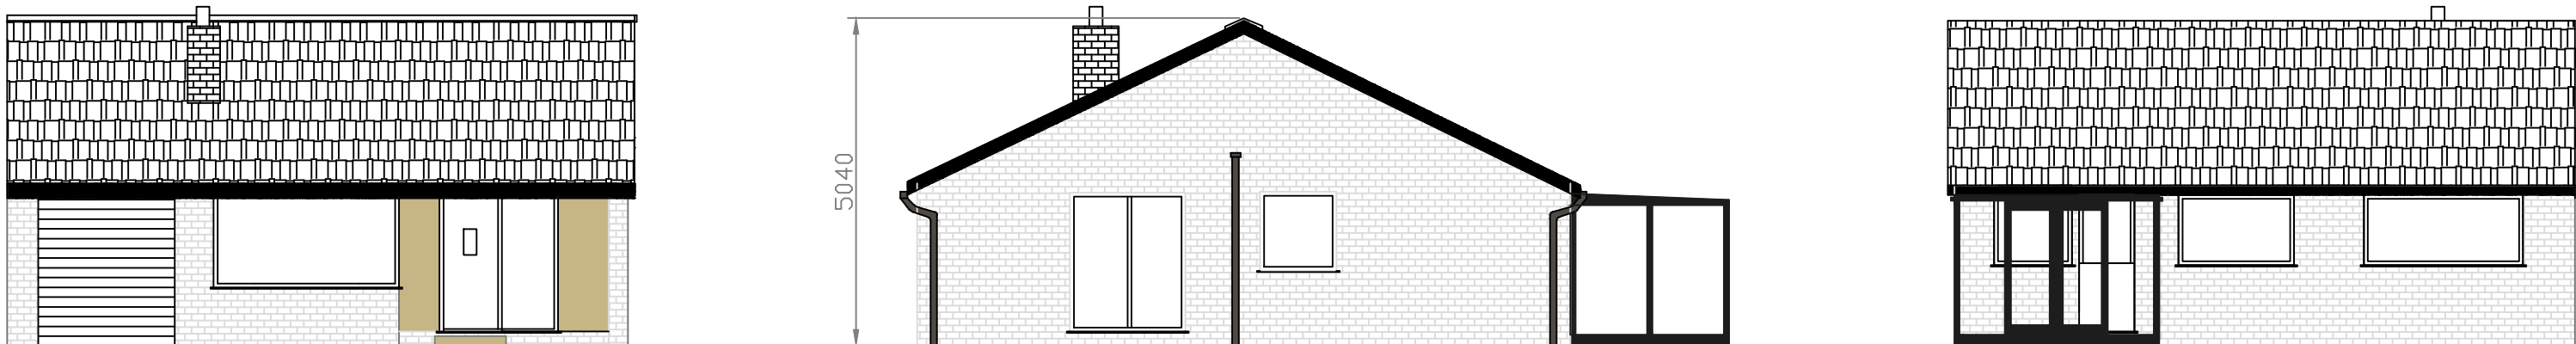

Proposed

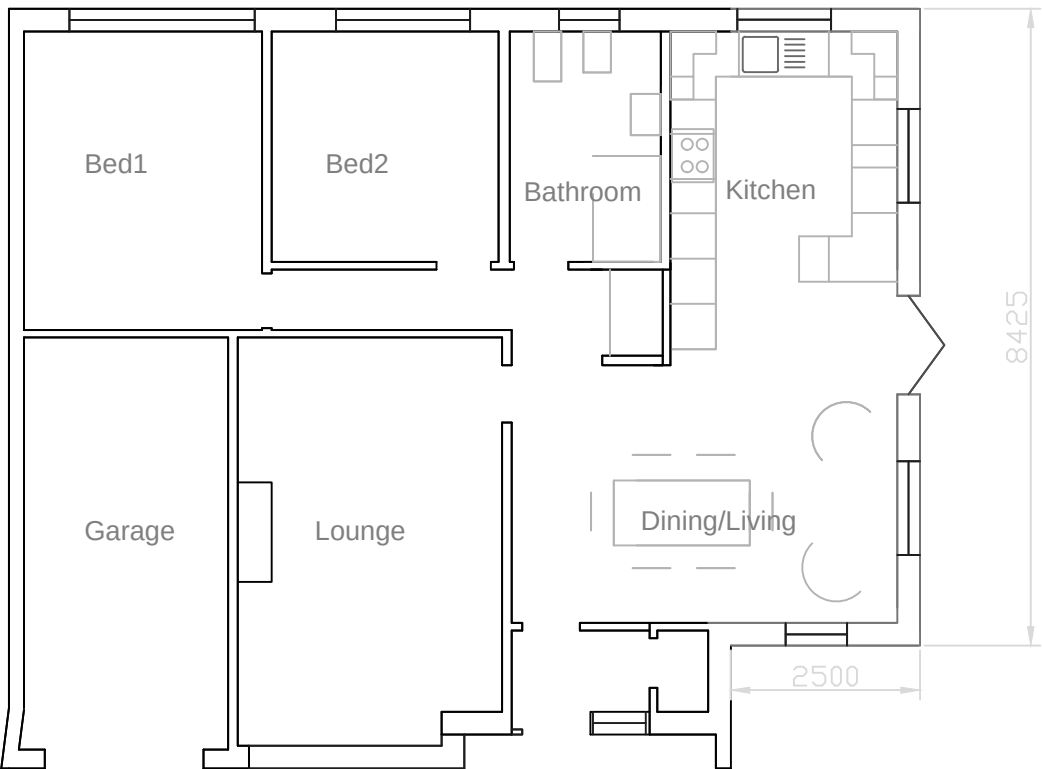

Existing

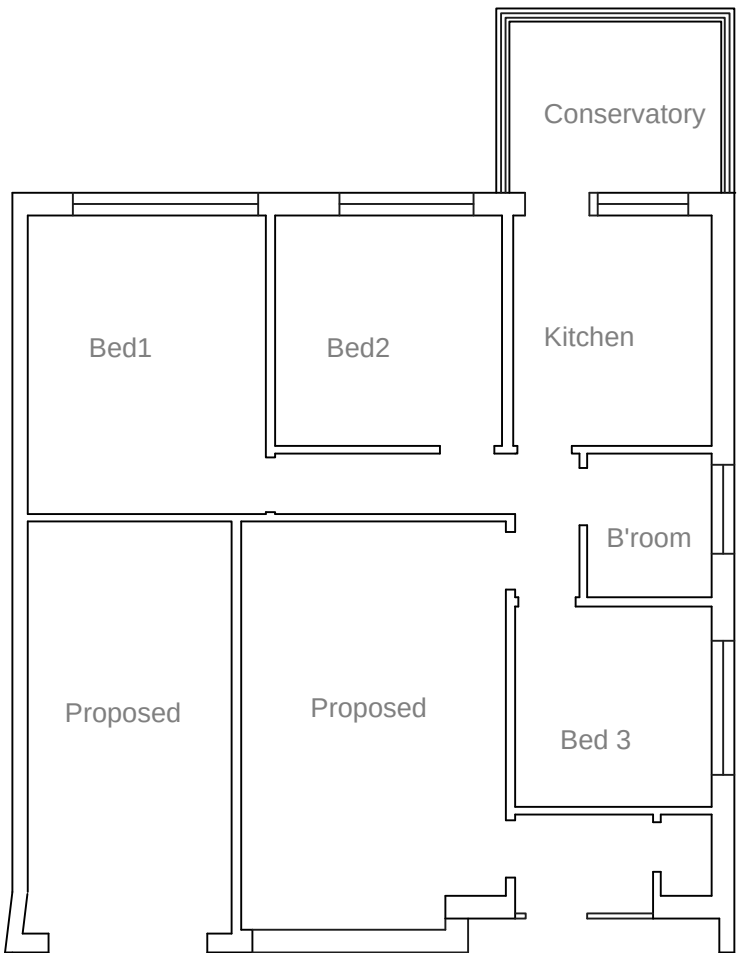

MILLBROOK DEVELOPMENTS LTD

All Hallows House , Clitheroe Rd , Mitton

www.millbrookhomes.co.uk judith@millbrookhomes.co.uk

PROJECT : 10 Abbots Croft , Whalley , BB7 9RR

SHEET: 1 Of 1

DRAWN BY : JJ

DATE : 12/ 03/ 2013

Removal of conservatory to rear of dwelling and erection of single storey extension.

Scale 1:100 @ A1