this drawing is to be read in conjunction with all relevant consultants and specialists drawings.
the architect is to be notified of any discrepancies before proceeding.
do not scale from this drawing.
all dimensions are to be checked on site.
this drawing is subject to copyright.

rev A issued for listed building consent feb 2013

stanton andrews
architects

44 york street
clitheroe
BB7 2DL

t 01200 444490
e mail@stantonandrews.co.uk
w stantonandrews.co.uk

Emporia Leisure Limited
Mitton Hall

Existing Site Plan

drg.no.	rev.	drawn.	date.	scale.
12/35 Ex 0	A	cs	sept 2012	1 to 200 @A1

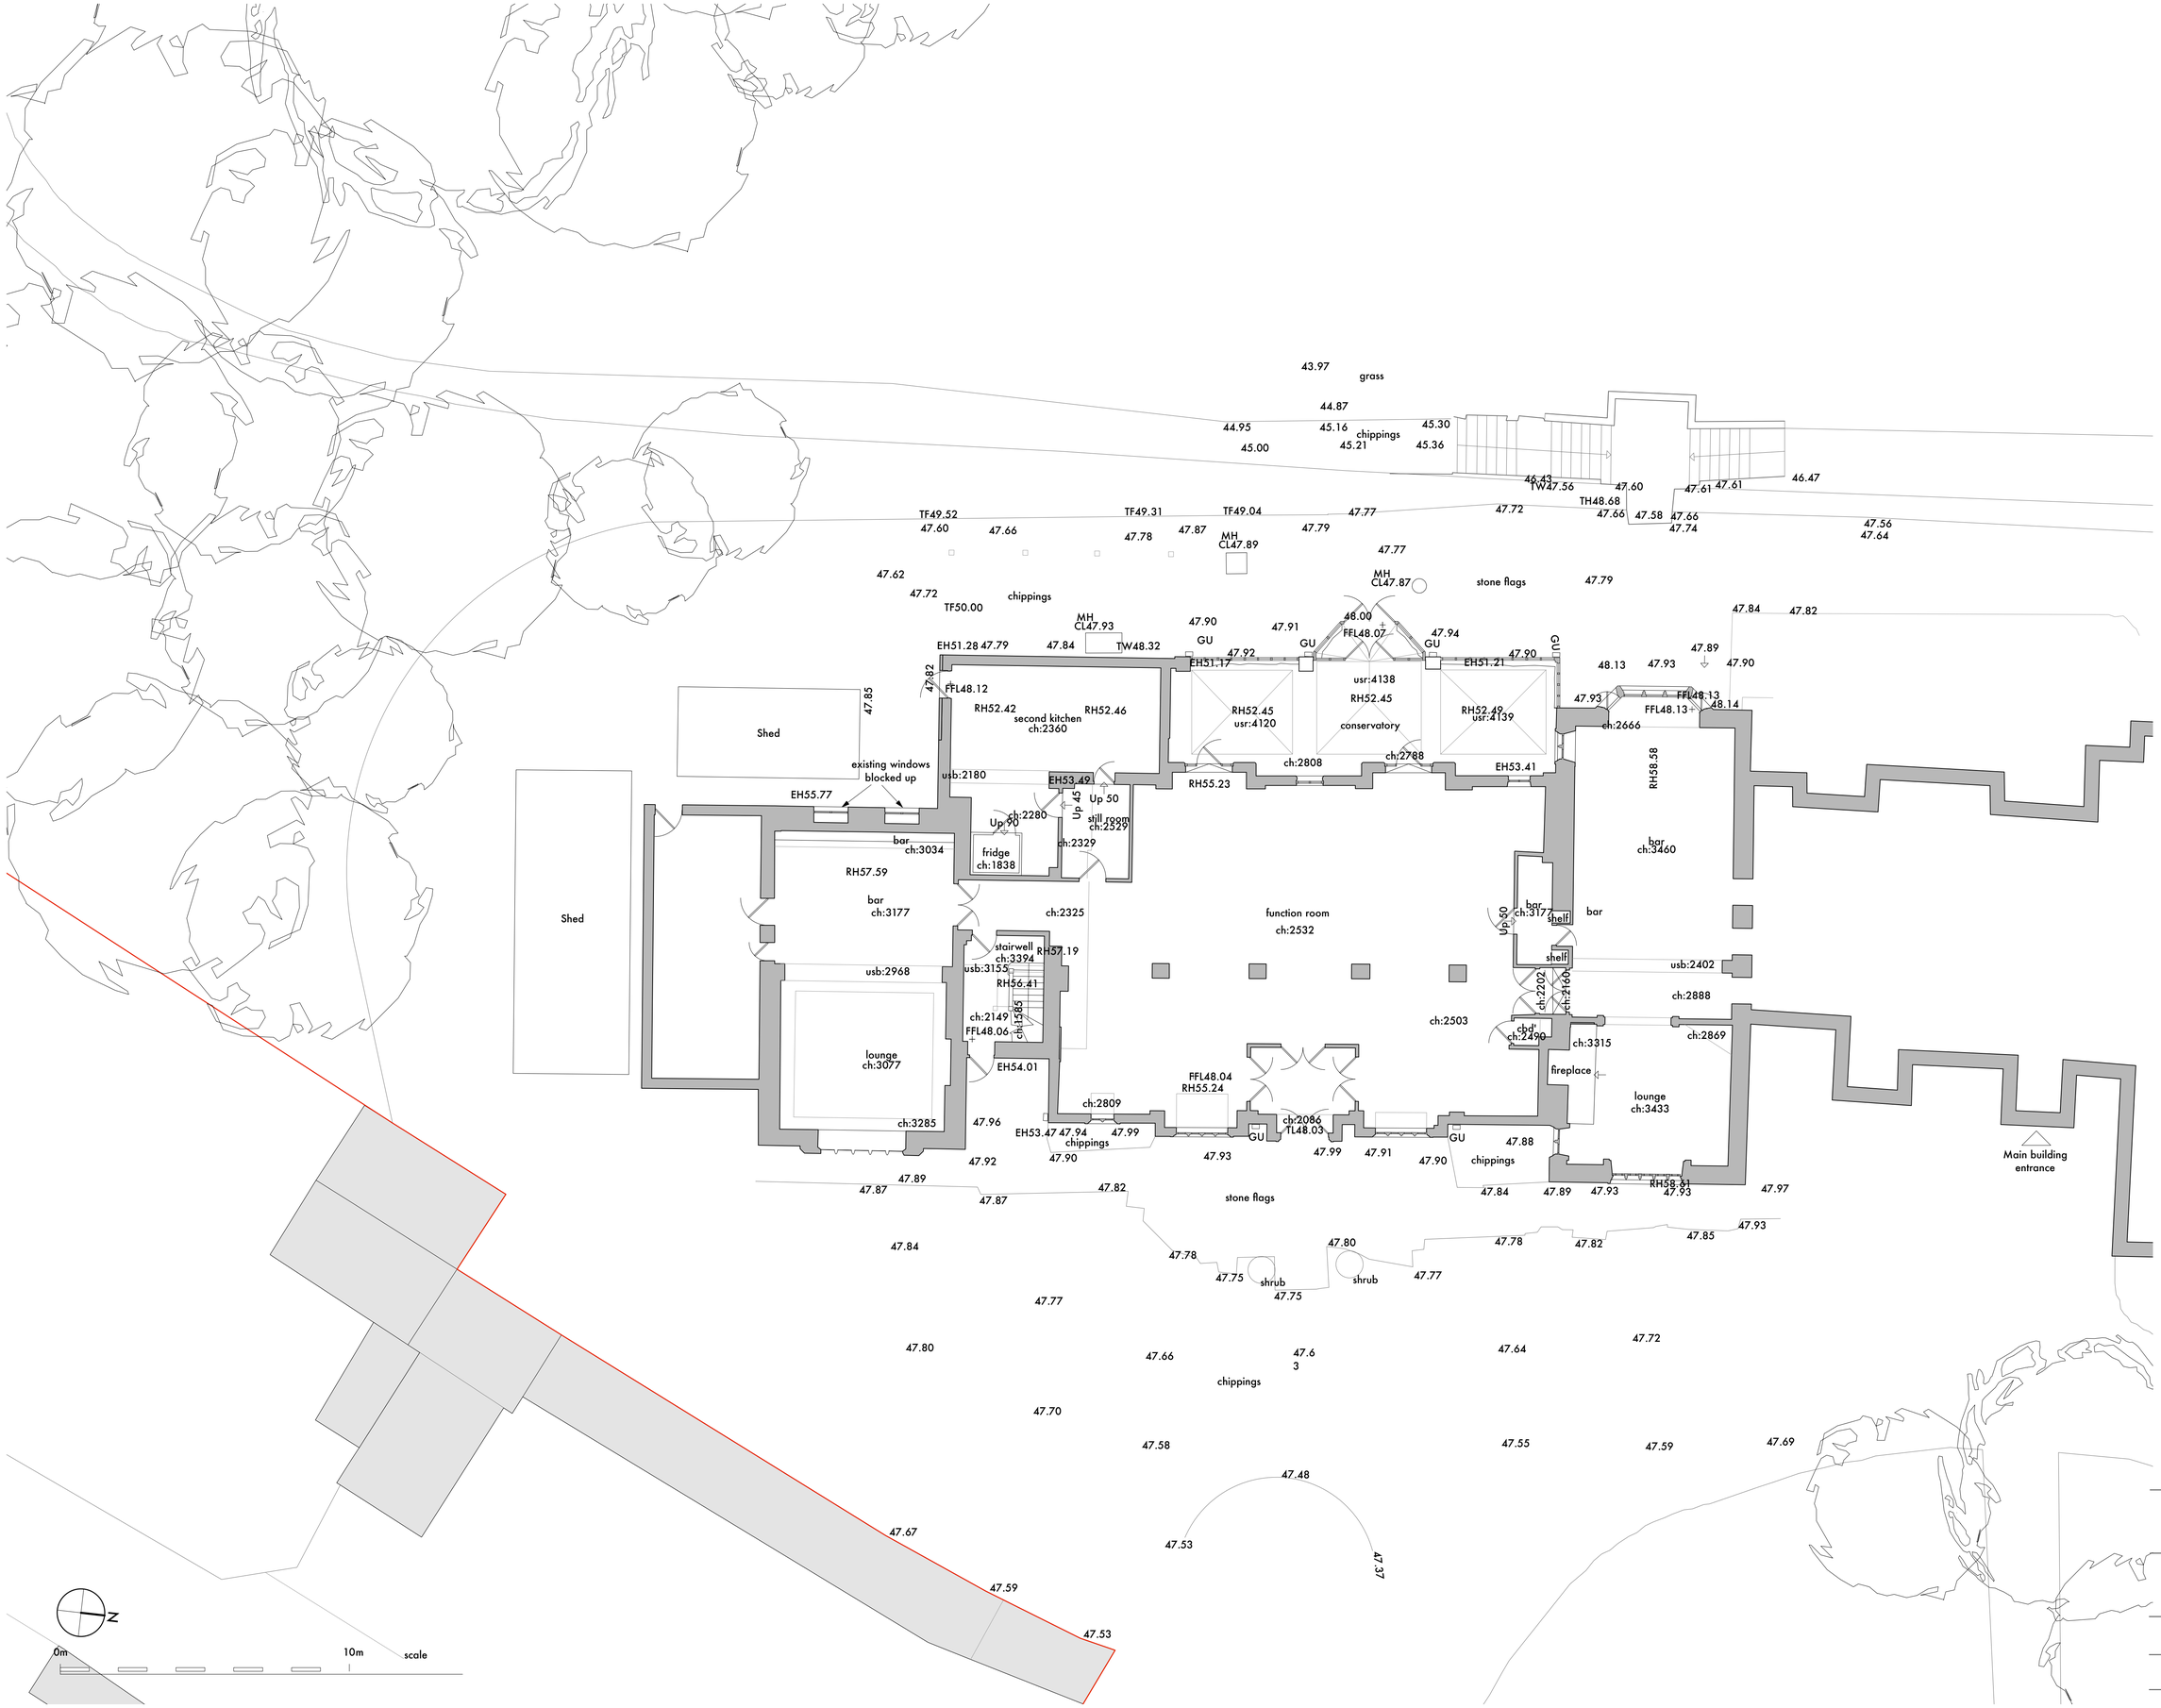

this drawing is to be read in conjunction with all relevant consultants and specialists drawings.
the architect is to be notified of any discrepancies before proceeding.
do not scale from this drawing.
all dimensions are to be checked on site.
this drawing is subject to copyright.

rev A issued for listed building consent feb 2013

stanton andrews
architects

44 york street
clitheroe
BB7 2DL

t 01200 444490
e mail@stantonandrews.co.uk
w stantonandrews.co.uk

Emporia Leisure Limited
Mitton Hall

Existing Ground Floor Plan

drg.no. 12/35 Ex 01 rev. A

drawn. cs date. sept 2012 scale. 1 to 100 @A1 1 to 200 @A3

this drawing is to be read in conjunction with all
relevant consultants and specialists drawings.
the architect is to be notified of any discrepancies
before proceeding.
do not scale from this drawing.
all dimensions are to be checked on site.
this drawing is subject to copyright.

A Existing West Elevation
Scale: 1:100

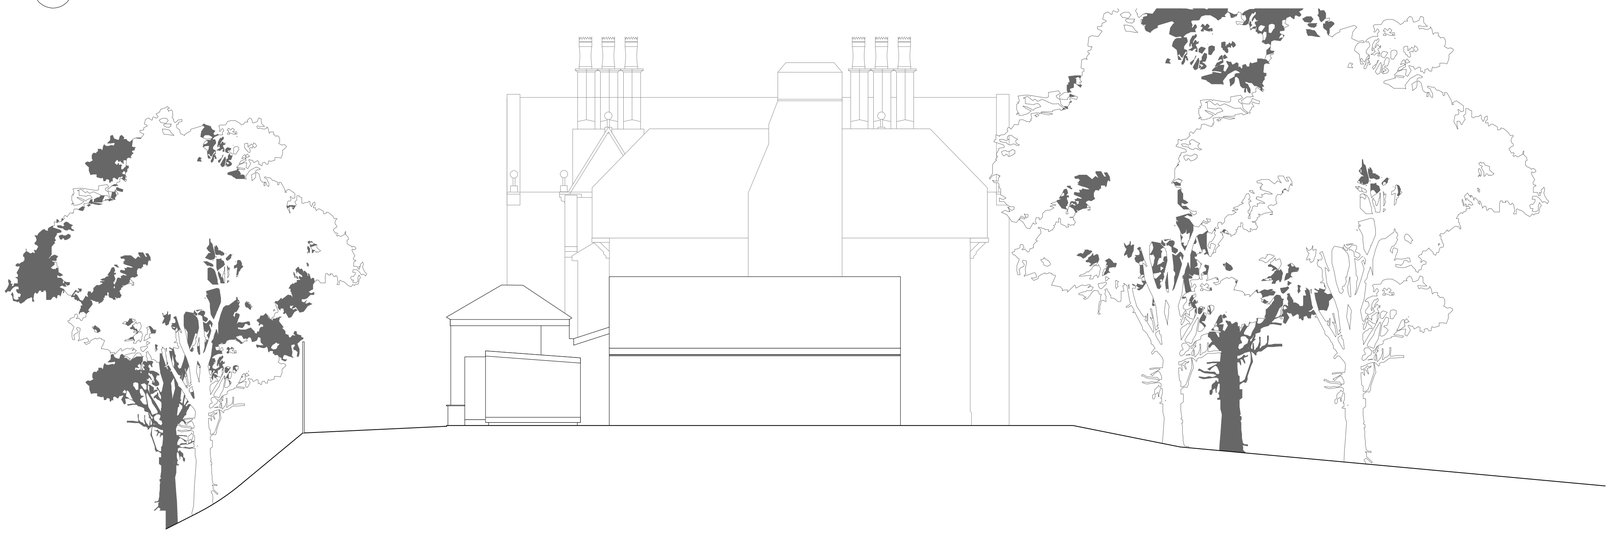

B Existing South Elevation
Scale: 1:100

rev A issued for listed building consent feb 2013

stanton andrews
architects

44 york street
clitheroe
BB7 2DL

t 01200 444490
e mail@stantonandrews.co.uk
w stantonandrews.co.uk

Emporia Leisure Limited
Mitton Hall

Existing Elevations

drg.no. 12/35 Ex 10 rev. A

drawn. dj date. sept 2012 scale. 1 to 100 @A1
1 to 200 @A3

0m 10m scale