


Existing elevations

Scale 1:50

Do not scale. Contractors must check all dimensions on site before preparing production drawings or commencing any work. This drawing and its design is the copyright of LMC Building Design Limited and may not be reproduced in any form whatsoever without their prior express written consent.				
Revision	Date	Rev note	Drawn by	Purpose of issue

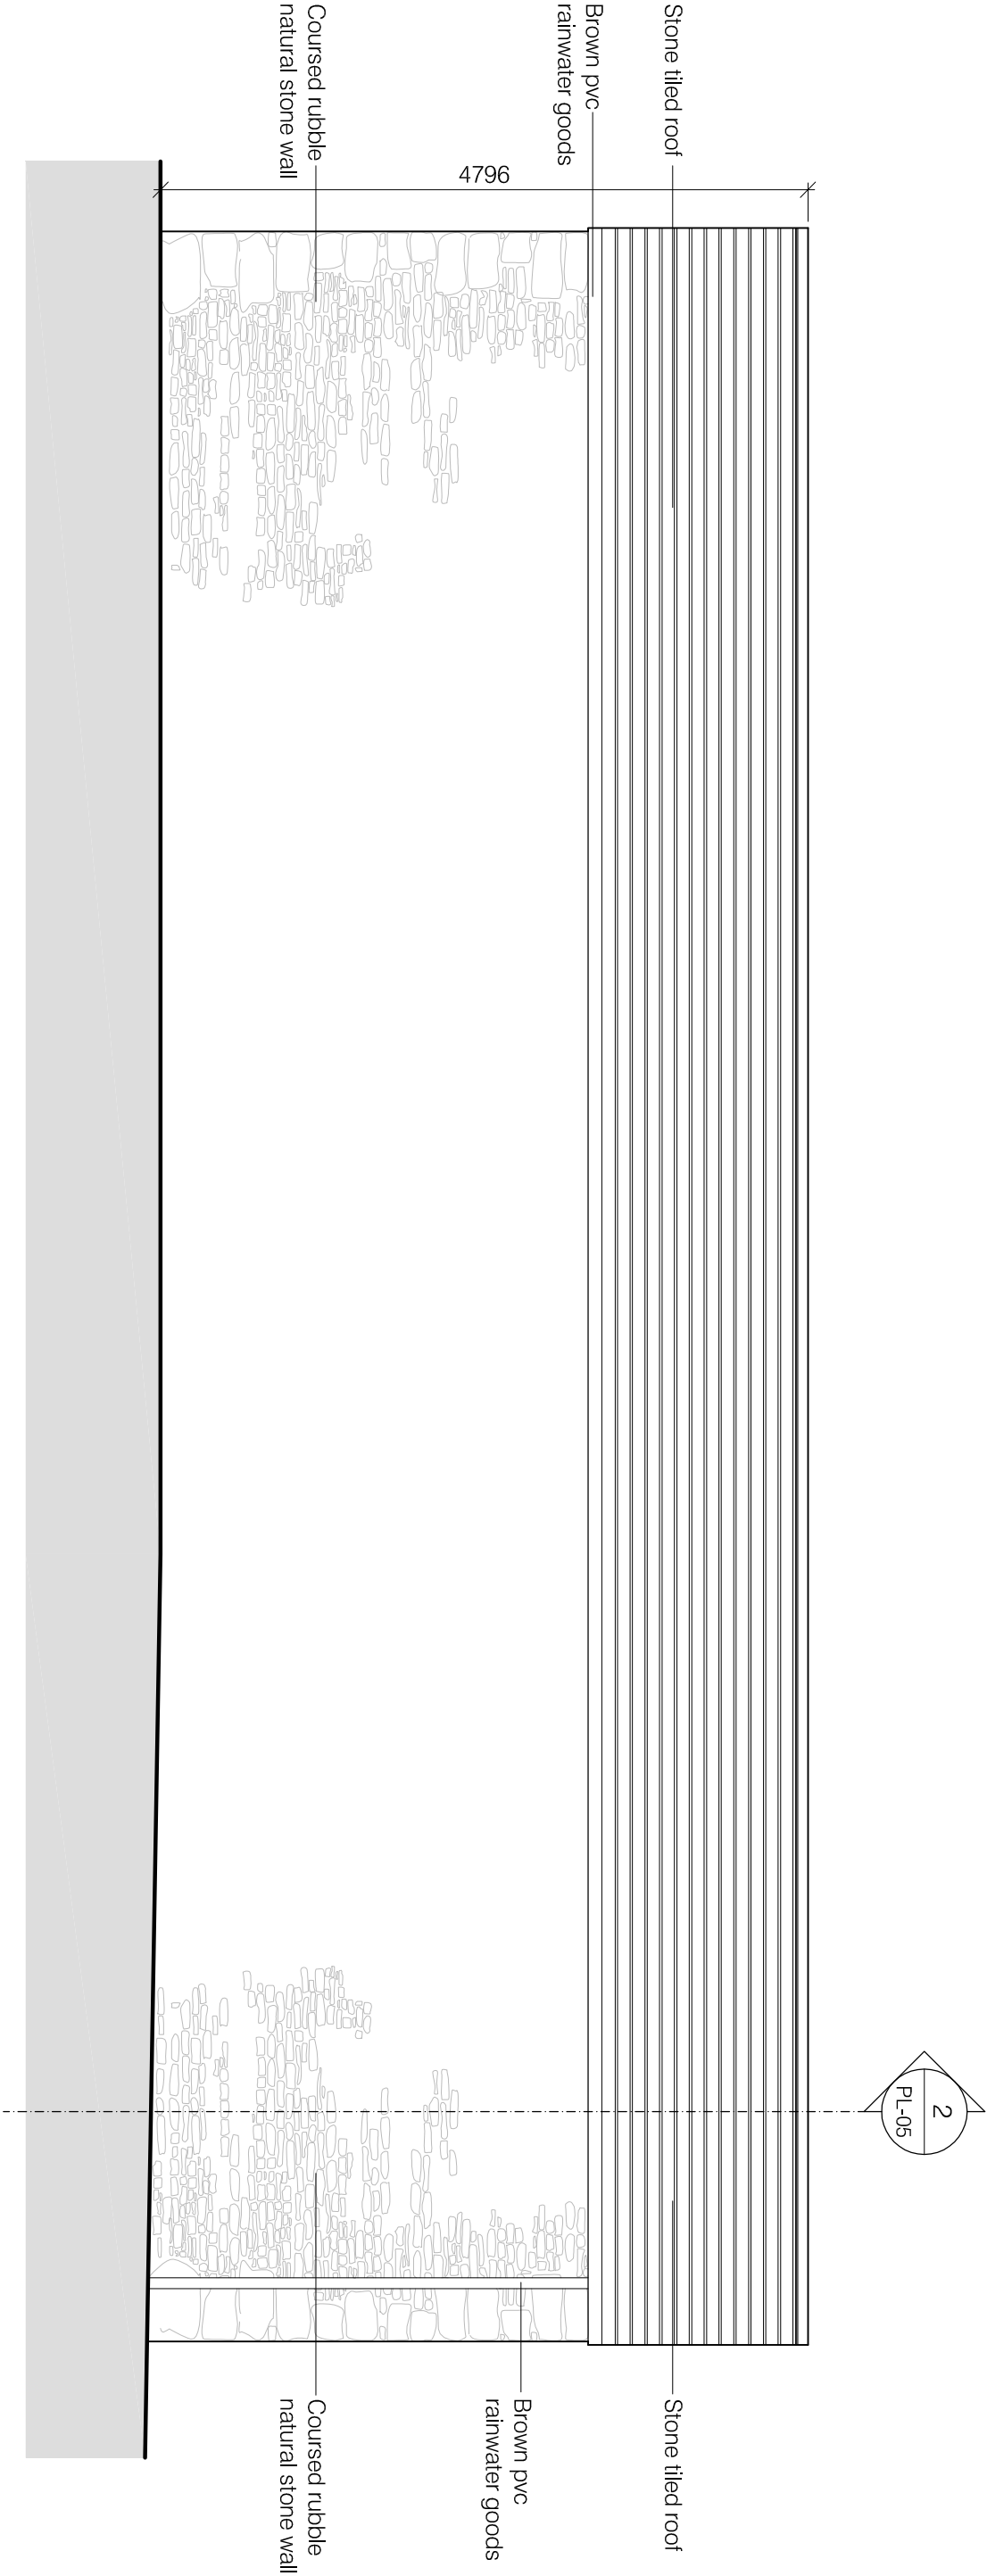

Drawing number 1204-PL04	CAD Ref	Drawing Planning application Existing elevations – Sheet 3	Scale 1:50@A3
Client Mr. A Hussain	Project Longsight Road Burnley, Lancs.	Date 29.11.12	lmc