




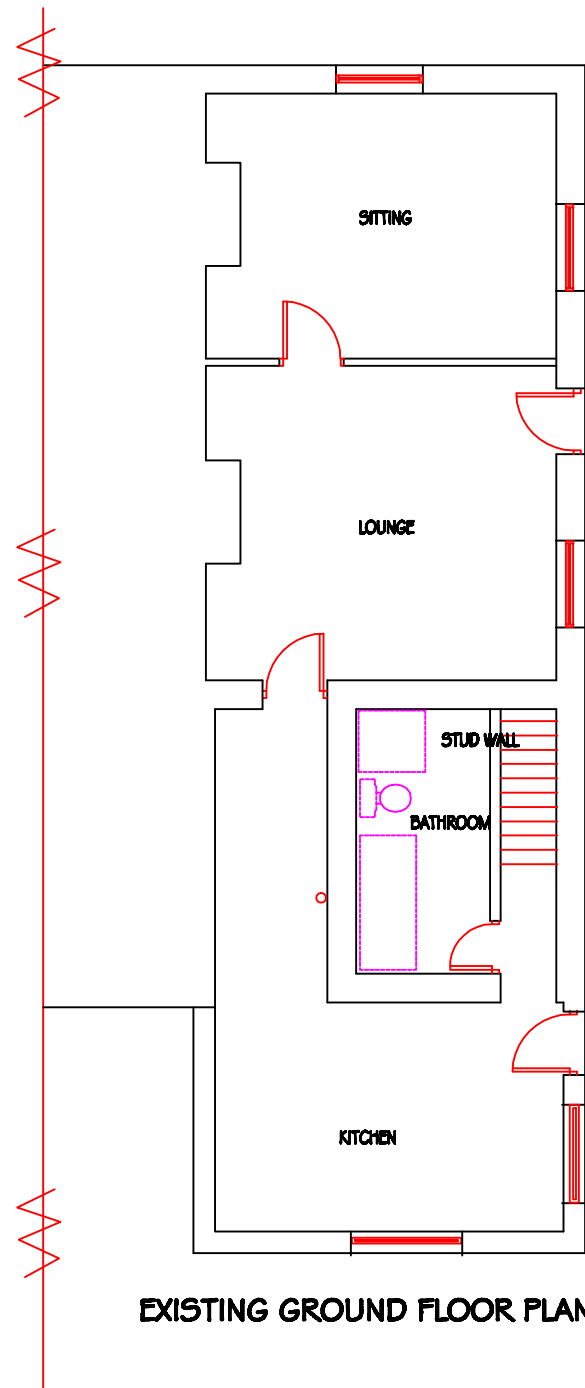


EXISTING GROUND FLOOR PLAN

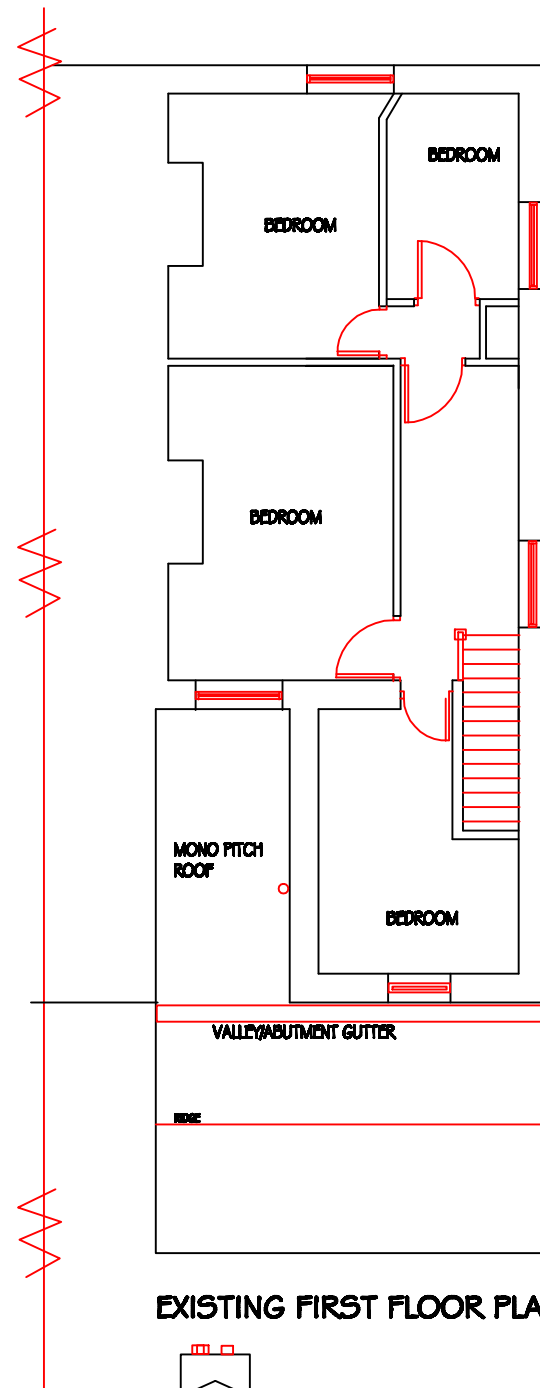


EXISTING FIRST FLOOR PLAN

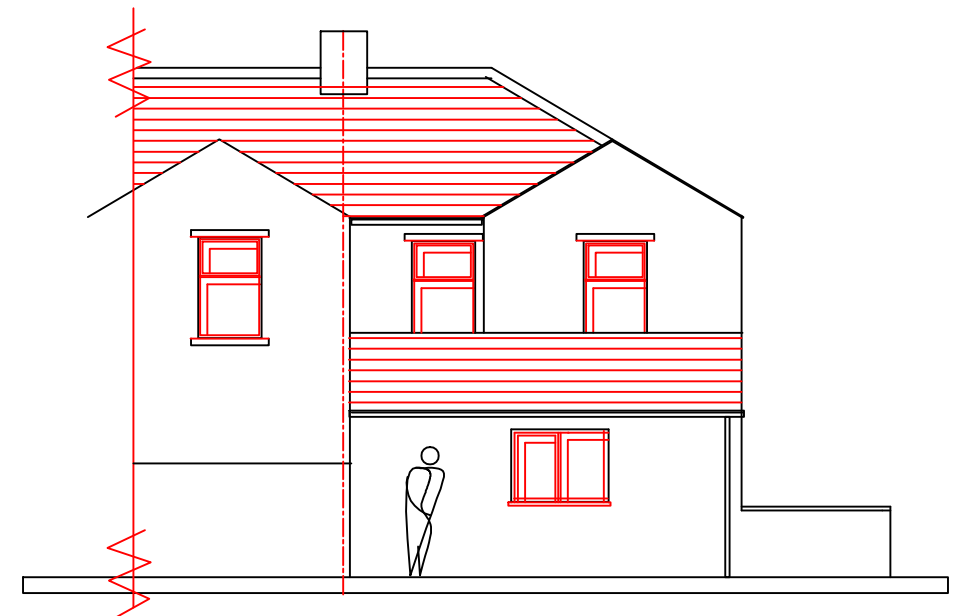

EXISTING REAR ELEVATION

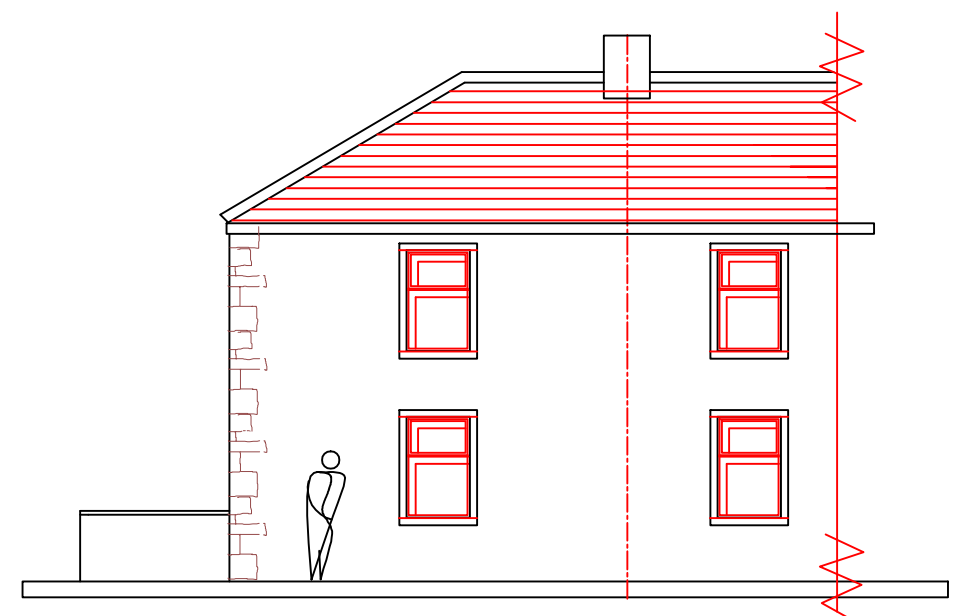

EXISTING STREET ELEVATION (no alterations)

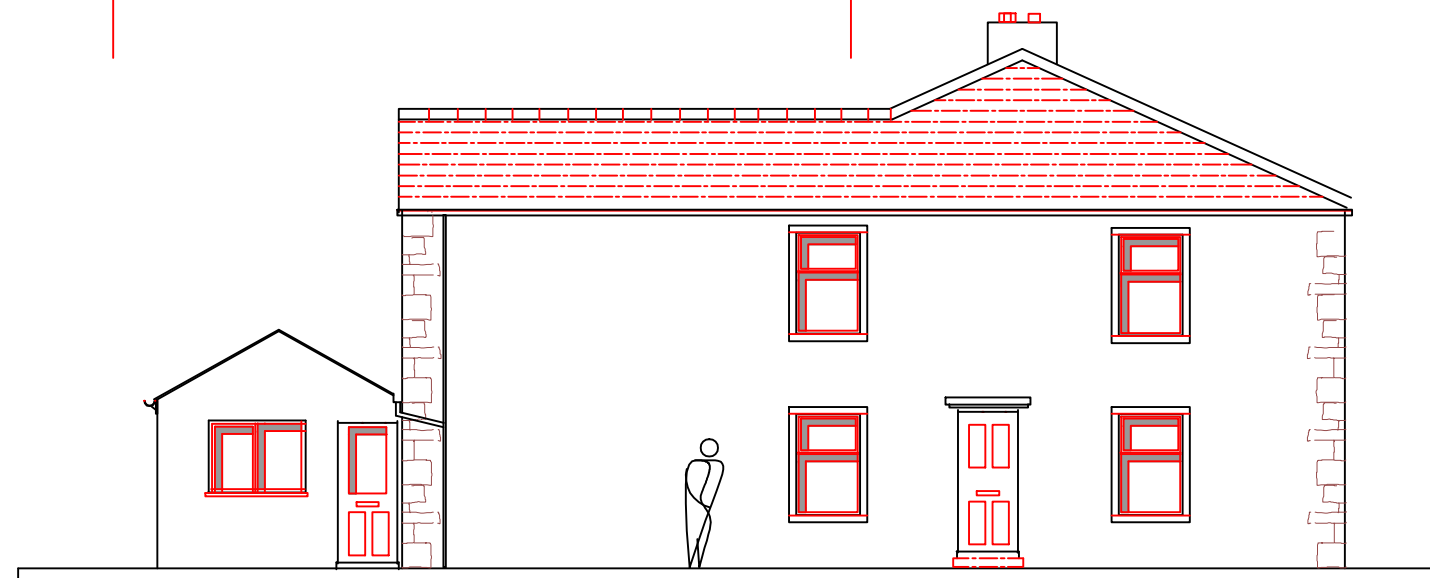

EXISTING ENTRANCE ELEVATION

144 WOONE LANE , CLITHEROE , LANCASHIRE

EXISTING PLANS & ALTERATIONS

PH/JD/144/100 1:100 NOVEMBER 2012