




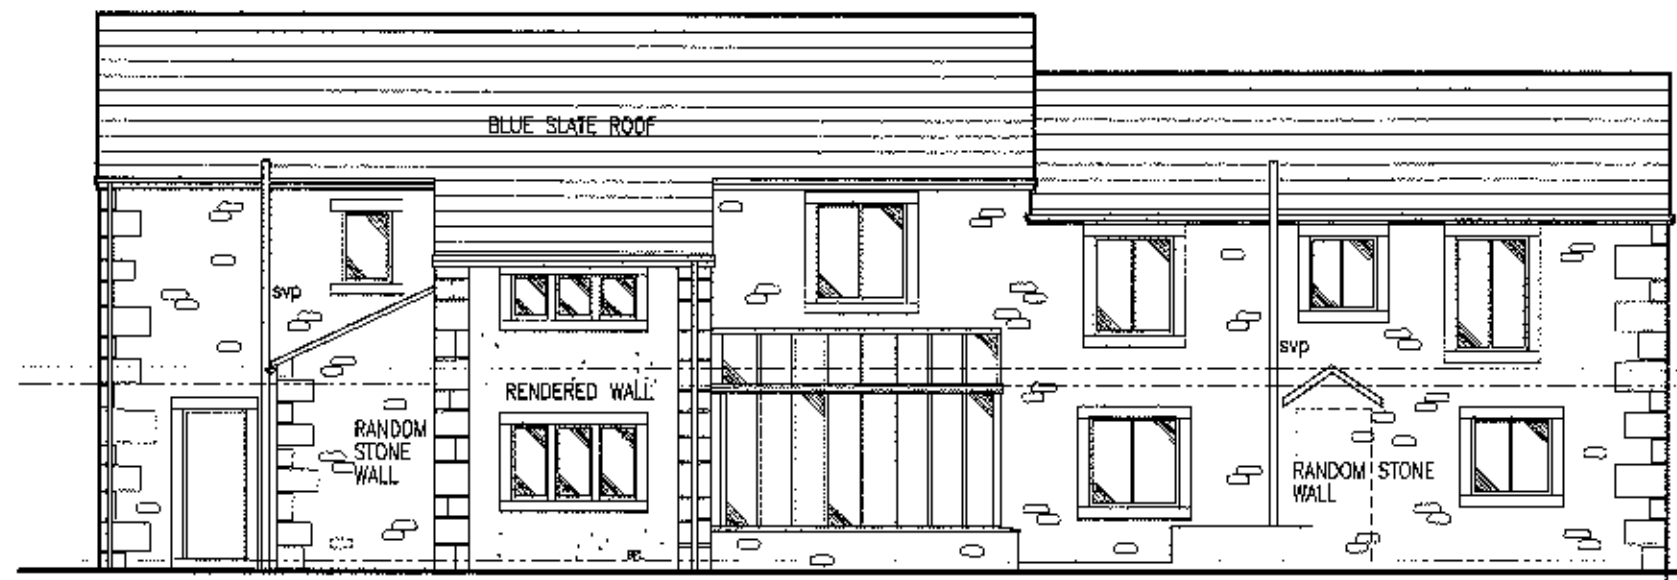

REAR ELEVATION

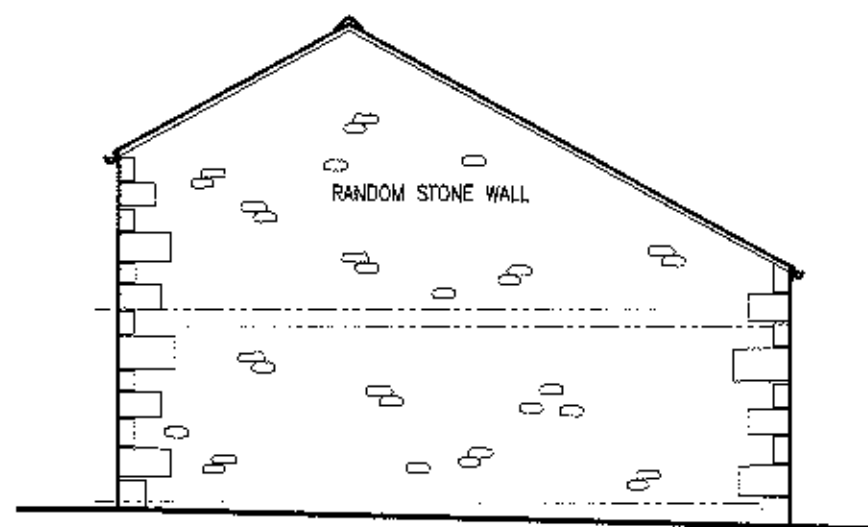

END ELEVATION

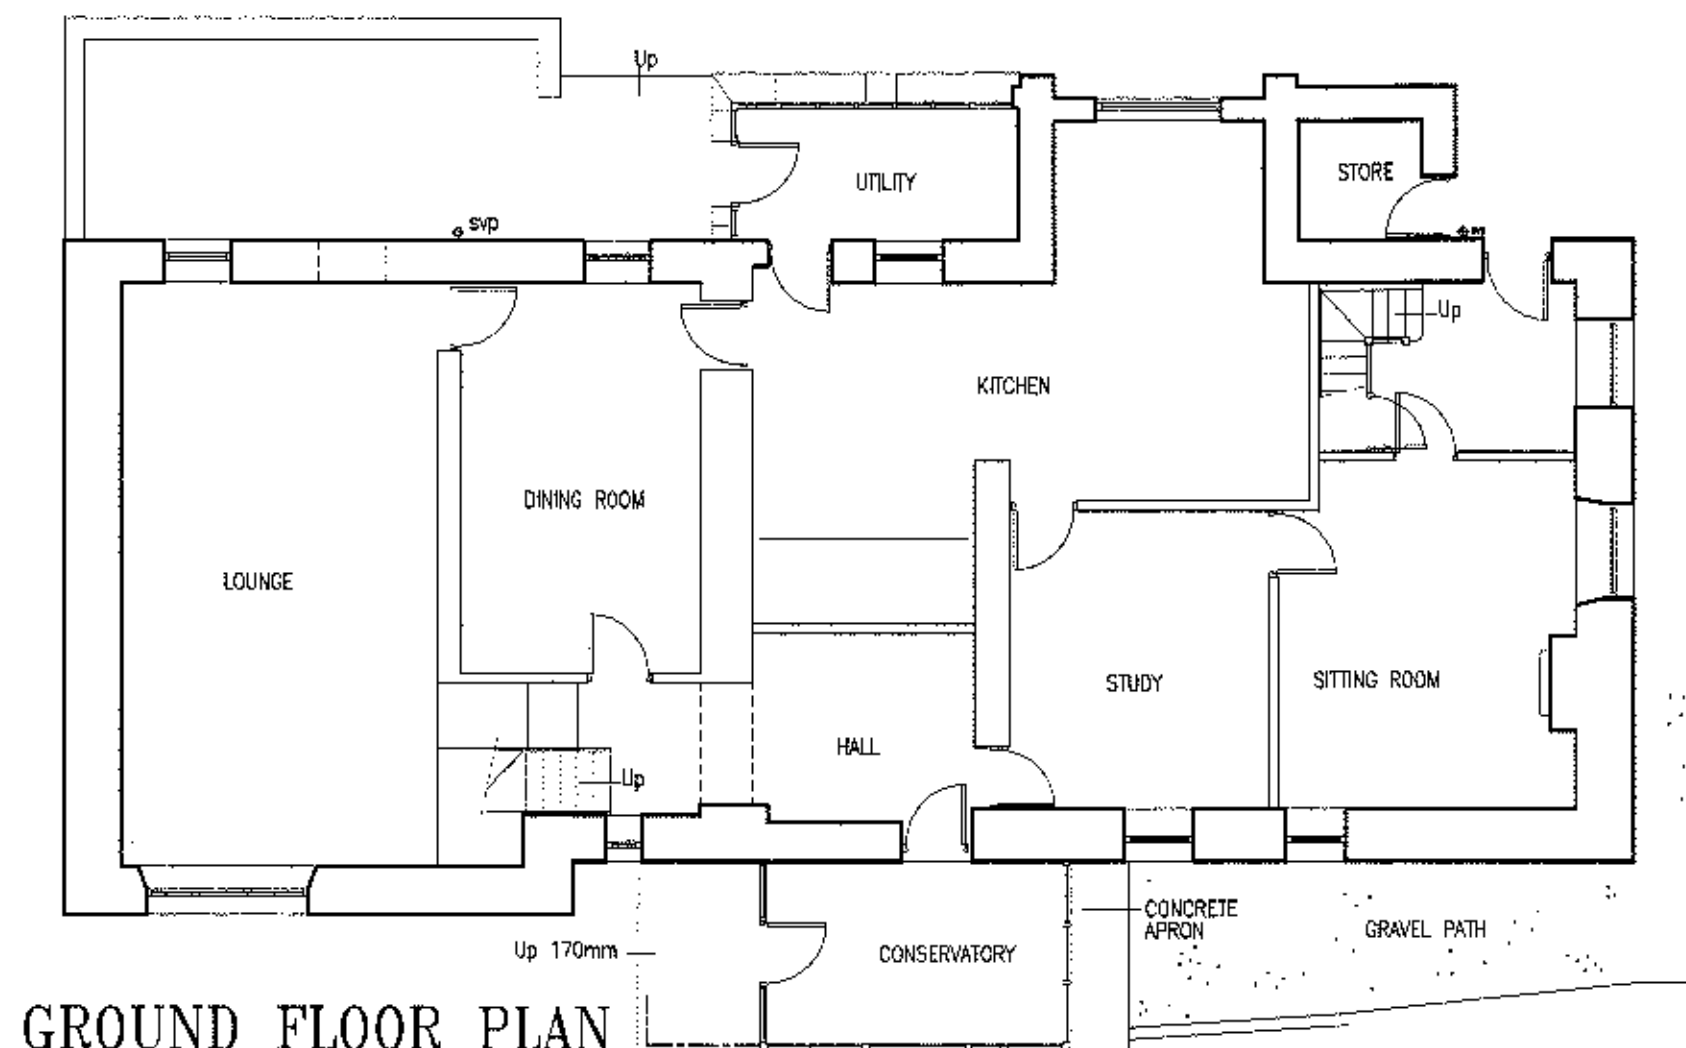


GROUND FLOOR PLAN


EXISTING PLANS



REAR ELEVATION

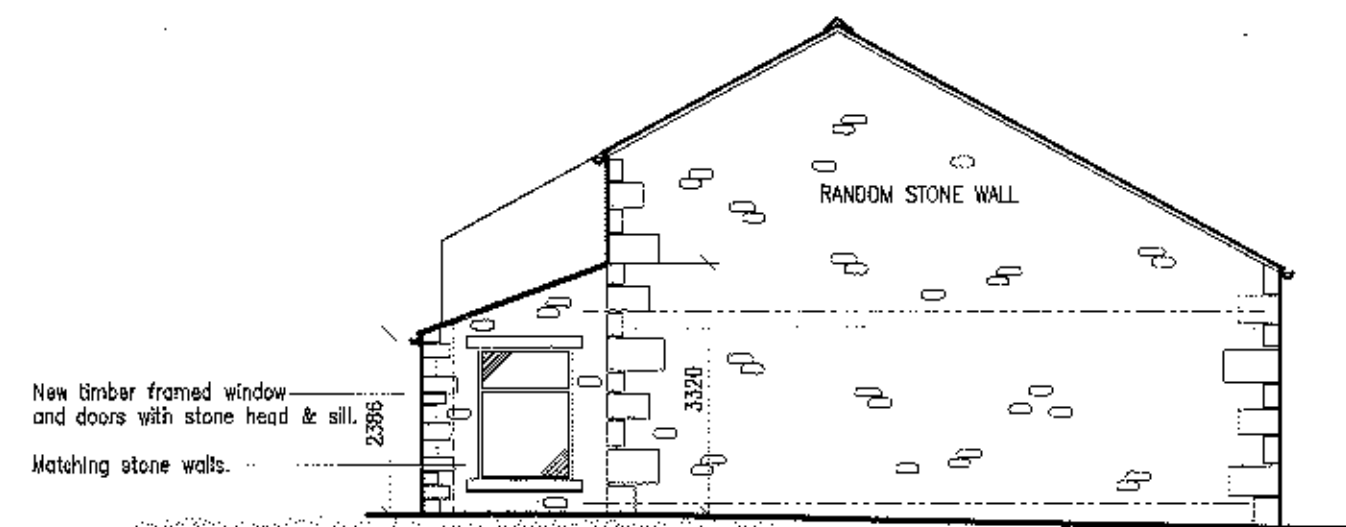

END ELEVATION

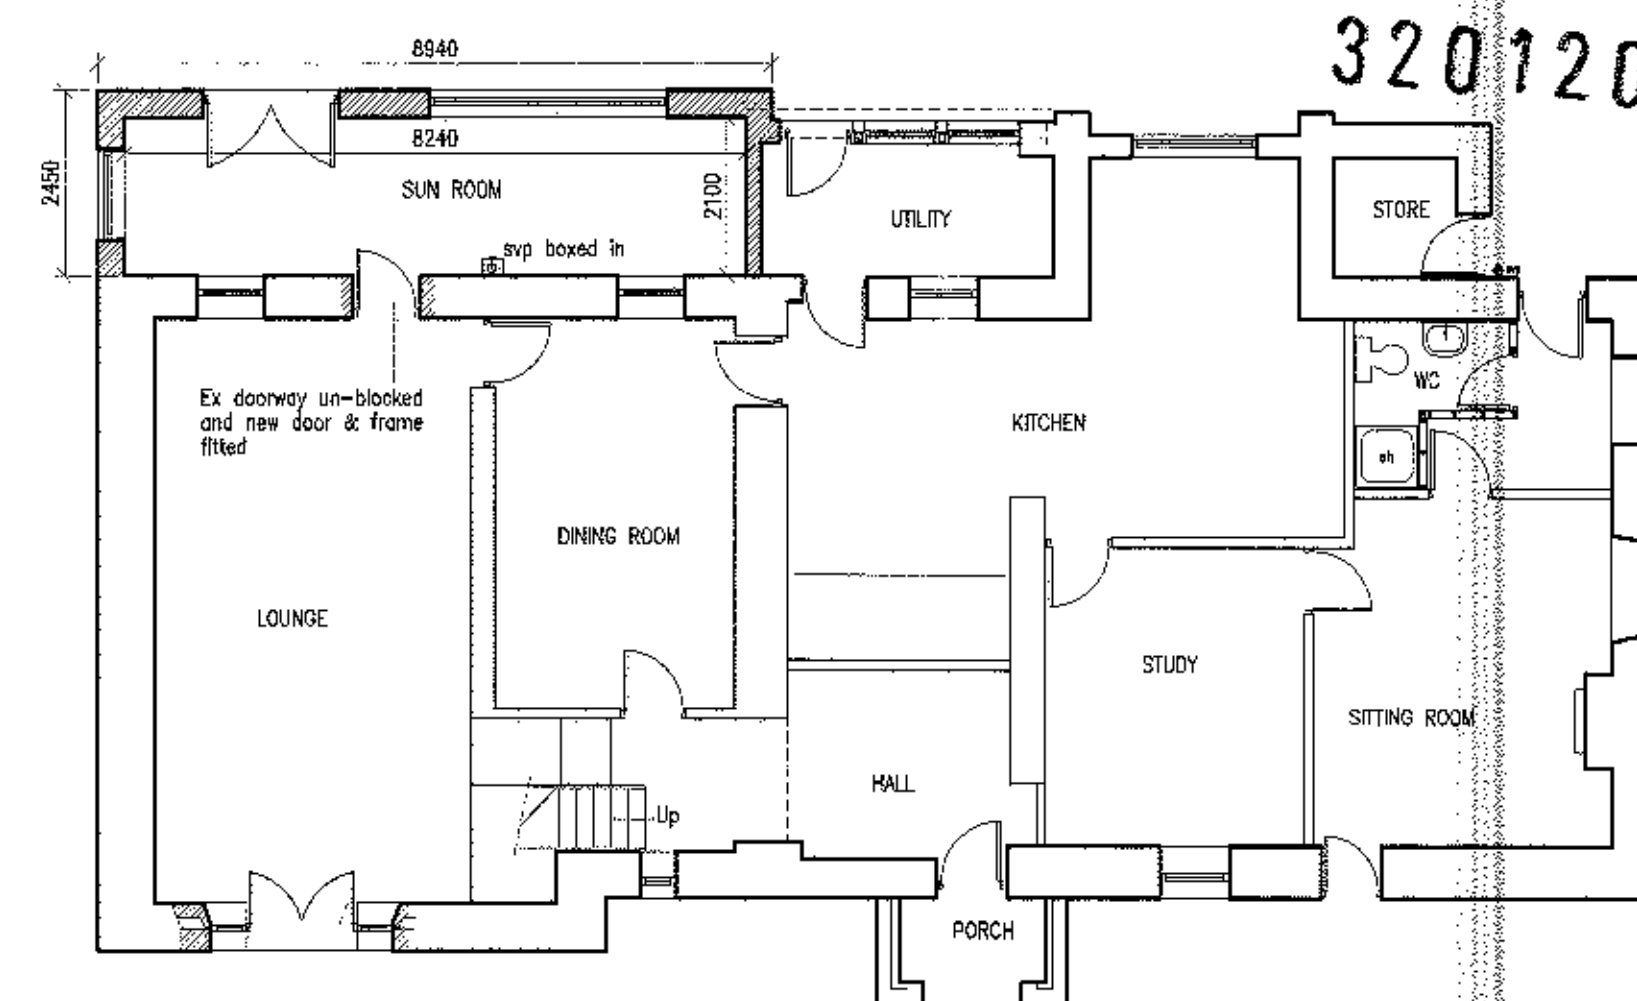

GROUND FLOOR PLAN

PROPOSED PLANS

Project Proposed extension to rear of Stephen Moor Lodge, Tasside. For Mr S Pope			Ron Valovin, Architectural Services , 9 Green Drive, Clitheroe, Lancs. BB7 2BB. Tel. 01200 427167.	
Title EXISTING AND PROPOSED PLANS AND ELEVATIONS.				
Scale 1-100	Date 17/4/12	Drawn JLV	File Name	378-2