



Existing sections

Scale 1:50

Do not scale. Contractors must check all dimensions on site before preparing production drawings or commencing any work. This drawing and its design is the copyright of LMC Building Design Limited and may not be reproduced in any form whatsoever without their prior express written consent.				
Revision	Date	Rev note	Drawn by	Purpose of issue

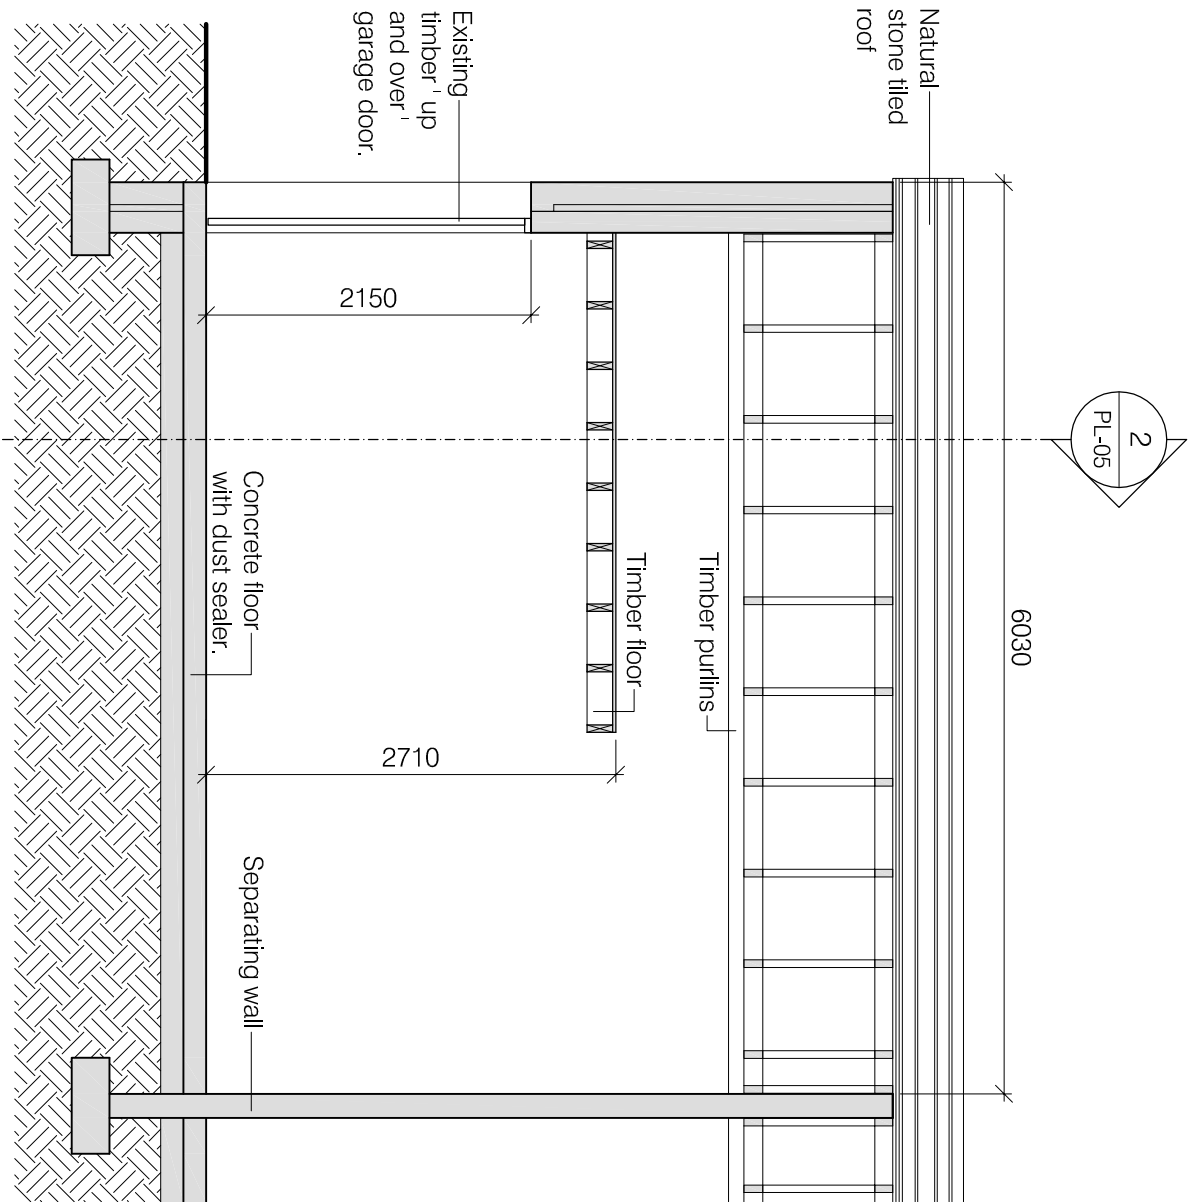

SECTION 1

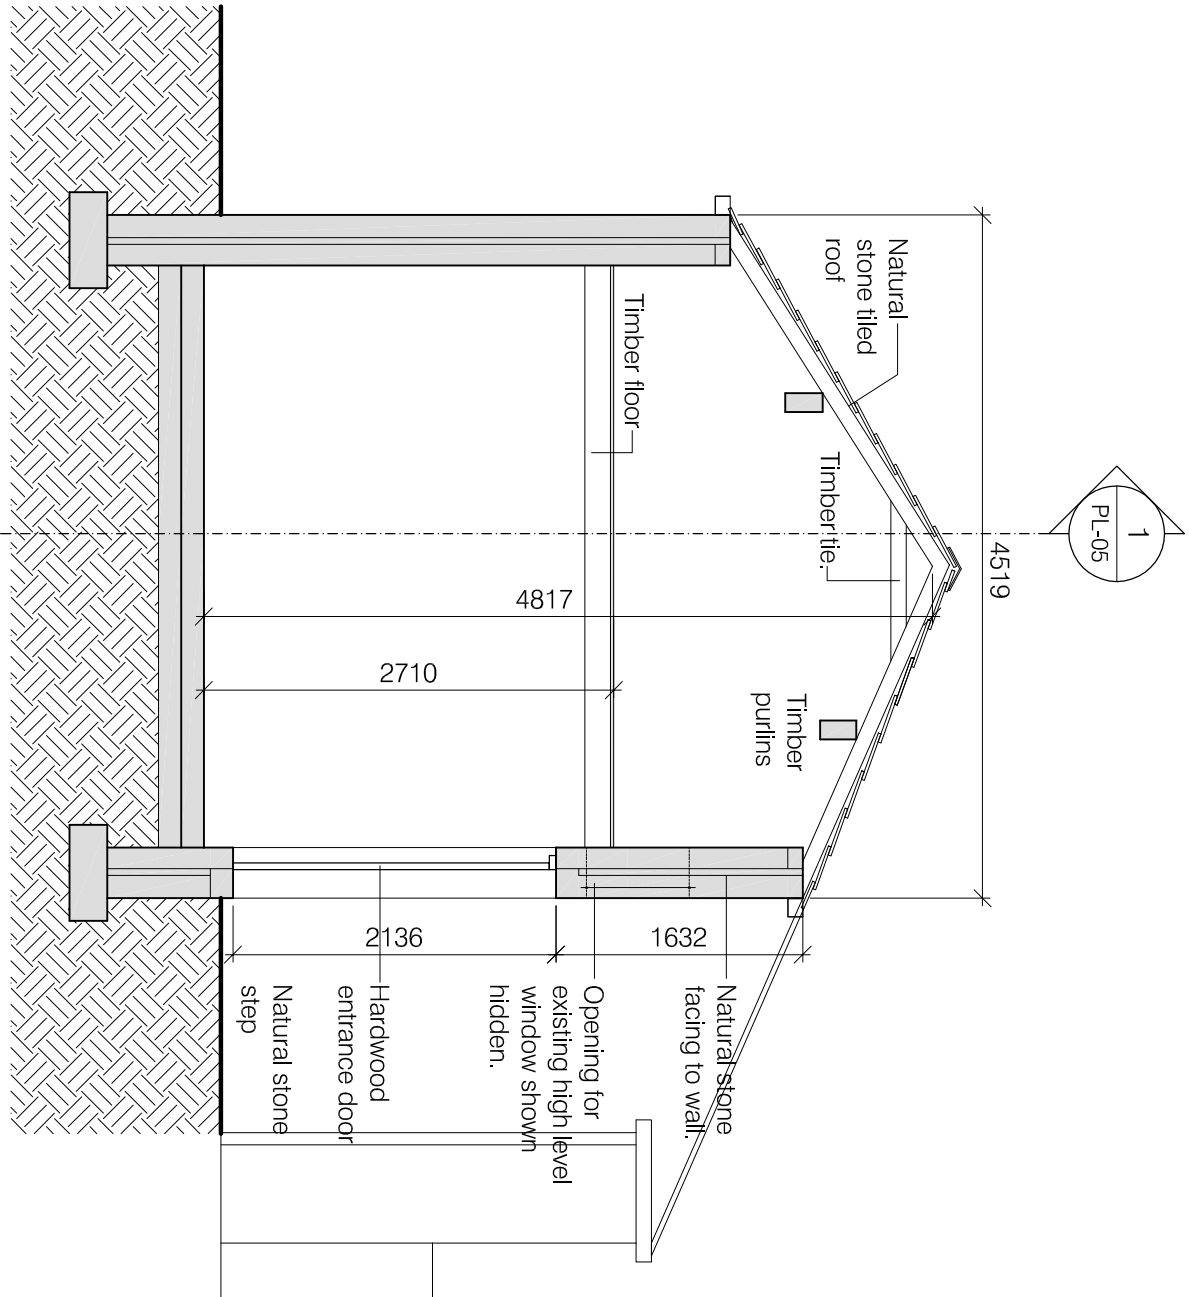

SECTION 2

Drawing number	CAD Ref	Drawing	Scale
1204-PL05		Planning application Existing sections	1:50@A3
Client	Project	Date	Imc
Mr. A Hussain	Longsight Road Burnley, Lancs.	29.11.12	