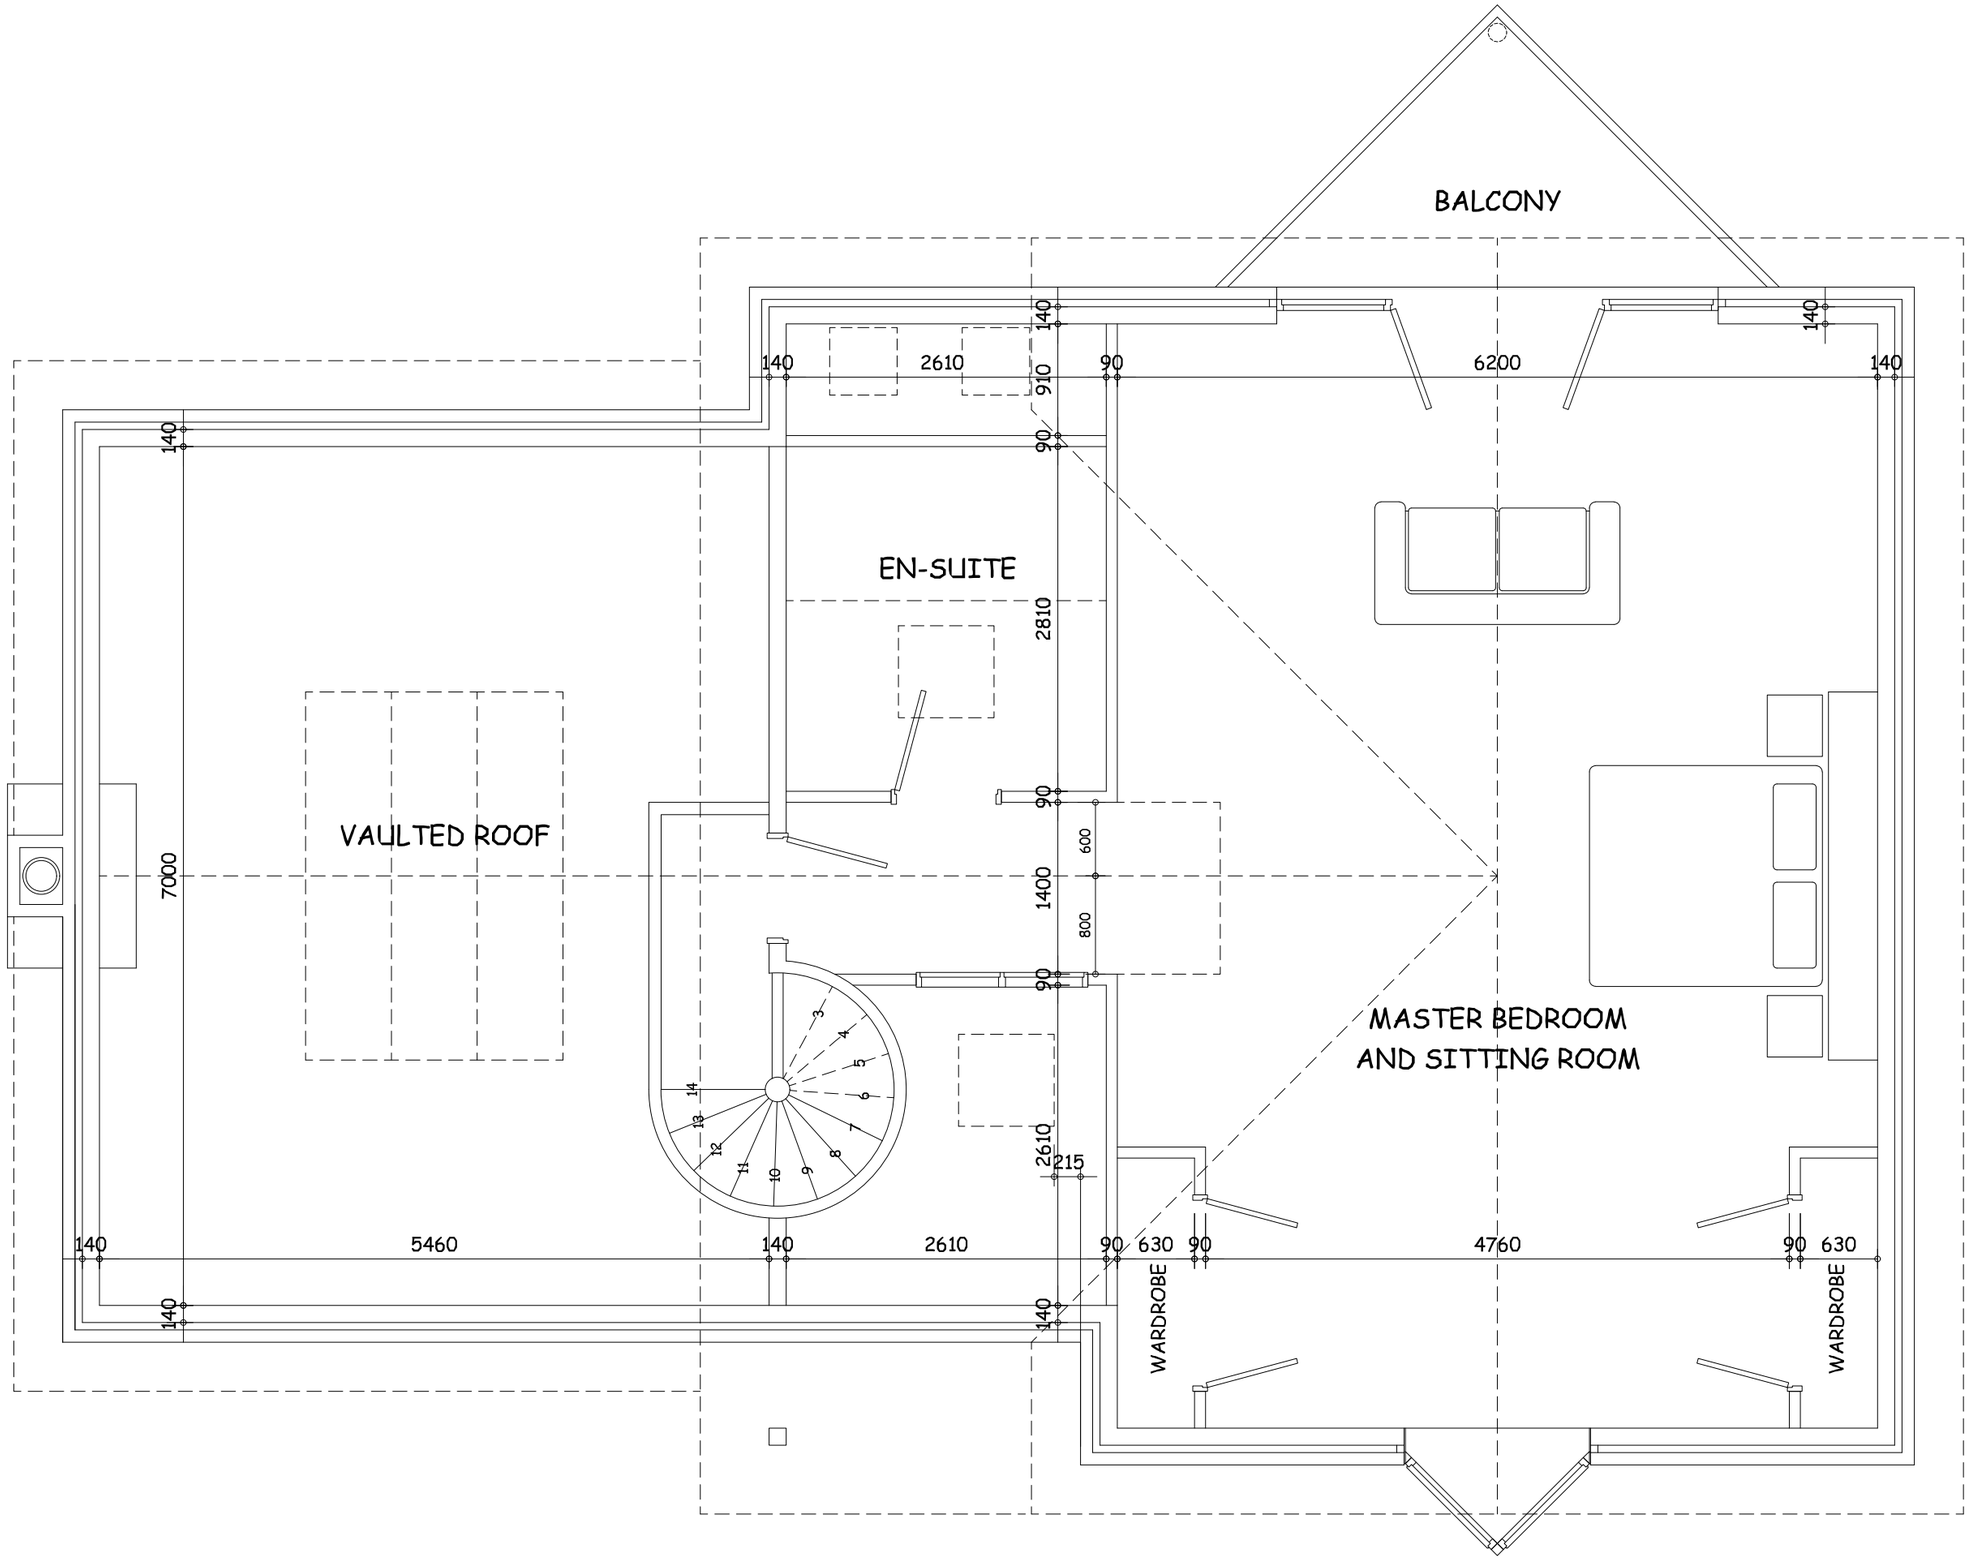

GUARDIAN HOMES

These drawings are copyright of Guardian Homes
and must not be reproduced, photocopied, disclosed
or passed to a third party without written permission

Client : JANET SEED

Site : PLOT 1 BROARD MEADOW
CHIPPING

Drawing Title : FIRST FLOOR LAYOUT

Date : 29.05.2013 Drawn : J. C.

Scale : 1 : 50 at A3 Drg. No : SK / 62

Do not scale use written dimensions only